DO NOT SCALE
REPORT ERRORS AND OMISSIONS TO THE ARCHITECT
CHECK ALL DIMENSIONS BEFORE FABRICATION

REVISION | DRAWN | CHK'D | DATE



FRONT ELEVATION (No.49)

All trees, bushes and shed omitted for clarity.




SIDE ELEVATION (No.49)



REAR ELEVATION (No.49)


All trees, bushes and shed omitted for clarity.

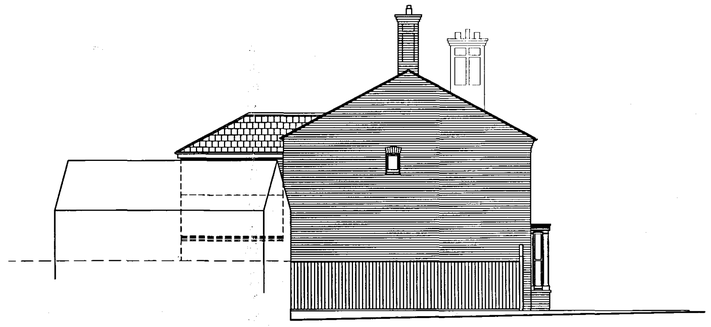


SIDE ELEVATION (No.49)




FRONT ELEVATION (No.49a)

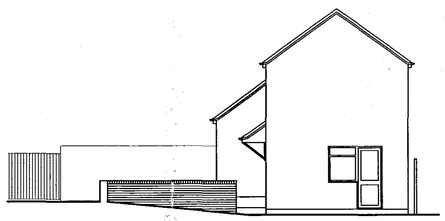

SIDE ELEVATION (No.49a)

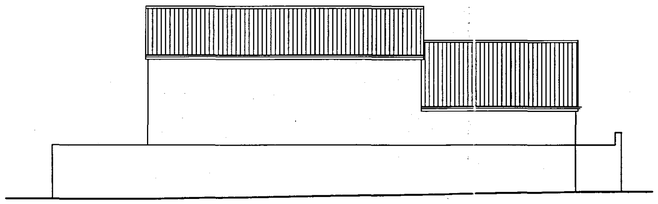

REAR ELEVATION (No.49a)
Assumed Elevation - No Access.

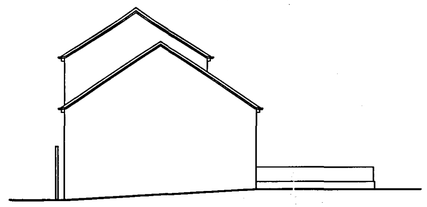

SIDE ELEVATION (No.49a)
Assumed Elevation - No Access.

DETERMINED PLAN

SHDC
Planning & Development
10 MAR 2008
Ref: 0322108

CONTRACT
49/49a St. Thomas's Road
Spalding
PE11 2XT

SCALE 1:100.
DATE October 2007.
DRAWN C.J.
CHECKED

TITLE
Existing Elevations.

DRAWING No
07135_002.
REVISION

ATP Group
Architects & Building Surveyors
Brook House Coventry Road Ilford Essex IG1 4QR
T 020 8532 4141 F 020 8532 4140 E atp.ilford@atpgroup.co.uk