

DO NOT SCALE
REPORT ERRORS AND OMISSIONS TO THE ARCHITECT
CHECK ALL DIMENSIONS BEFORE FABRICATION

REVISION	DRAWN	CHK'D	DATE

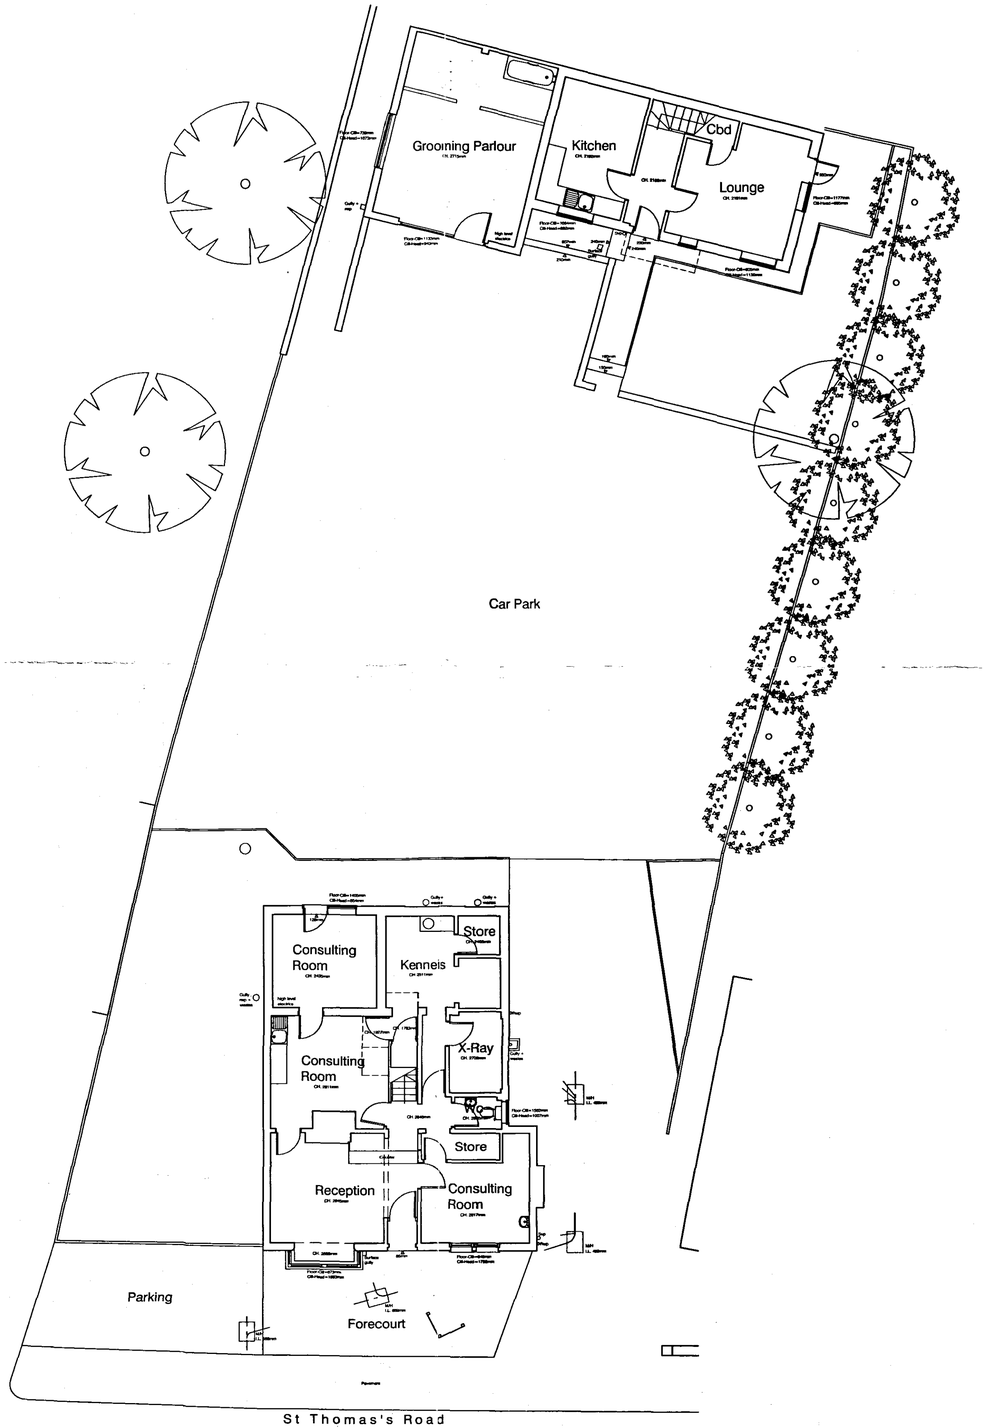

GROUND FLOOR PLAN

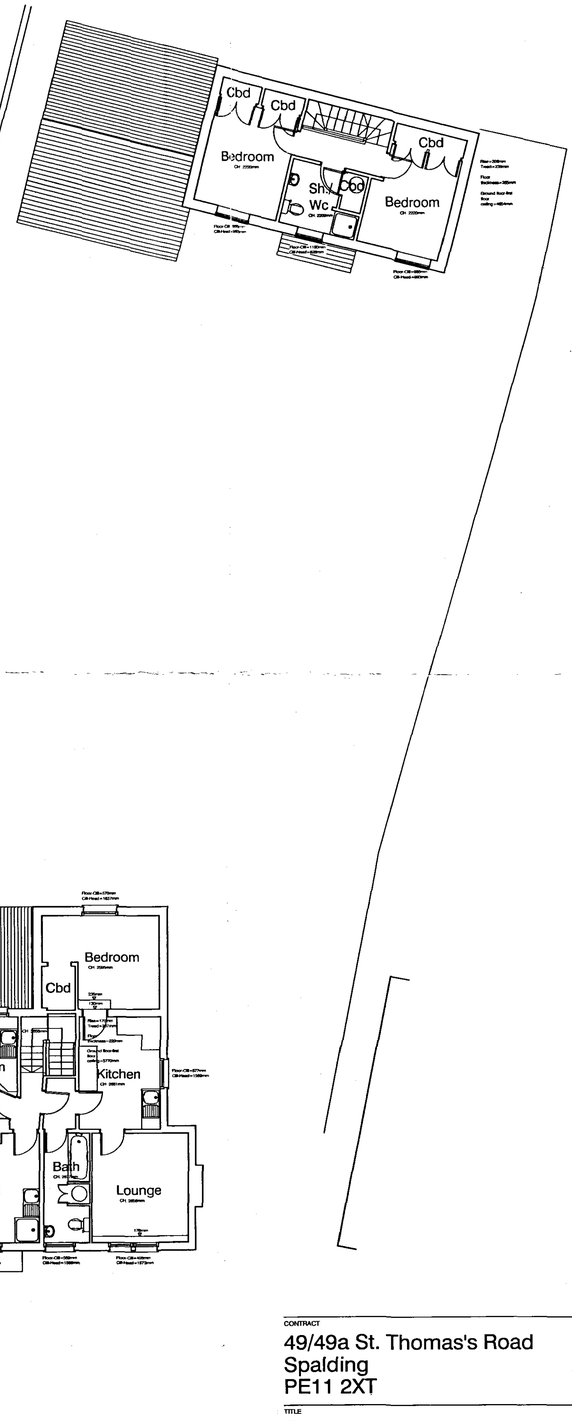

FIRST FLOOR PLAN

DETERMINED PLAN

SHDC
Planning & Development
10 MAR 2008
Ref: 0322/08

CONTRACT	49/49a St. Thomas's Road Spalding PE11 2XT
SCALE	1:100.
DATE	October 2007.
DRAWN	C.J.
CHECKED	
TITLE	Existing Floor Layouts.
DRAWING No	07135_001.
REVISION	

ATP Group
Architects & Building Surveyors
Brook House Coventry Road Ilford Essex IG1 4QR
T 020 8532 4141 F 020 8532 4140 E atp.ilford@atpgroup.co.uk