

DO NOT SCALE
REPORT ERRORS AND OMISSIONS TO THE ARCHITECT
CHECK ALL DIMENSIONS BEFORE FABRICATION

REVISION		DRAWN	CHK'D	DATE
Rev A	Clients amendments: conv 1 revised-partition taken in line with reception desk	C.J.		26.11.07
Rev B	Clients amendments: Vets layout revised. Ground floor width increased.	C.J.		12.02.08

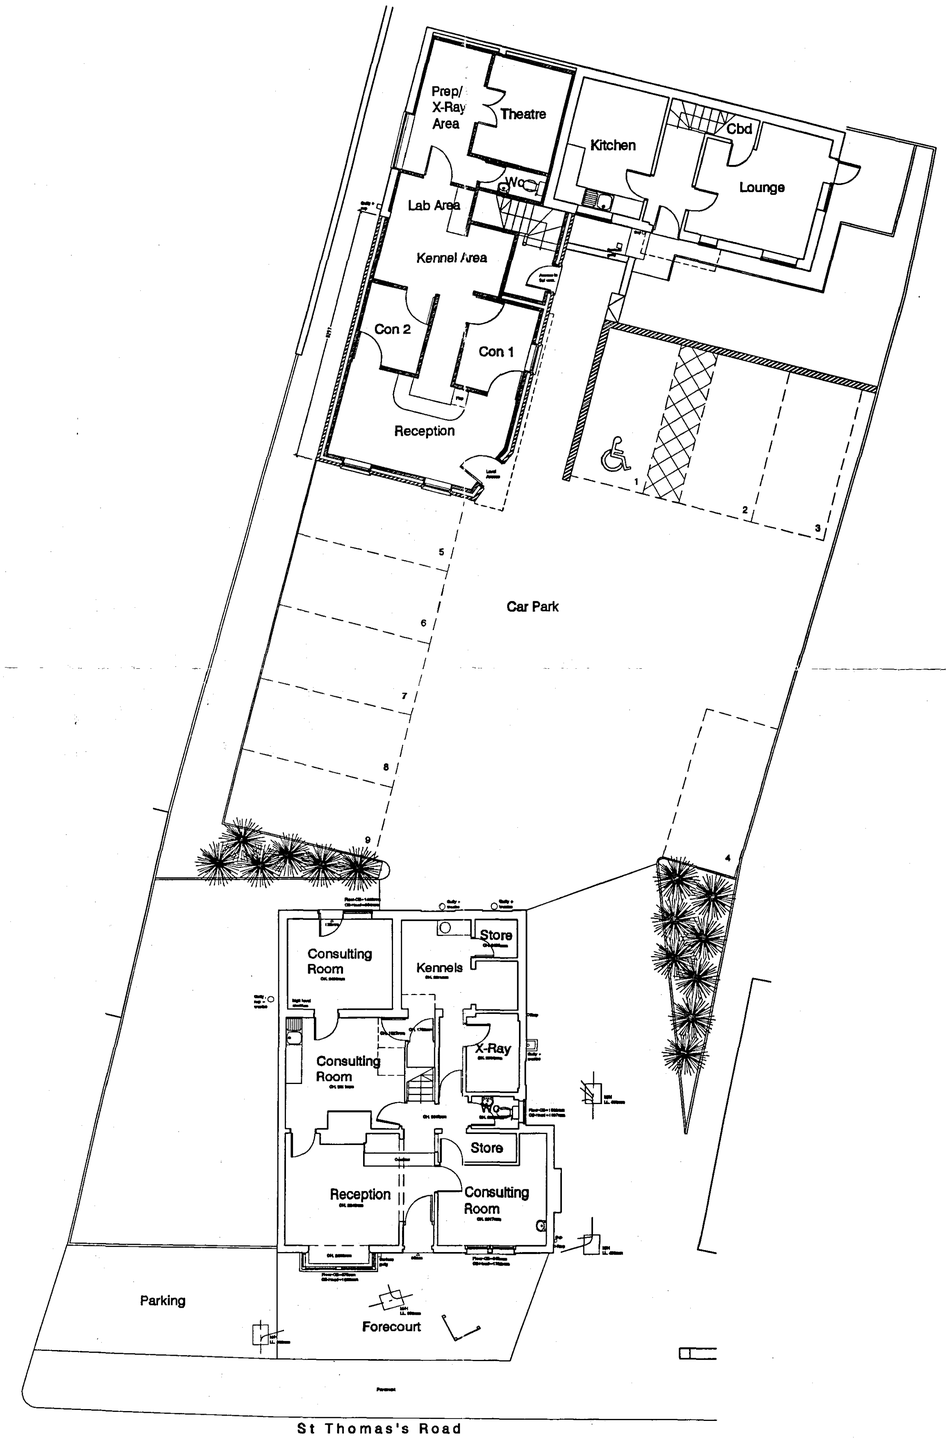

GROUND FLOOR PLAN

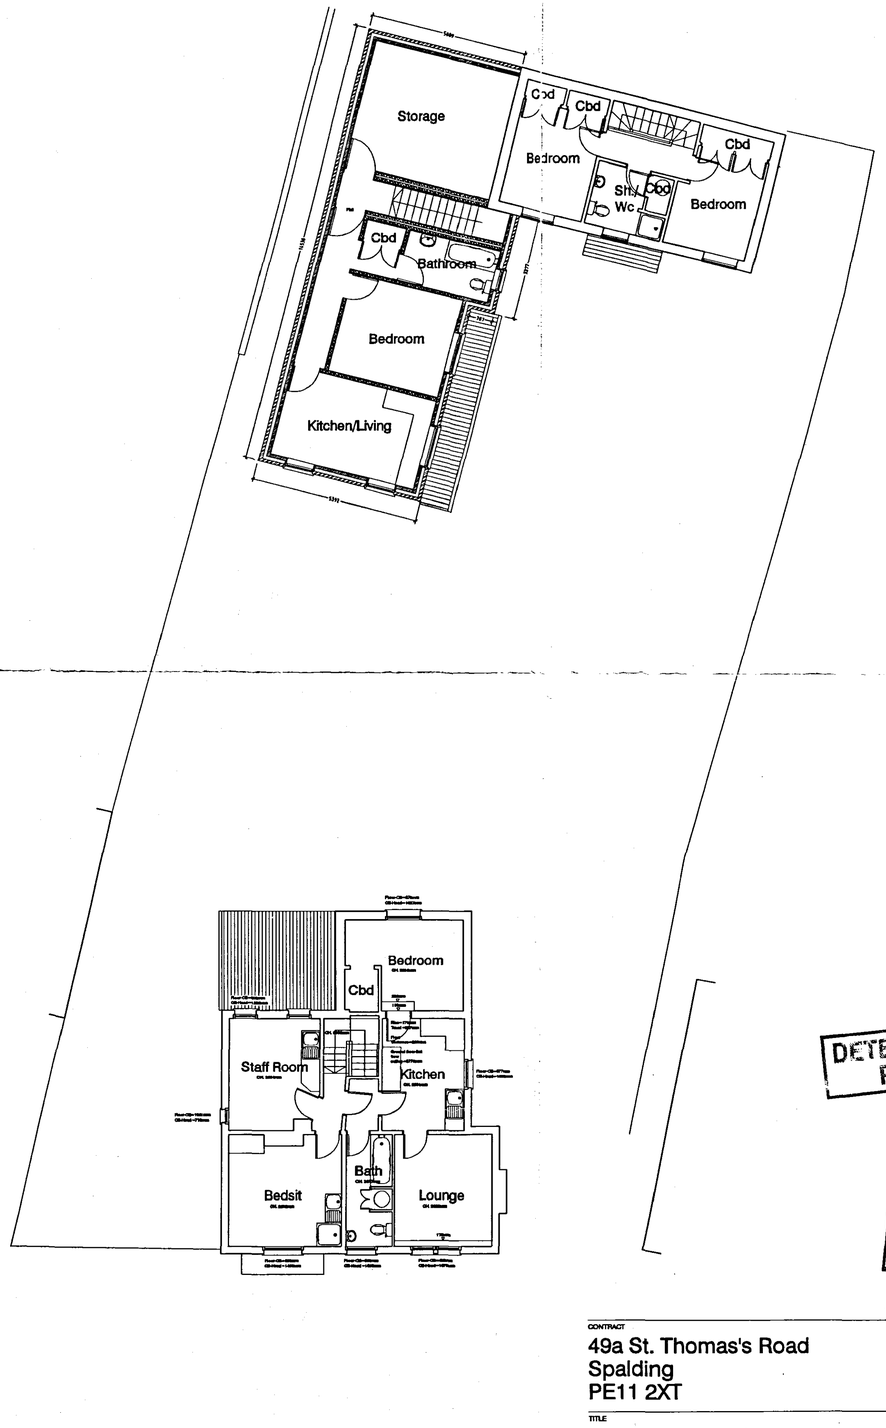

FIRST FLOOR PLAN

DETERMINED PLAN

SHDC
Planning & Development
10 MAR 2008
Ref: 0322/08

CONTRACT
49a St. Thomas's Road
Spalding
PE11 2XT

SCALE 1:100.
DATE October 2007.
DRAWN C.J.
CHECKED

TITLE
Proposed Floor Layouts.

DRAWING No 07135_003.
REVISION B

ATP Group
Architects & Building Surveyors
Brook House Coventry Road Ilford Essex IG1 4QR
T 020 8532 4141 F 020 8532 4140 E atp.ilford@atpgroup.co.uk