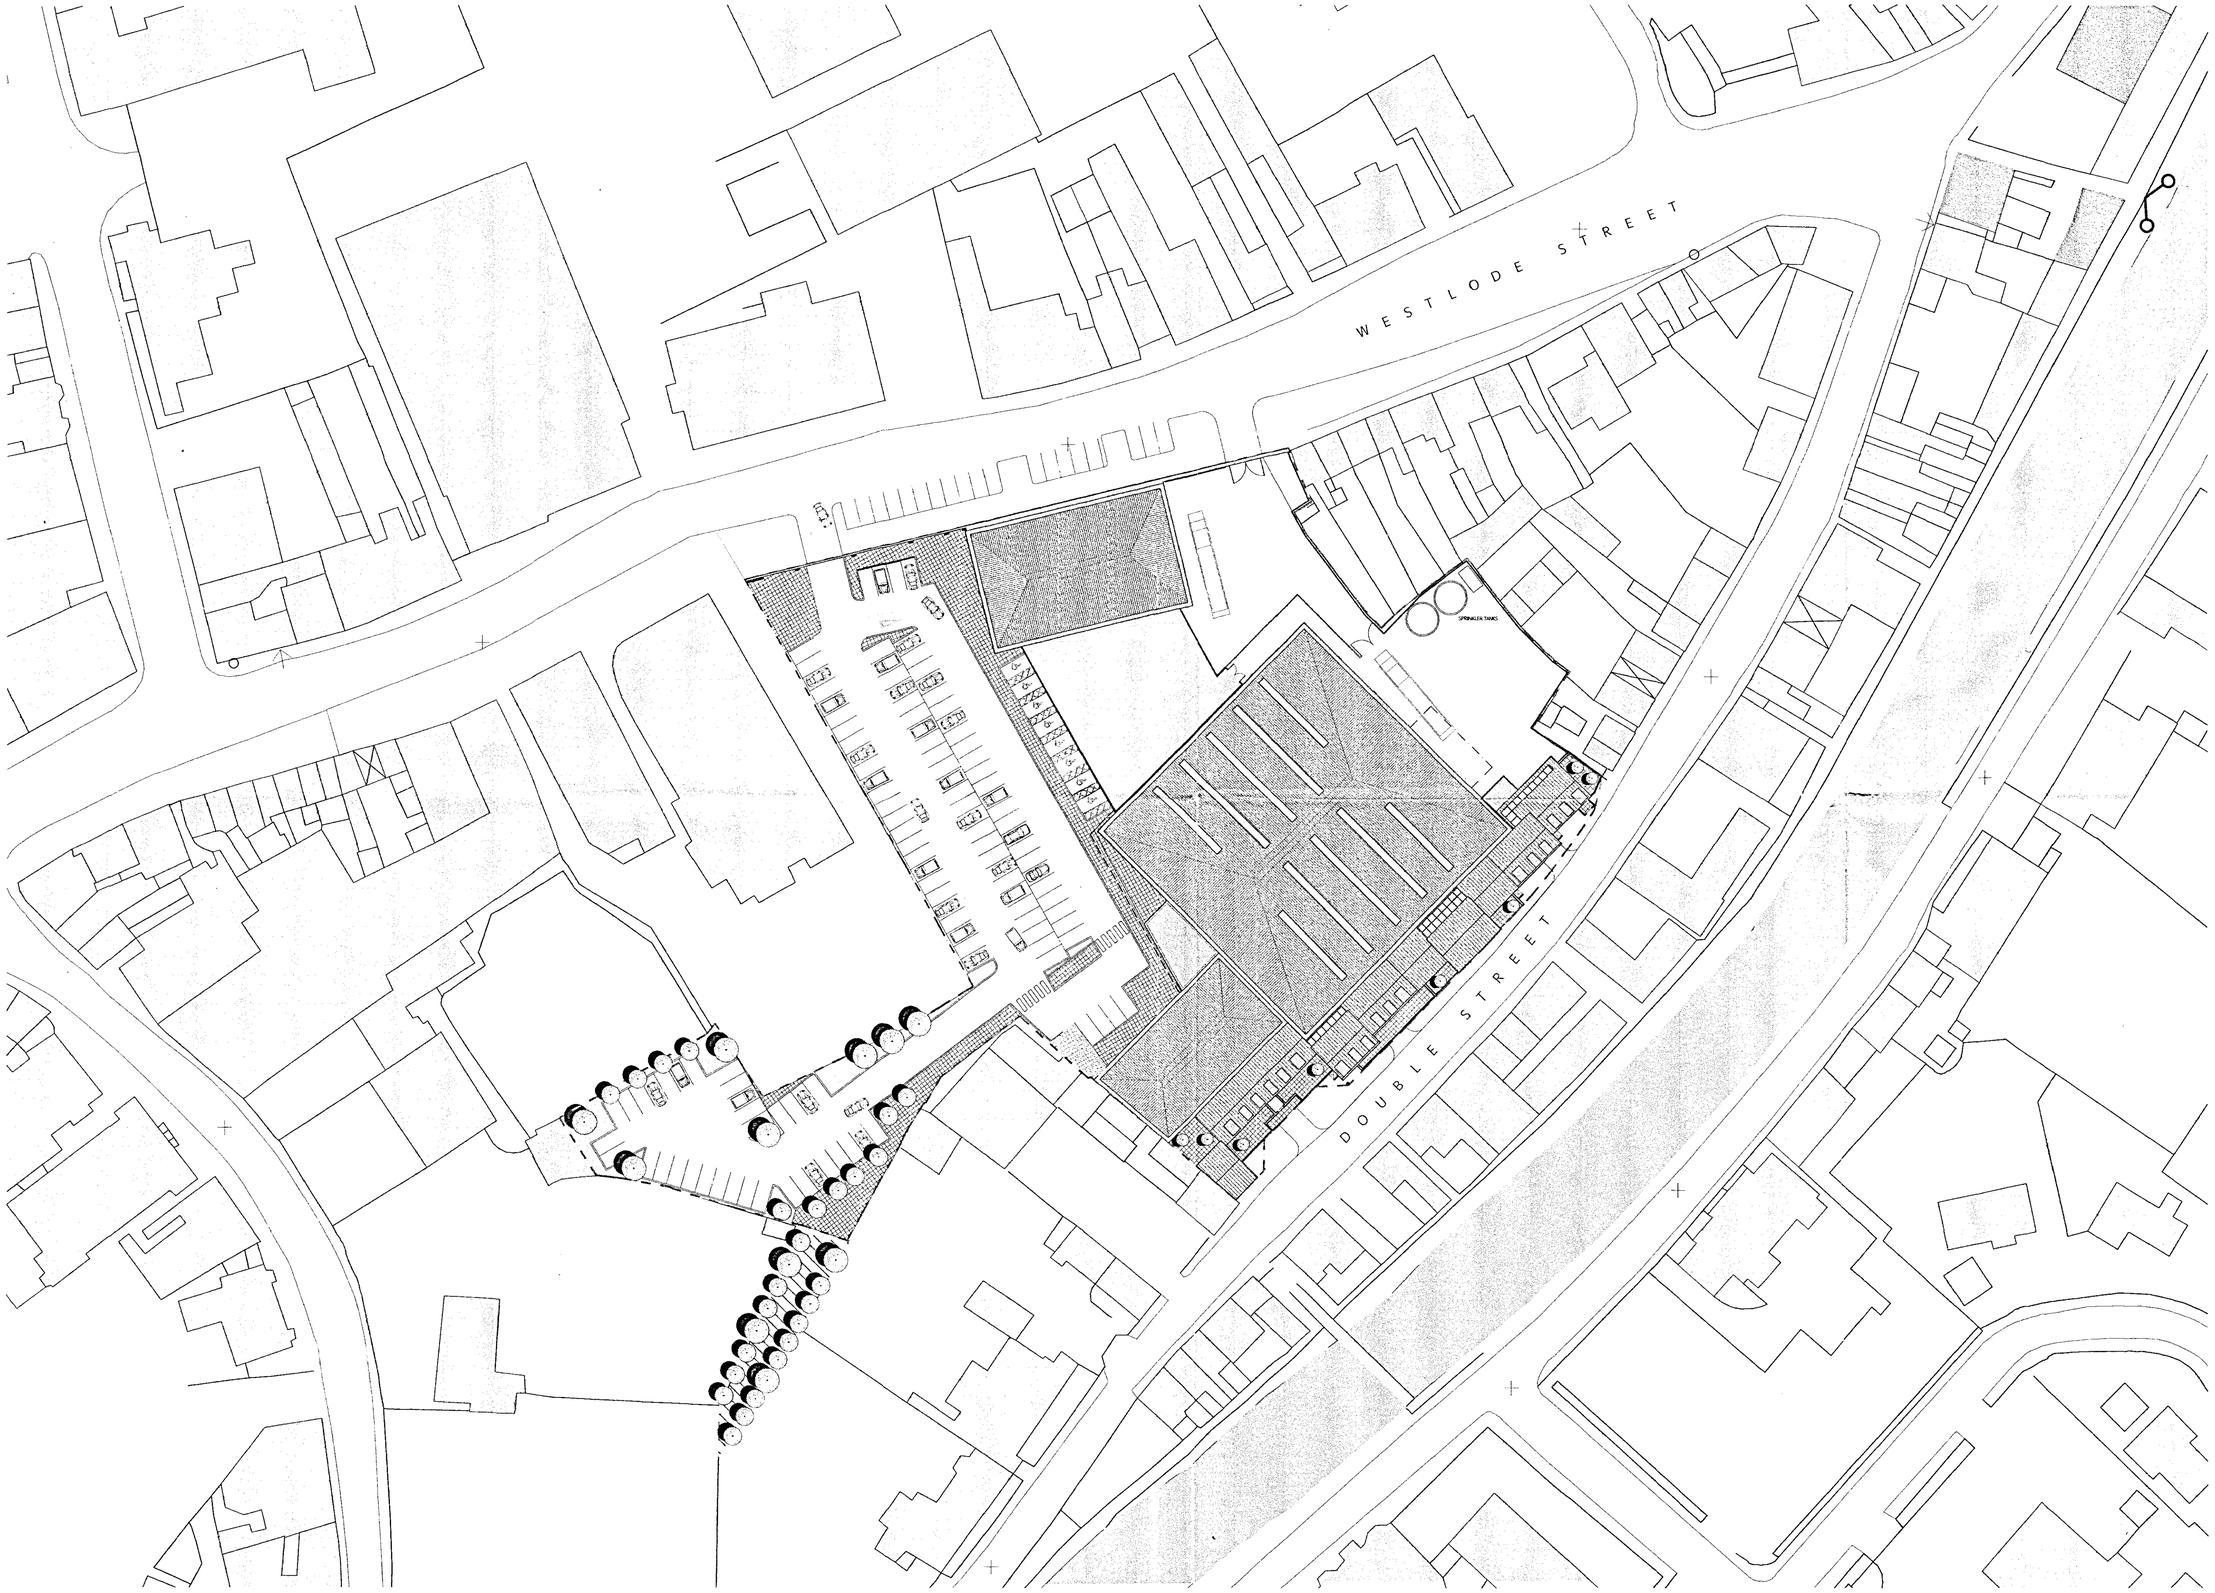


KEY TO USES:

Scheme Boundary

Potential link to adjoining CP
(as identified by Local Authority)

SHDC
Planning & Development
- 8 MAR 2005
Ref: 0325/05

Revision	Date	Details
C	08.02.2005	General amendments to overall plan
B	10.01.2005	Addition of key denoting proposed link
A	06.01.2005	General amendments to overall plan

This drawing is not to be scaled.
This drawing may be based on information in which exact dimensions cannot be verified, and therefore areas shown should be treated as approximate, and subject to confirmation by survey.
All information ©2005 Black Architecture Limited.

Subject to Statutory Approval

Black
Bainbridge House
London WC1R 4BH
T +44 (0) 20 7831 2515
F +44 (0) 20 7831 2545
W www.black-architecture.com

WESTLODE STREET
SPALDING
BRIDE HALL DEVELOPMENTS LTD

Site Plan

Drawn	Checked	Date	Scale
SB	SB	08.02.05	1/500@A1

Project	Reference	Number	Revision
0153	PL	050	C