




NORTH ELEVATION - PROPOSED

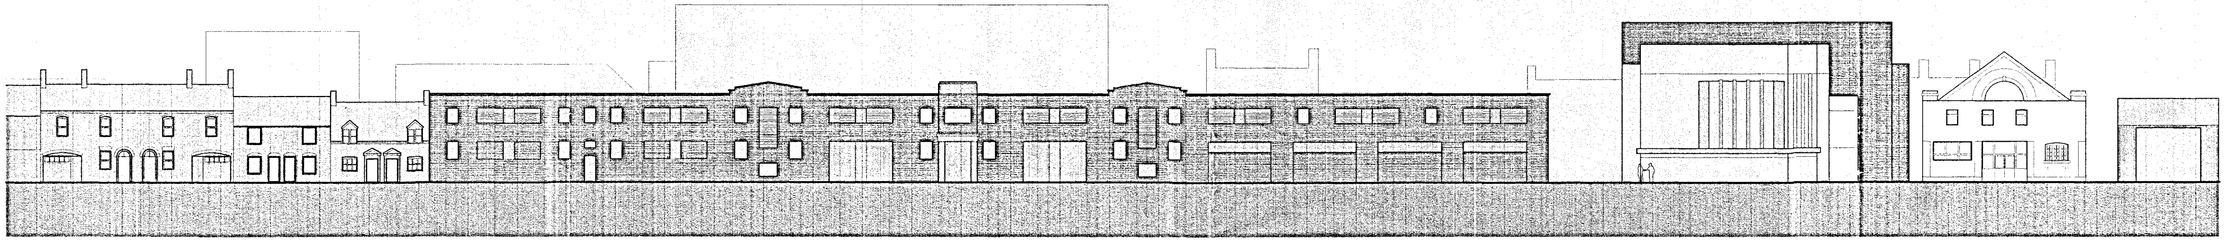

NORTH ELEVATION - EXISTING

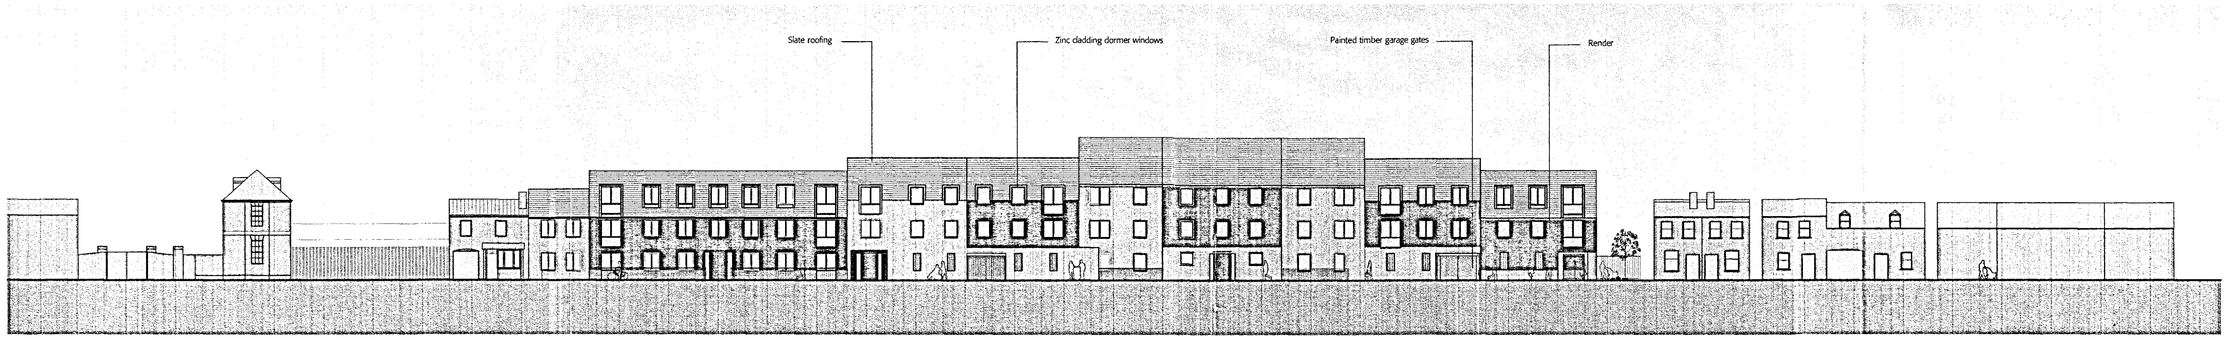

SOUTH ELEVATION - PROPOSED

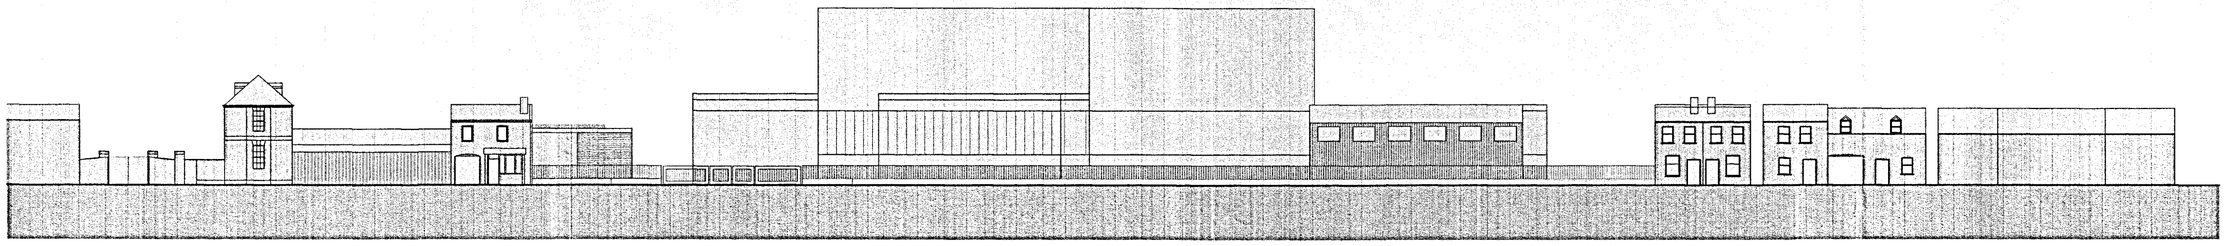

SOUTH ELEVATION - EXISTING

SHDC
Planning & Development
- 8 MAR 2005
Ref: 0325/05

Revision	Date	Remark
C	10.02.05	Proposed elevations amended Notes amended
B	21.01.05	Proposed elevations amended Notes and key plan added
A	06.01.05	Proposed elevations amended

This drawing is not to be scaled.
This drawing may be based on information in which court dimensions cannot be verified, and therefore areas shown should be treated as approximate, and subject to confirmation by survey.
All information ©2005 Black Architecture Limited

Subject to Statutory Approval

Black
Bermuda House
117 - 121 Snowhill Street
London EC1A 4AA
T +44 (0) 20 7251 2515
F +44 (0) 20 7251 2141
W www.black-architecture.com

WESTLODE STREET
SPALDING
BRIDE HALL DEVELOPMENTS LTD

Elevations

Drawn	Checked	Date	Scale
JWC	SB	10.02.05	1/250@A1

Project	Reference	Number	Revision
0153	PL	200	C