




FRONT ELEVATION (DOUBLE STREET)

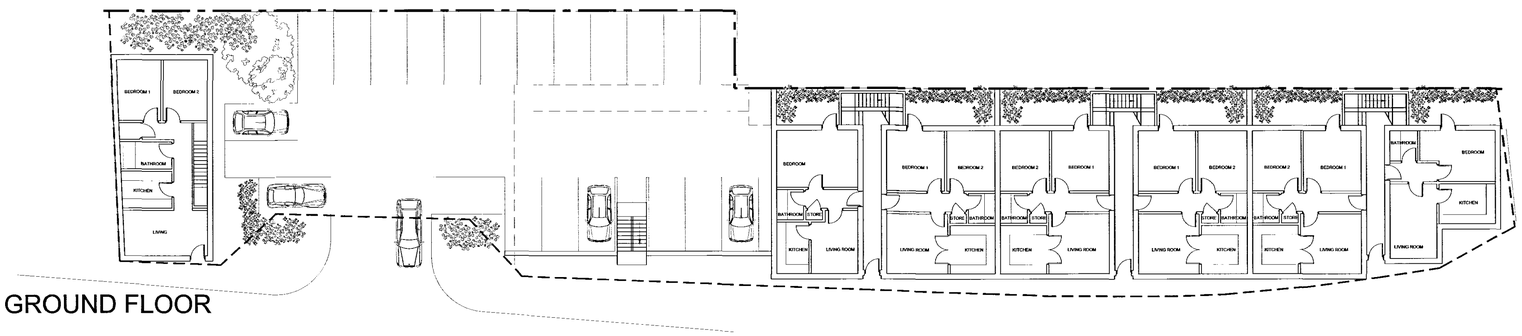

GROUND FLOOR

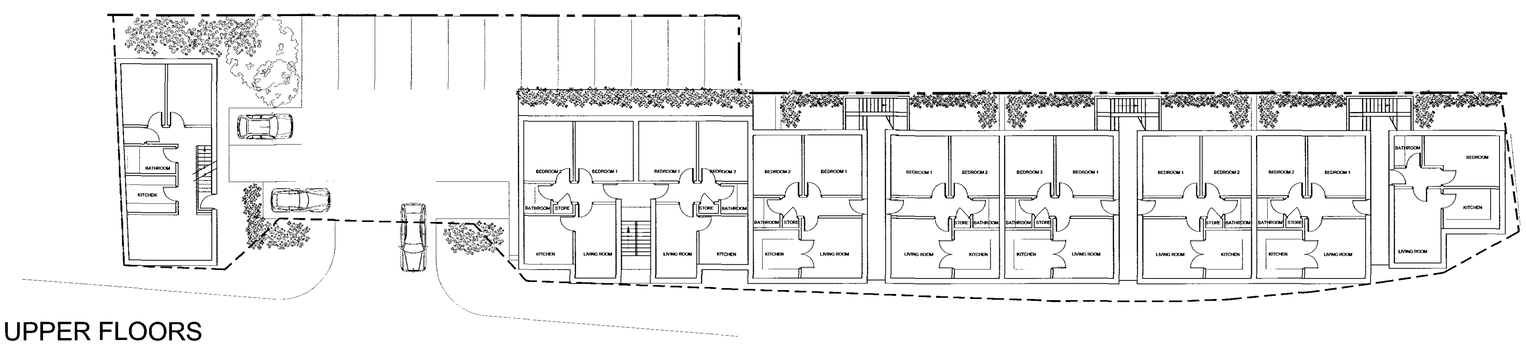

UPPER FLOORS

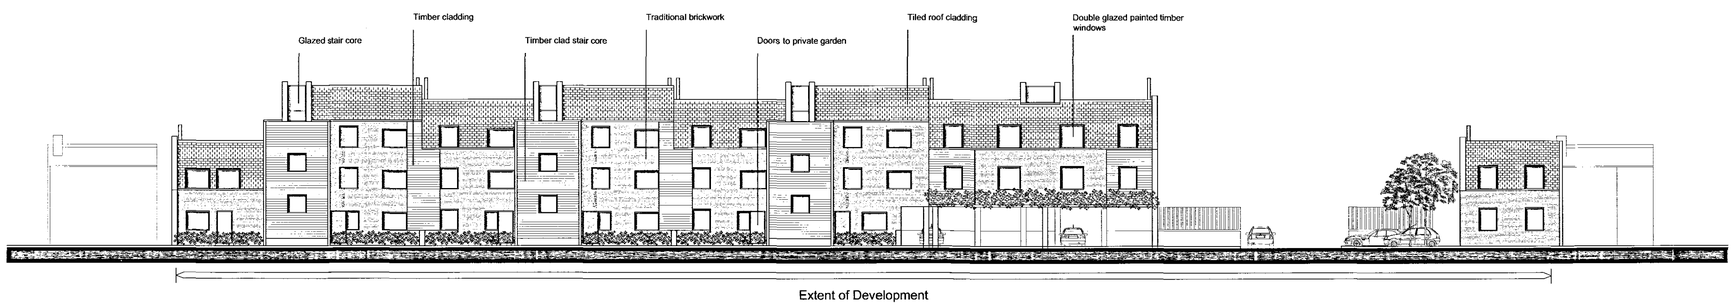

REAR ELEVATION

ALL SUBJECT TO SURVEY AND STATUTORY APPROVALS

SCHEDULE OF AREAS

Site Area	1.1Ha 2.7 Acres
Residential	
2 bed units	20No
1 bed units	3No
Car Parking	22 spaces

A 03.03.04 Residential elevation redrawn for planning (SL) CS

BRIDE HALL

Revisions

DRAFT PLANNING

C H E T W O O D
a s s o c i a t e s
12 - 13 Clerkenwell Green London EC1R 0QJ
Tel: (0207) 490 2400 Fax: (0207) 250 1916

Project Job Number 1851

SPALDING

Drawing Title Drawing Size A1

Proposed Residential
Plans and Elevations

Drawn SB	Date 26/09/03	Scale 1:200	Cadfile 1851/planning
Reviewed by SB	Drawing No. 1851 PL 201		Rev. A

Note:
Contractors must verify all dimensions on site before commencing any work or shop drawings. This drawing is not to be scaled. Used figured dimensions only.
IF IN DOUBT, ASK