

studio 3
building B

SOUTH ELEVATION




studio 3
building B

studio 4
building C


accommodation
building D

EAST ELEVATION - CREW YARD

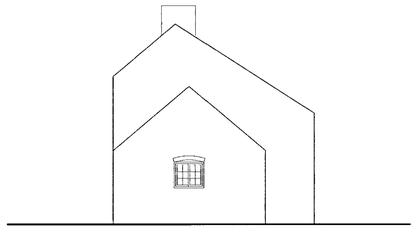

accommodation
building D

NORTH ELEVATION

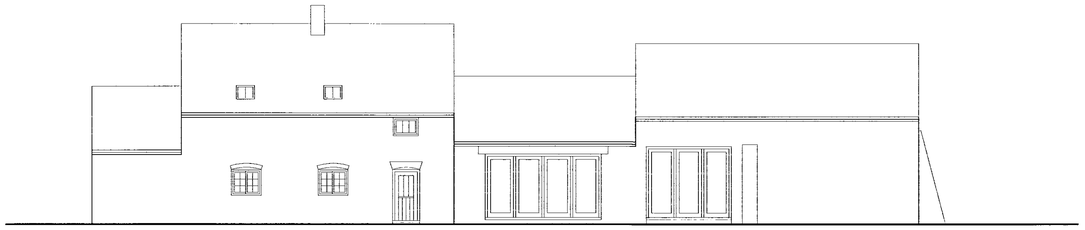


accommodation
building D

studio 4
building C

studio 3
building B

WEST ELEVATION

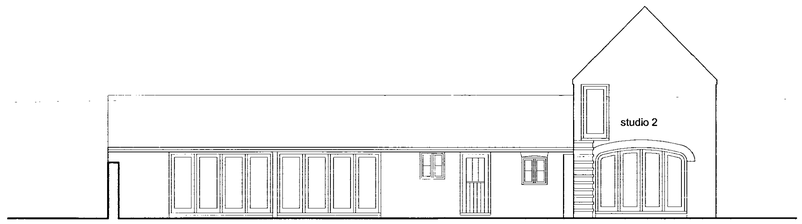

studio 5a
building E

studio 5
kitchen-wcs


studio 1
building A

WEST ELEVATION - CREW YARD



studio 1
building A


SOUTH ELEVATION

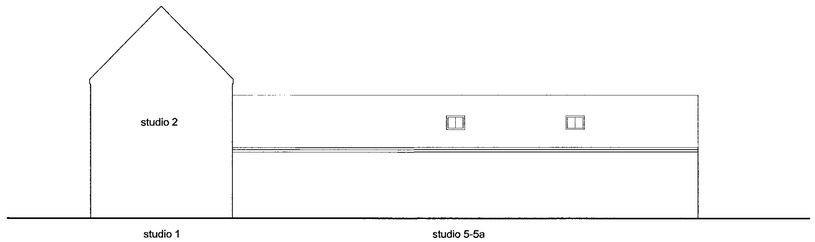

studio 1
building A


studio 5-5a
building E

EAST ELEVATION - FULNEY LANE

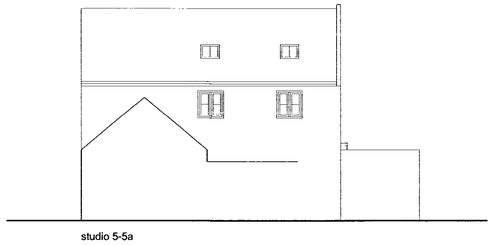


studio 5-5a
building E

NORTH ELEVATION

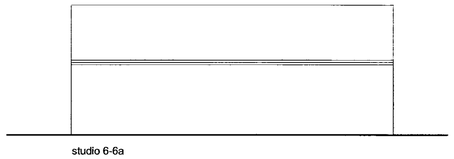


studio 6-6a
building F

WEST ELEVATION

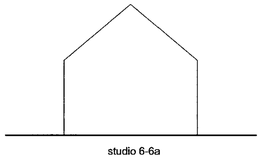

studio 6-6a
building F

NORTH+SOUTH ELEVATIONS

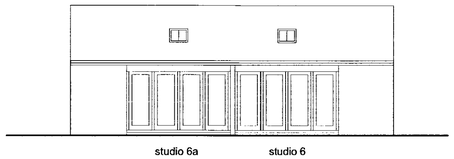

studio 6a
studio 6
building F

EAST ELEVATION

Notes

1. No Dimensions are to be scaled from this drawing.
2. Contractors must verify all figured dimensions at site before commencing any work or making any Shop drawings.
3. This drawing is the sole copyright of FPDsavills and no part may be reproduced without the written consent of the above.
4. Site Location Plans are prepared from the Ordnance Survey Map with the sanction of the Controller of H.M. Stationery Office. Crown Copyright Reseserved.

No.	Revisions	By	Date

0322/06

SUPERSEDED

savills

OLYMPIC HOUSE
DODDINGTON ROAD
LINCOLN
LN6 3SE
Telephone: 01522 508900
Fax: 01522 508901
email: lincoln@savills.com

ARCHITECTURE + BUILDING

Client
MRS C GOODWIN

Job
FULNEY LANE SOUTH
SPALDING
PE12 6FE

Drawing Title
ELEVATIONS

Date	Drawn By
DEC 2005	MJC
Drawing No. LNBU 99945-04	Scale 1:100 @ A1