
DO NOT SCALE THIS DRAWING. THE CONTRACTOR IS DEEMED TO HAVE CHECKED ALL DIMENSIONS ON SITE AND REPORT ANY DISCREPANCIES TO OGLESBY & LIMB LTD.
THE CONTENTS OF THIS DRAWING ARE COVERED BY COPYRIGHT AND REMAIN THE PROPERTY OF OGLESBY & LIMB LTD. WRITTEN APPROVAL MUST BE OBTAINED FROM OGLESBY & LIMB LTD PRIOR TO DUPLICATION OR REPRODUCTION OF THIS DRAWING OR ITS CONTENTS.
ANY DIMENSIONS NOT SHOWN ARE TO BE CHECKED AND AGREED WITH OGLESBY & LIMB LTD.

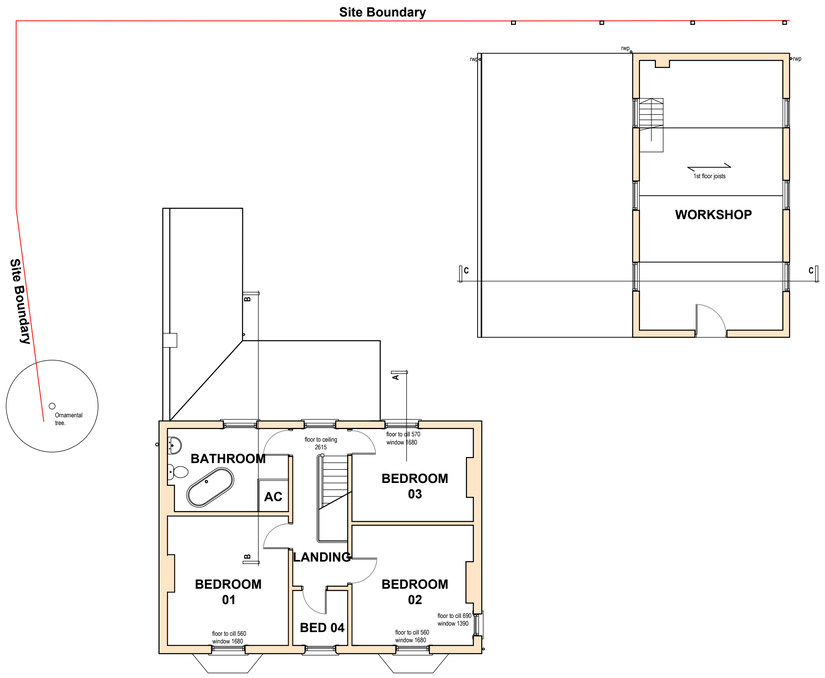


FIRST FLOOR AS EXISTING
SCALE 1:100



FRONT ELEVATION (WEST)


ELEVATIONS AS EXISTING
SCALE 1:100

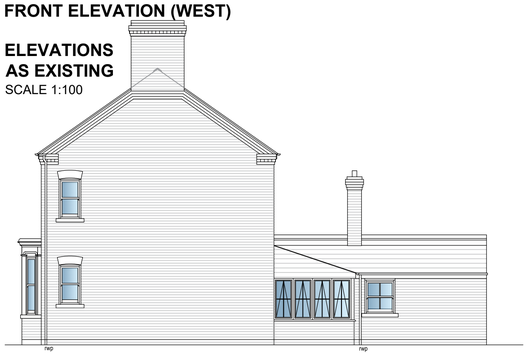


SIDE ELEVATION (SOUTH)




REAR ELEVATION (EAST)

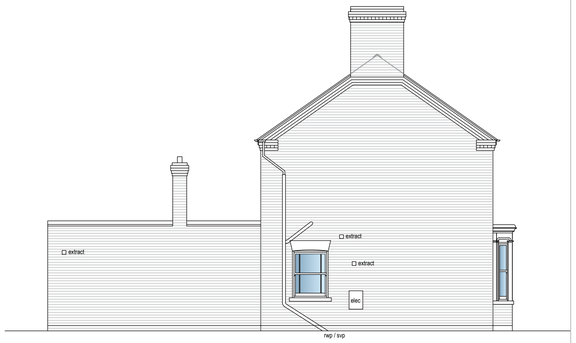

SIDE ELEVATION (NORTH)

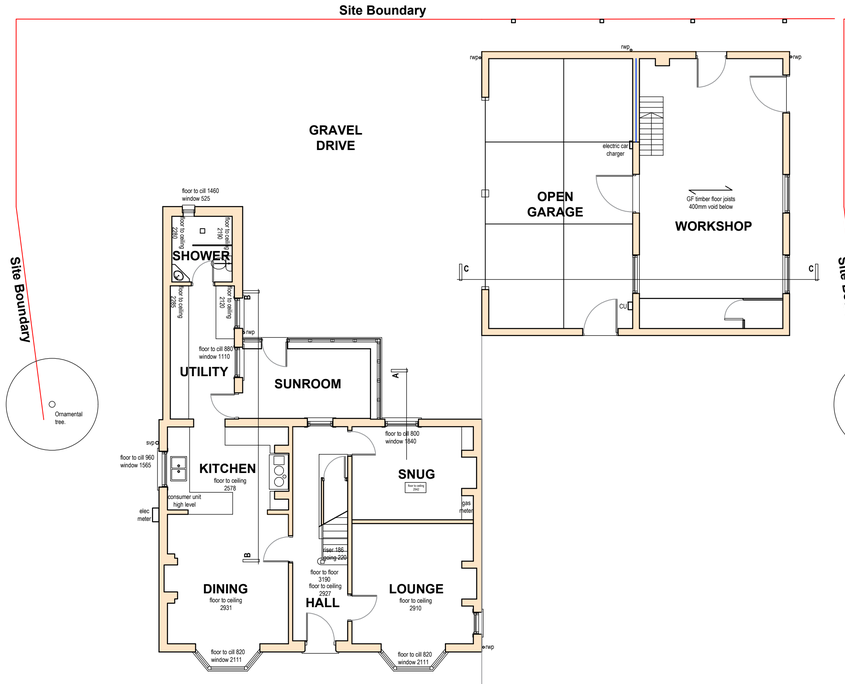

GROUND FLOOR AS EXISTING
SCALE 1:100

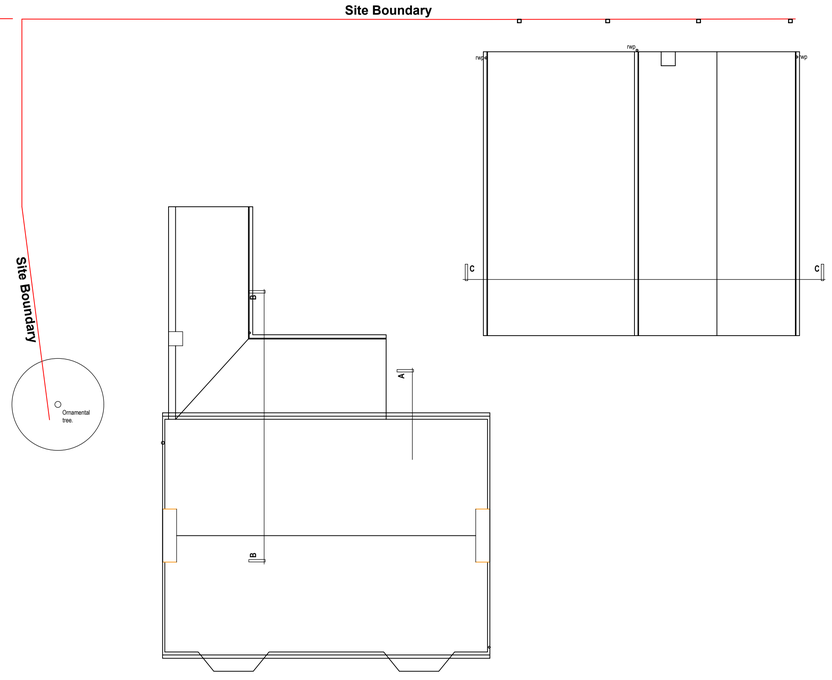

ROOF PLAN AS EXISTING
SCALE 1:100

SCALE 1 : 50
SCALE 1 : 1
0m 0.5m 1m 2m 3m 4m 5m
0m 10mm 20mm 40mm 60mm 80mm 100mm

Rev P1 27.03.25 rcw
Address corrected.
Rev pr1 30.05.24 rcw
Outbuilding layout updated following survey.

Oglesby & Limb Ltd
Chartered Architect
Suite 1 Market Chambers
12 Market Place
Spalding, Lincolnshire
PE11 1SL
Tel: 01775 761196
e-mail: design@o-l-ltd.co.uk

Client:
Mr & Mrs Ingleby

Project:
Proposed extensions and alterations at
14 Halmer Paddock
Spalding
PE11 2HF

Drawing Title:
Floor Plans & Elevations

As Existing

PLANNING APPLICATION ISSUE

Date:	February 2024	Scale:	1:50 at A1
Drawn by:	RCW	Checked by:	AJO

Drawing Number:	Rev:
A1693-02	P1