
DO NOT SCALE THIS DRAWING. THE CONTRACTOR IS DEEMED TO HAVE CHECKED ALL DIMENSIONS ON SITE AND REPORT ANY DISCREPANCIES TO OGLESBY & LIMB LTD.
THE CONTENTS OF THIS DRAWING ARE COVERED BY COPYRIGHT AND REMAIN THE PROPERTY OF OGLESBY & LIMB LTD. WRITTEN APPROVAL MUST BE OBTAINED FROM OGLESBY & LIMB LTD PRIOR TO DUPLICATION OR REPRODUCTION OF THIS DRAWING OR ITS CONTENTS.
ANY DIMENSIONS NOT SHOWN ARE TO BE CHECKED AND AGREED WITH OGLESBY & LIMB LTD.

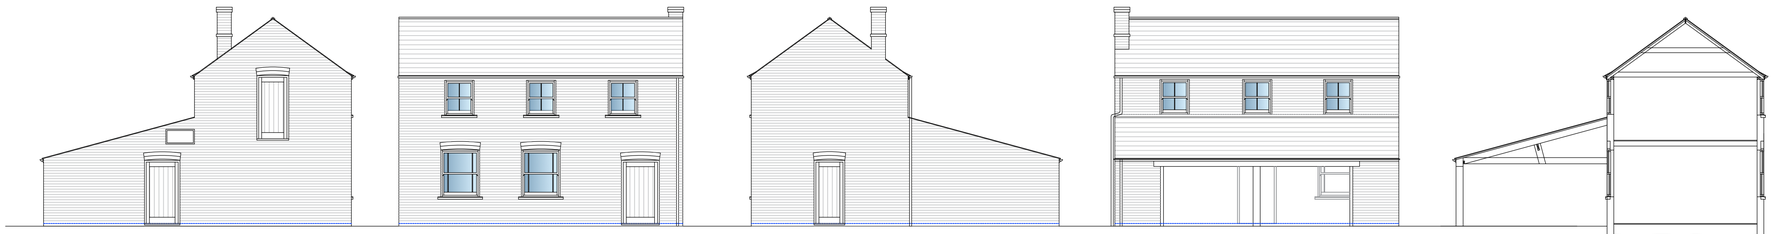

FRONT ELEVATION (WEST)

SIDE ELEVATION (SOUTH)

REAR ELEVATION (EAST)

SIDE ELEVATION (NORTH)

SECTION C

ELEVATIONS OUTBUILDING AS EXISTING

SCALE 1:100

SCALE 1 : 50
SCALE 1 : 1



Rev P1 27.03.25 rcw
Address corrected.

Oglesby & Limb Ltd
Chartered Architect
Suite 1 Market Chambers
12 Market Place
Spalding, Lincolnshire
PE11 1SL
Tel: 01775 761196
e-mail: design@o-l-ltd.co.uk

Client:
Mr & Mrs Ingleby

Project:
Proposed extensions and alterations at
14 Halmer Paddock
Spalding
PE11 2HF

Drawing Title:
Elevations of Out Building
As Existing

PLANNING APPLICATION ISSUE

Date:	May 2024	Scale:	1:100 at A1
Drawn by:	RCW	Checked by:	AJO

Drawing Number:	Rev:
A1693-03	P1