
DO NOT SCALE THIS DRAWING. THE CONTRACTOR IS DEEMED TO HAVE CHECKED ALL DIMENSIONS ON SITE AND REPORT ANY DISCREPANCIES TO OGLESBY & LIMB LTD.
THE CONTENTS OF THIS DRAWING ARE COVERED BY COPYRIGHT AND REMAIN THE PROPERTY OF OGLESBY & LIMB LTD. WRITTEN APPROVAL MUST BE OBTAINED FROM OGLESBY & LIMB LTD PRIOR TO DUPLICATION OR REPRODUCTION OF THIS DRAWING OR ITS CONTENTS.
ANY DIMENSIONS NOT SHOWN ARE TO BE CHECKED AND AGREED WITH OGLESBY & LIMB LTD.

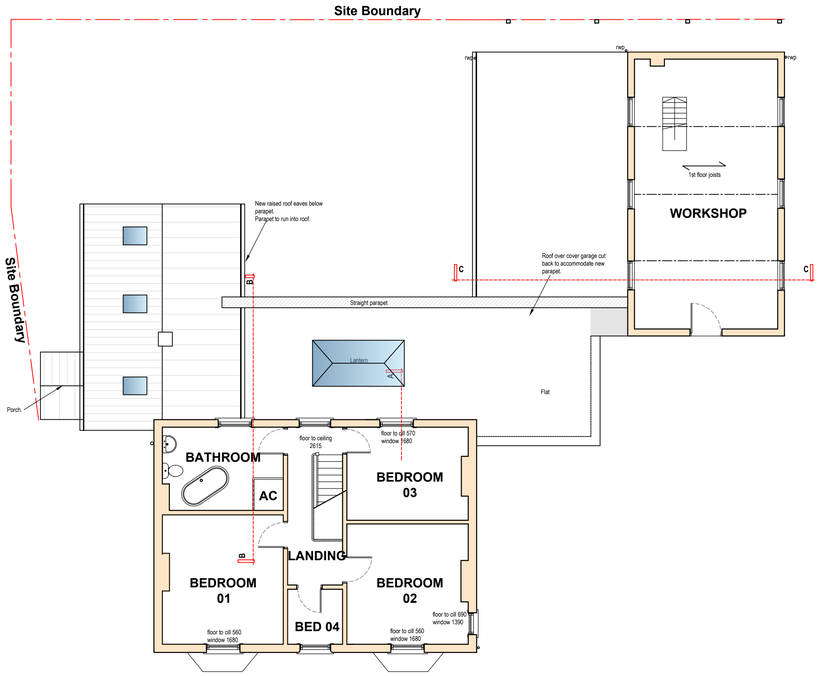

FIRST FLOOR AS PROPOSED

SCALE 1:100

GROUND FLOOR AS PROPOSED

SCALE 1:100

SCALE 1 : 100
SCALE 1 : 1

0m 1m 2m 4m 6m 8m 10m
0m 10mm 20mm 40mm 60mm 80mm 100mm

Rev P1 27.03.25 rcw
Address corrected.
Drawing updated inline with clients emailed dated 27.03.25

Oglesby & Limb Ltd
Chartered Architect
Suite 1 Market Chambers
12 Market Place
Spalding, Lincolnshire
PE11 1SL
Tel: 01775 761196
e-mail: design@o-l-ltd.co.uk

Client:
Mr & Mrs Ingleby

Project:
Proposed extensions and alterations at
14 Halmer Paddock
Spalding
PE11 2HF

Drawing Title:
Floor Plans
As Proposed

PLANNING APPLICATION ISSUE

Date:	March 2025	Scale:	1:100 at A1
Drawn by:	RCW	Checked by:	AJO

Drawing Number: **A1693-09**
Rev: **P1**