


DO NOT SCALE THIS DRAWING. THE CONTRACTOR IS DEEMED TO HAVE CHECKED ALL DIMENSIONS ON SITE AND REPORT ANY DISCREPANCIES TO OGLESBY & LIMB LTD.
THE CONTENTS OF THIS DRAWING ARE COVERED BY COPYRIGHT AND REMAIN THE PROPERTY OF OGLESBY & LIMB LTD. WRITTEN APPROVAL MUST BE OBTAINED FROM OGLESBY & LIMB LTD PRIOR TO DUPLICATION OR REPRODUCTION OF THIS DRAWING OR ITS CONTENTS.
ANY DIMENSIONS NOT SHOWN ARE TO BE CHECKED AND AGREED WITH OGLESBY & LIMB LTD.

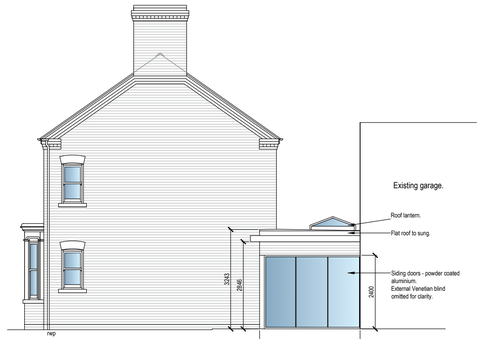


SIDE ELEVATION (SOUTH)

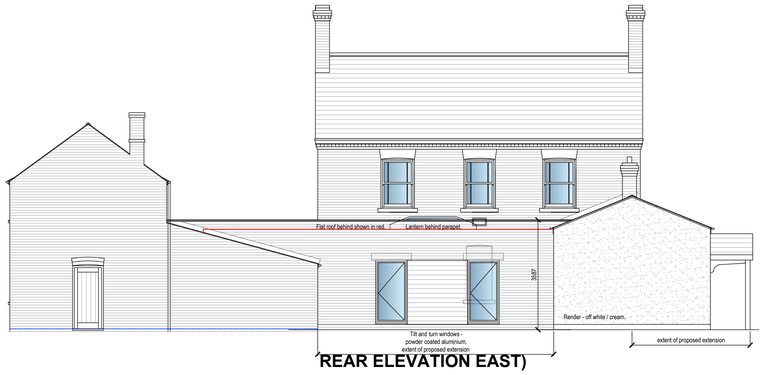

REAR ELEVATION EAST)

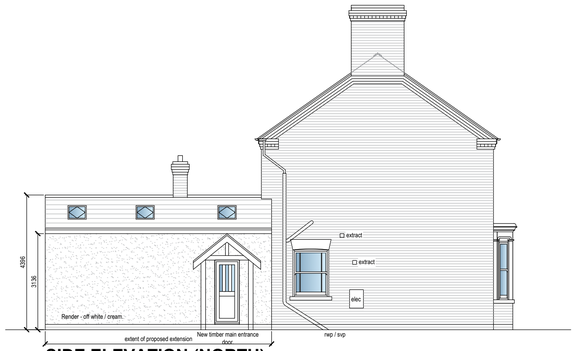

SIDE ELEVATION (NORTH)

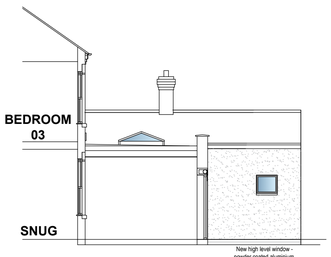

SECTION A



GARAGE / WORKSHOP SIDE NORTH

SCALE 1 : 100
SCALE 1 : 1

0m 1m 2m 4m 6m 8m 10m
0m 10mm 20mm 40mm 60mm 80mm 100mm

Rev P1 27.03.25 rcw
Address corrected.
Drawing updated inline with clients emailed dated 27.03.25

Oglesby & Limb Ltd
Chartered Architect
Suite 1 Market Chambers
12 Market Place
Spalding, Lincolnshire
PE11 1SL
Tel: 01775 761196
e-mail: design@o-l-ltd.co.uk

Client:
Mr & Mrs Ingleby

Project:
Proposed extensions and alterations at
14 Halmer Paddock
Spalding
PE11 2HF

Drawing Title:
Elevations
As Proposed

PLANNING APPLICATION ISSUE

Date:	Scale:
March 2025	1:100 at A1
Drawn by: RCW	Checked by: AJO

Drawing Number:	Rev:
A1693-10	P1