

DO NOT SCALE THIS DRAWING. THE CONTRACTOR IS DEEMED TO HAVE CHECKED ALL DIMENSIONS ON SITE AND REPORT ANY DISCREPANCIES TO OGLESBY & LIMB LTD.
THE CONTENTS OF THIS DRAWING ARE COVERED BY COPYRIGHT AND REMAIN THE PROPERTY OF OGLESBY & LIMB LTD. WRITTEN APPROVAL MUST BE OBTAINED FROM OGLESBY & LIMB LTD PRIOR TO DUPLICATION OR REPRODUCTION OF THIS DRAWING OR ITS CONTENTS.
ANY DIMENSIONS NOT SHOWN ARE TO BE CHECKED AND AGREED WITH OGLESBY & LIMB LTD.

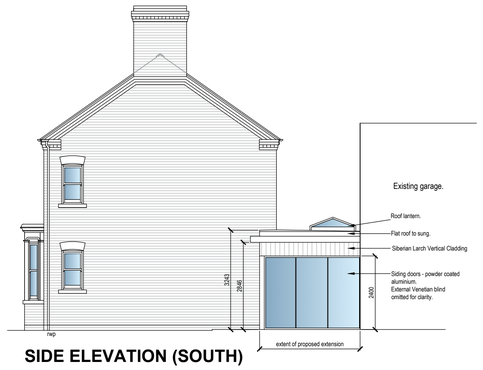


SIDE ELEVATION (SOUTH)

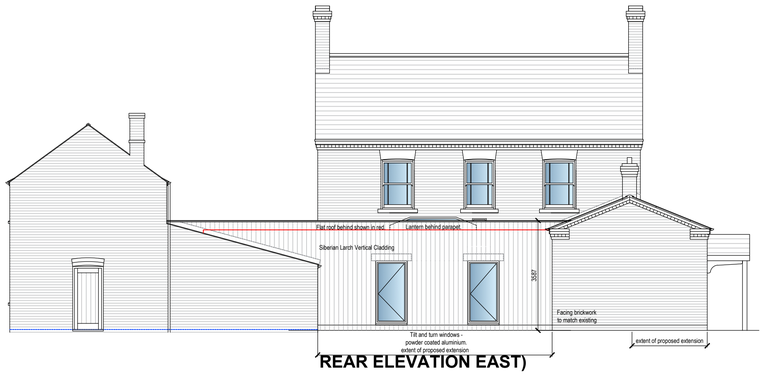

REAR ELEVATION EAST)




SIDE ELEVATION (NORTH)

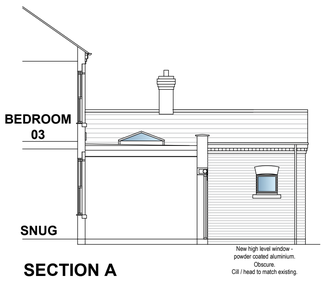

SECTION A



FRONT (WEST)

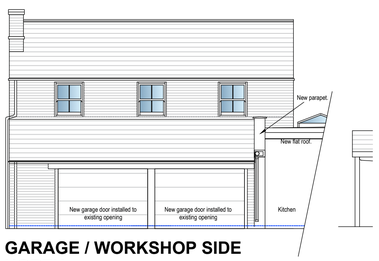

GARAGE / WORKSHOP SIDE NORTH

SCALE 1 : 100
SCALE 1 : 1

0m 1m 2m 4m 6m 8m 10m
0m 10mm 20mm 40mm 60mm 80mm 100mm

Rev P5 11.07.25 cls
New external brick leaf + cavity around existing wall to form unity with rear extension and improve U'value.
Kitchen rear extension wall altered to be fully clad in Vertical Siberian Larch.

Rev P4 28.05.25 rcw
Render and external insulation removed from utility extension.
Window added to utility (rooflight removed).
Brickwork eaves and verge added.

Rev P3 23.04.25 rcw
Dwelling West Proposed Elevation added.

Rev P1 27.03.25 rcw
Address corrected.
Drawing updated inline with clients emailed dated 27.03.25

Oglesby & Limb Ltd
Chartered Architect
Suite 1 Market Chambers
12 Market Place
Spalding, Lincolnshire
PE11 1SL
Tel: 01775 761196
e-mail: design@o-l-ltd.co.uk

Client:
Mr & Mrs Ingleby

Project:
Proposed extensions and alterations at
14 Halmer Paddock
Spalding
PE11 2HF

Drawing Title:
Elevations
As Proposed

PLANNING APPLICATION ISSUE

Date:	Scale:
March 2025	1:100 at A1
Drawn by: RCW	Checked by: AJO

Drawing Number:	Rev:
A1693-10	P5