
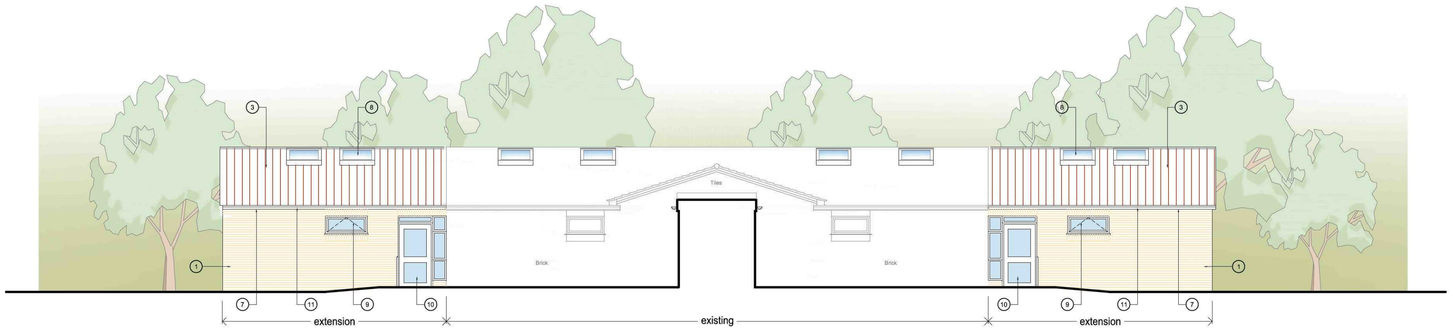


ELEVATION 6

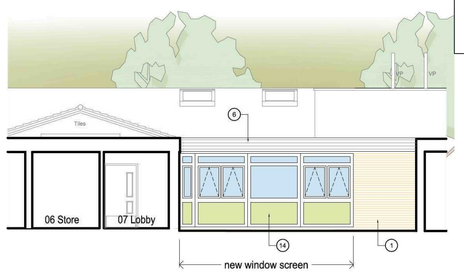


ELEVATION 7

MATERIALS KEY:

1. facing brick to match existing
2. timber cladding
3. roof tiles to match existing
4. zinc standing seam roof
5. zinc fascia
6. light brown horizontal timber fascia
7. fascia to match existing
8. Velux rooflights
9. PPC aluminium windows
10. PPC aluminium doors
11. gutter to match existing
12. rainwater pipes to match existing
13. ventilation stacks
14. PPC aluminium screens with solid panel at the bottom to match existing - frame colour - white ; solid panel - light green

NOTE
This drawing is not to be scaled. All dimensions to be checked on site and any discrepancies to be reported to the Mouchel Office. All material is produced on behalf of Mouchel Group PLC. All drawings to be read in conjunction with specification where applicable.
© MOUCHEL GROUP Plc.


Based upon the ordnance Survey map with the permission of the Controller of Her Majesty's Stationery Office. Crown Copyright Licence No. LA07649X.

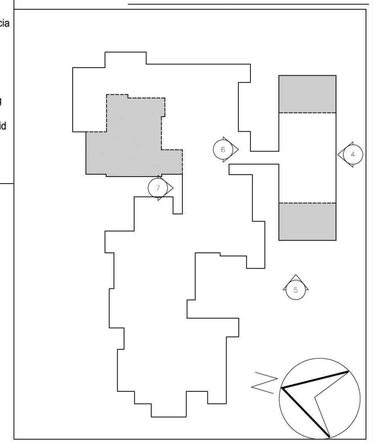

KEY PLAN



ELEVATION 4

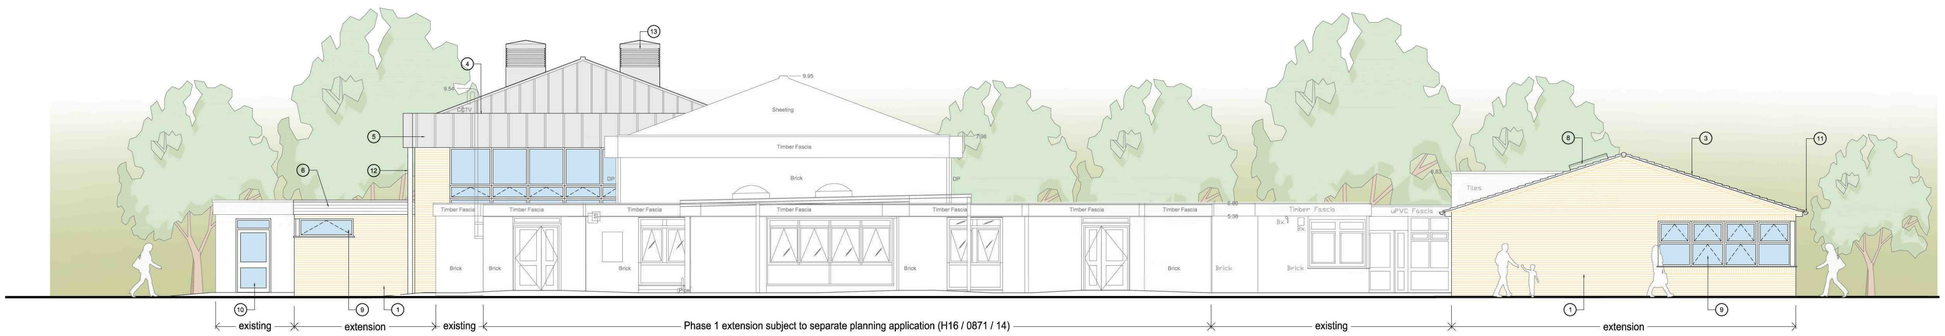

ELEVATION 5

0 2.5 5 7.5 10m
Scale 1:100

Rev.	Description	Design	Drawn	Checked	Approved	Date
B	Elevation 6 updated	MC	MC	SR	DLC	08-04-2015
A	Elevations updated to suit the Proposed Floor Plan	MC	MC	SR	DLC	02-04-2015

mouchel
building great relationships
Mount Pleasant House, 2 Mount Pleasant, Cambridge, CB3 0RN
Tel : +44 (0) 1223 442700 Fax : +44 (0) 1223 442701

Client :
Lincolnshire County Council
Children's Services

Client Ref Number :

Project :
Monkshouse Primary School

Site Ref \ USRN :

Mouchel Project No : 1064978-001-001

Drawing Title :
Proposed Elevations 2 of 2

Design:	Drawn:	Checked:	Approved:
MC	VD	MC	DC

Date : January 2015 | Scale : 1:100 @ : A1

Drawing No : 3012 | Rev. No : B