


Main Building

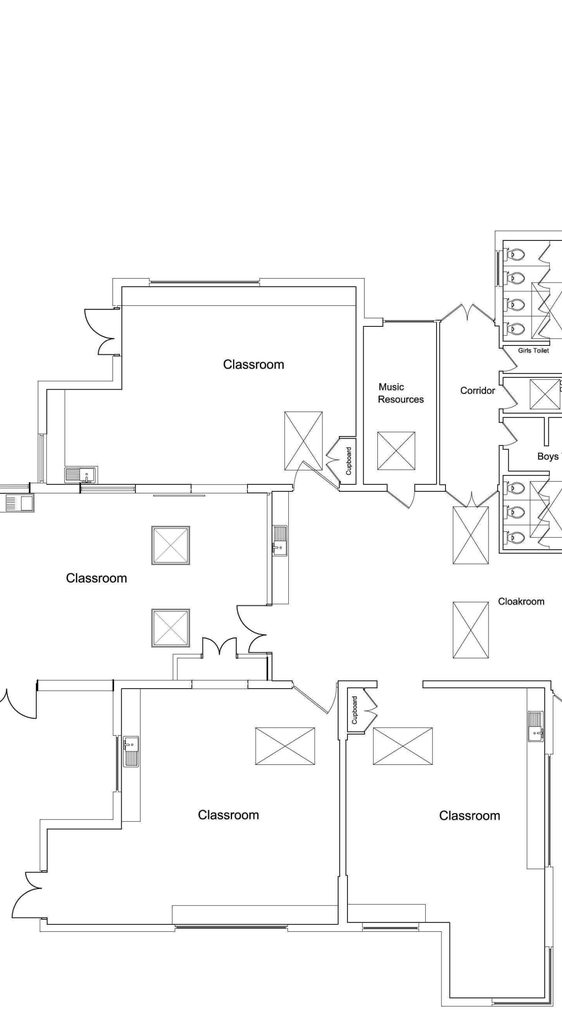

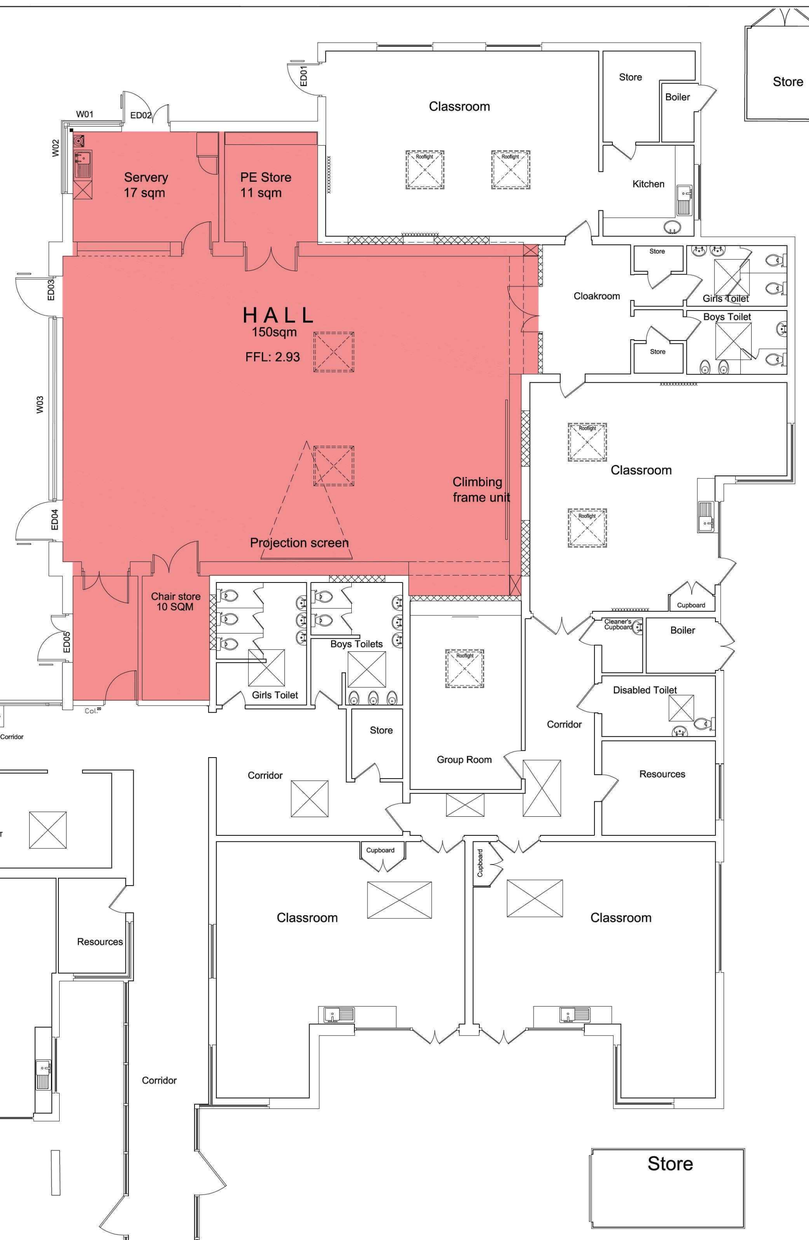

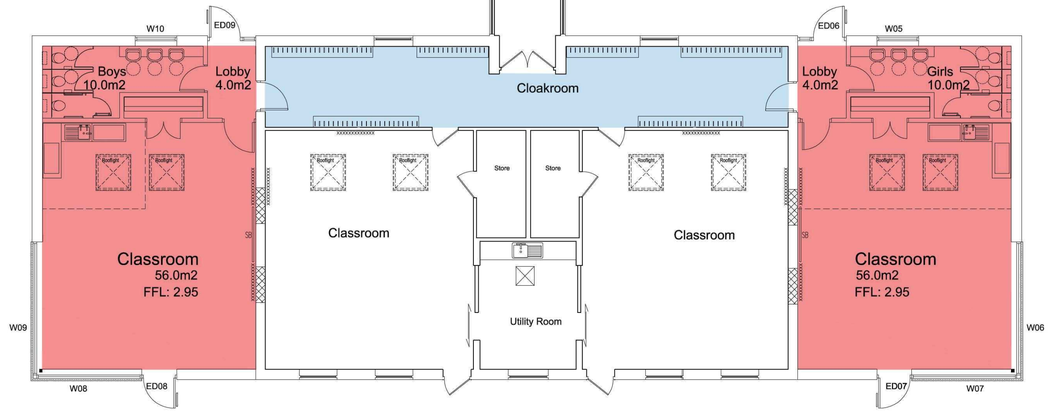

New Accommodation

Refurbished Areas

0 2.5 5 7.5 10m

Scale 1:100

NOTE

This drawing is not to be scaled. All dimensions to be checked on site and any discrepancies to be reported to the Mouchel Office. All material is produced on behalf of Mouchel Group PLC. All drawings to be read in conjunction with specification where applicable.

© MOUCHEL GROUP Plc.

Based upon the ordnance Survey map with the permission of the Controller of Her Majesty's Stationery Office © Crown Copyright Licence No. LA076 49X.

Rev.	Description	Design	Drawn	Checked	Approved	Date
B	Chair room enlarged; boys and girls toilets omitted, staff room enlarged; PPA room added	MC	MC	SR	DLC	05-03-2015
A	Servery room enlarged to suit position of the existing manhole; room numbers added	MC	MC	SR	DLC	12-02-2015

mouchel
building great relationships
Mount Pleasant House, 2 Mount Pleasant, Cambridge, CB3 0RN
Tel : +44 (0) 1223 442700 Fax : +44 (0) 1223 442701

Client :
Lincolnshire County Council
Children's Services

Client Ref Number :

Project :
Monkshouse Primary School

Site Ref \ USRN :

Mouchel Project No : 1064978-001-001

Drawing Title :
Proposed Floor Plan

Design:	Drawn:	Checked:	Approved:
MC	MC	SR	DC

Date December 2014 | Scale : 1:100 @ : A1

Drawing No : 3009 | Rev. No : B