

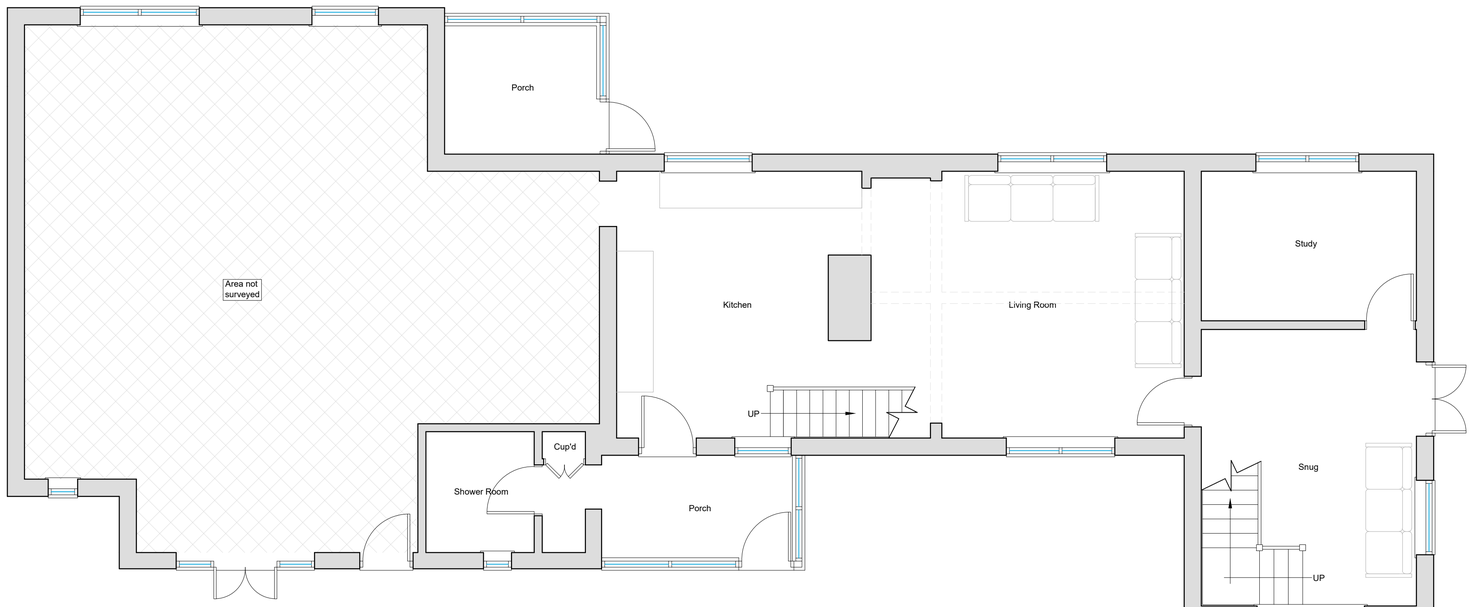


Existing Ground Floor Plan
Scale 1:50

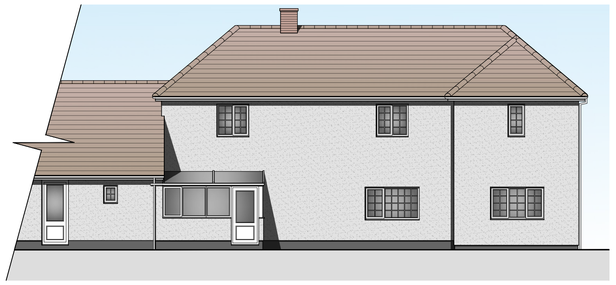


Existing Front (NW) Elevation
Scale 1:100

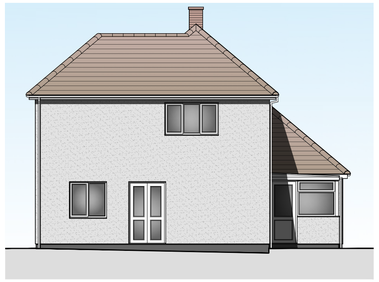


Existing Side (SW) Elevation
Scale 1:100




Site Location Plan
Scale 1:1250

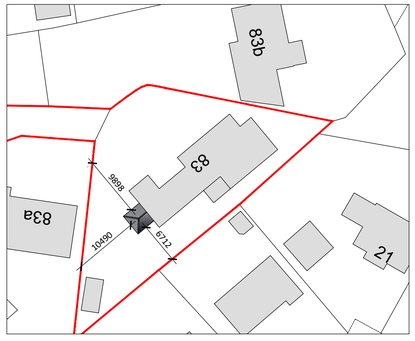


Proposed Block Plan
Scale 1:500

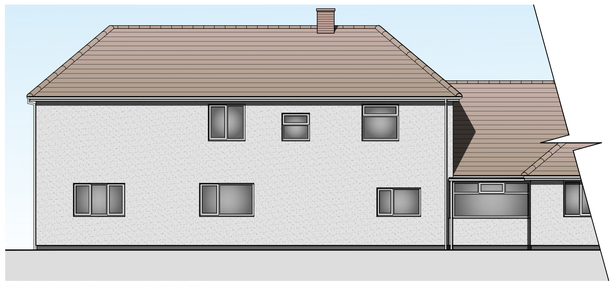


Existing Rear (SE) Elevation
Scale 1:100

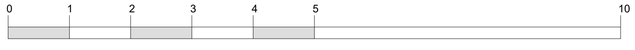

SCALE BAR (m) 1:50

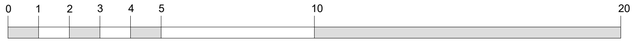

SCALE BAR (m) 1:100

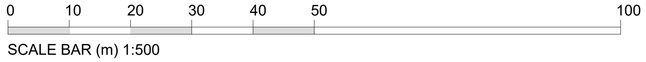

SCALE BAR (m) 1:500



SCALE BAR (m) 1:1250

REV:	DESCRIPTION:	DATE:

JC Architectural Consultant

PROJECT:
SINGLE STOREY SIDE EXTENSION

DRAWING:
EXISTING FLOOR PLAN
EXISTING ELEVATIONS
SITE LOCATION PLAN
PROPOSED BLOCK PLAN

DESCRIPTION:
SINGLE STOREY SIDE EXTENSION AT 83 HAWTHORN BANK, SPALDING, LINCOLNSHIRE, PE11 1JQ

SIZE: A1
CLIENT: Mr & Mrs C. Sandhu

DATE: 04/04/2024
APPROVED: CT
Do Not Scale From This Drawing
SCALE: as labelled
DRAWING BY: JC
SHEET: 0445/24/02

NOTES: THIS DRAWING/IMAGE INCLUDING ALL ITS CONTENT REMAINS THE PROPERTY OF JC ARCHITECTURAL CONSULTANT. NO UNAUTHORISED COPYING OR REPRODUCTION IN ANY PART IS PERMITTED WITHOUT OBTAINING PRIOR WRITTEN CONSENT. ALL DIMENSIONS ARE TO BE CONFIRMED ON SITE BY CONTRACTOR. ANY DISCREPANCIES ARE TO BE REPORTED TO JC ARCHITECTURAL CONSULTANT IMMEDIATELY.

CDM: THE DESIGN HAS BEEN UNDERTAKEN AS FAR AS POSSIBLE TO AVOID RISKS TO HEALTH AND SAFETY OR TO REDUCE AND CONTROL THE EFFECTS OF ANY UNAVOIDABLE RISK.ANY RELEVANT INFORMATION REGARDING RISKS WHICH ARE NOT ABLE TO BE ELIMINATED WILL BE INCLUDED WITHIN THE PROJECT HEALTH AND SAFETY FILE.