

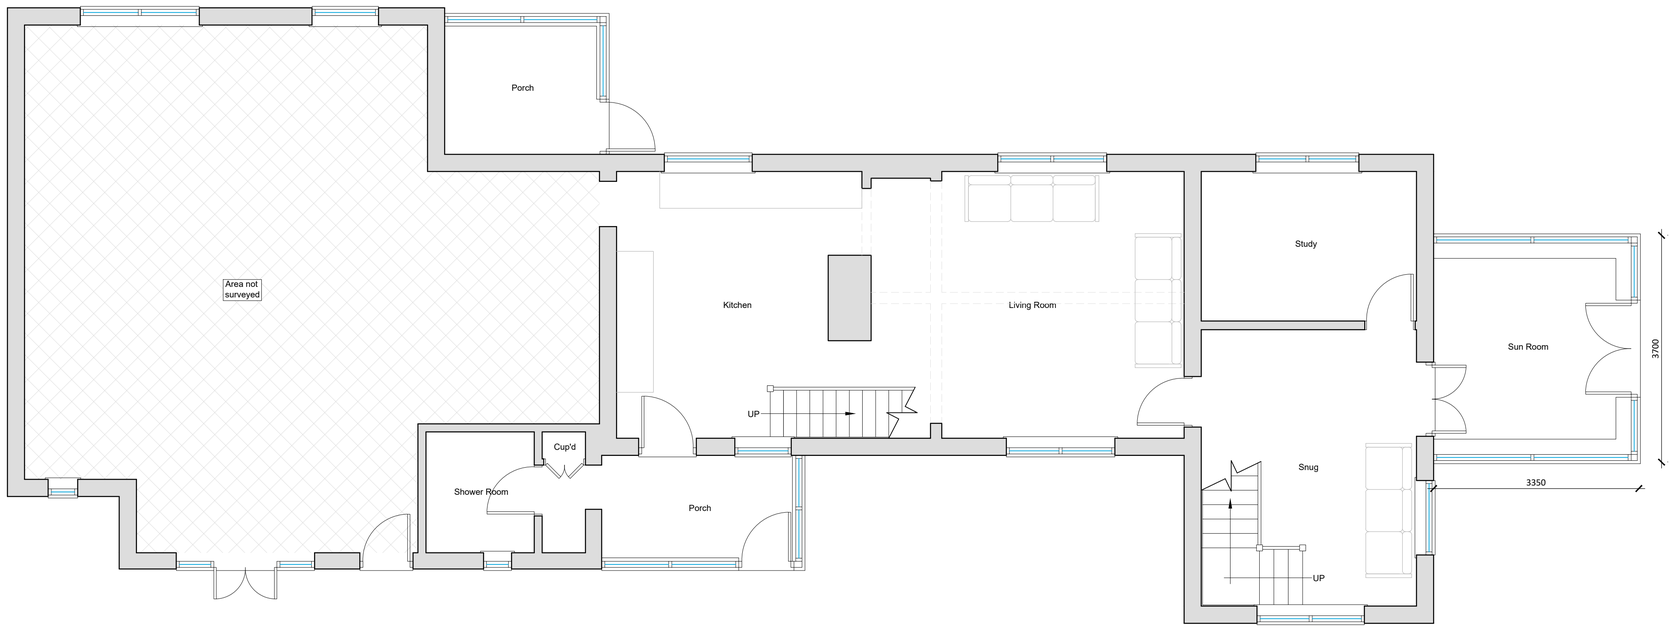



Proposed Ground Floor Plan
Scale 1:50

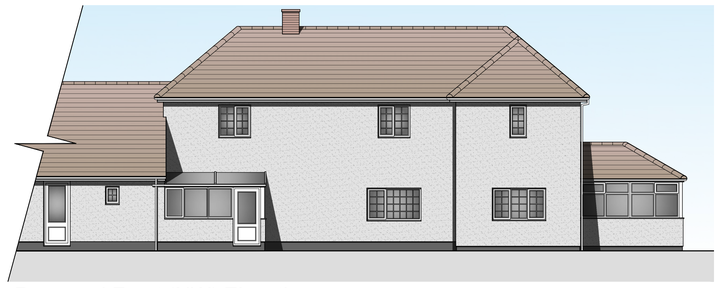

Proposed Front (NW) Elevation
Scale 1:100

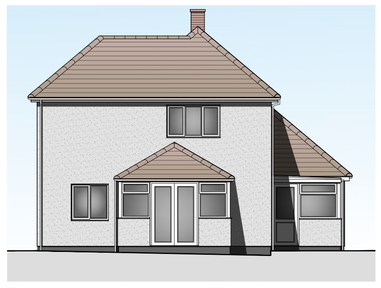


Proposed Side (SW) Elevation
Scale 1:100

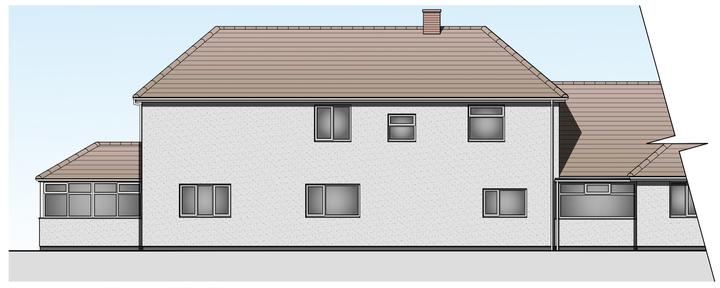


Proposed Rear (SE) Elevation
Scale 1:100




SCALE BAR (m) 1:50

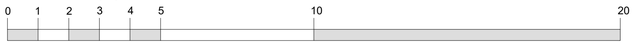

SCALE BAR (m) 1:100

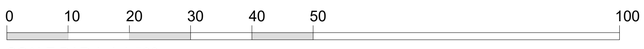

SCALE BAR (m) 1:500

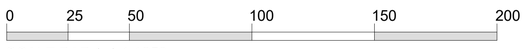

SCALE BAR (m) 1:1250

REV:	DESCRIPTION:	DATE:

Architectural Consultant

PROJECT: SINGLE STOREY SIDE EXTENSION

DRAWING: PROPOSED FLOOR PLAN
PROPOSED ELEVATIONS

DESCRIPTION: SINGLE STOREY SIDE EXTENSION AT 83 HAWTHORN BANK, SPALDING, LINCOLNSHIRE, PE11 1JQ

Do Not Scale From This Drawing

DATE:	APPROVED:	SIZE:	CLIENT:
04/04/2024	CT	A1	Mr & Mrs C. Sandhu

SCALE:	DRAWING BY:	SHEET:
as labelled	JC	0445/24/03

NOTES: THIS DRAWING/IMAGE INCLUDING ALL ITS CONTENT REMAINS THE PROPERTY OF JC ARCHITECTURAL CONSULTANT. NO UNAUTHORISED COPYING OR REPRODUCTION IN ANY PART IS PERMITTED WITHOUT OBTAINING PRIOR WRITTEN CONSENT. ALL DIMENSIONS ARE TO BE CHECKED ON SITE BY CONTRACTOR. ANY DISCREPANCIES ARE TO BE REPORTED TO JC ARCHITECTURAL CONSULTANT IMMEDIATELY.

CDM: THE DESIGN HAS BEEN UNDERTAKEN AS FAR AS POSSIBLE TO AVOID RISKS TO HEALTH AND SAFETY OR TO REDUCE AND CONTROL THE EFFECTS OF ANY UNAVOIDABLE RISK.ANY RELEVANT INFORMATION REGARDING RISKS WHICH ARE NOT ABLE TO BE ELIMINATED WILL BE INCLUDED WITHIN THE PROJECT HEALTH AND SAFETY FILE.