

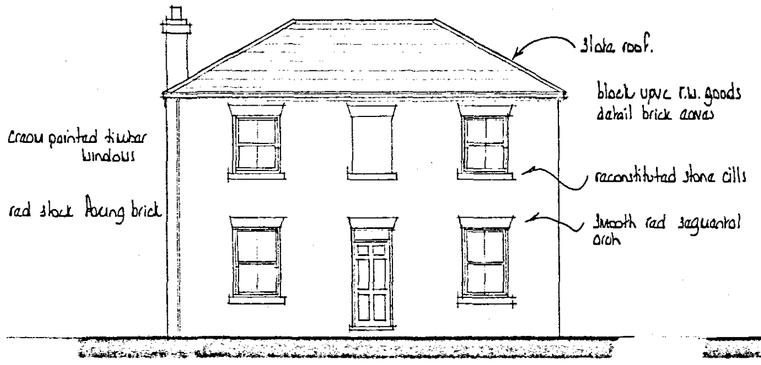



w s west

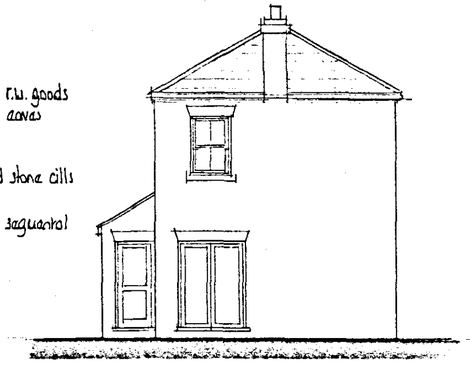


n n west

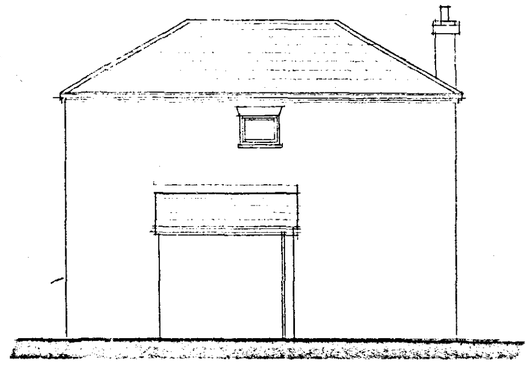


e n east

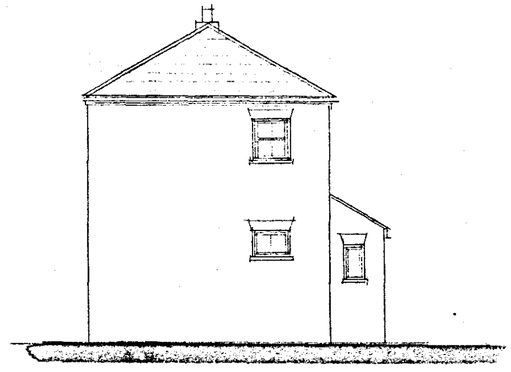

s s east

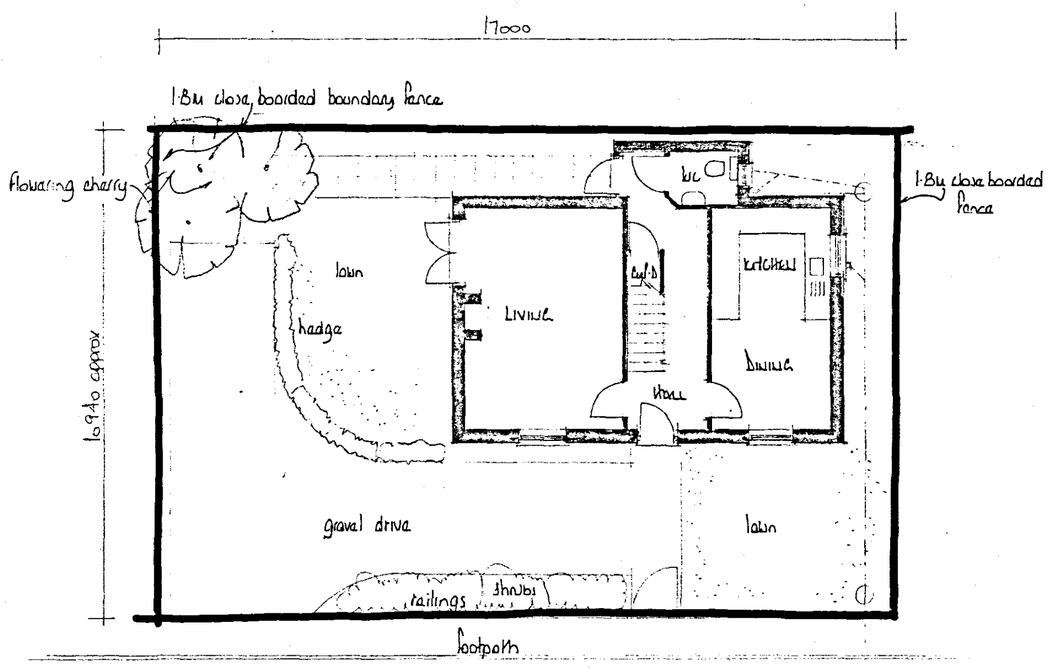

ground floor plan

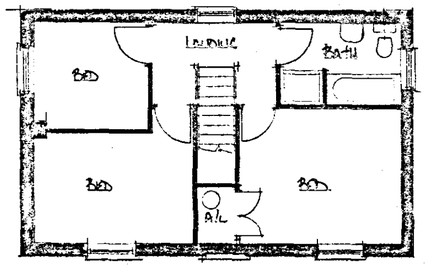

first floor

DETERMINED PLAN

SHDC
Planning & Development
1 3 MAR 2008
Ref: 0341/08

EAST MIDLANDS DESIGN ASSOC.
Architectural Consultants
Willow Lodge
Horseshoe Road
Spalding
Lincs
PE11 3JA
Tel/fax :- 01775 767968
E-mail :- willowlodge@yahoo.co.uk
Mobile phone :- 07710 815044

Client
Mr & Mrs A Jackson

Project
Extension & Alterations at
Sloane Street
Sleaford
Lincs.

Drawing
Plans & Elevations.

Scale 1:100

Date March 08

Drawn AL

Dwg No: 08/01/01

Rev.