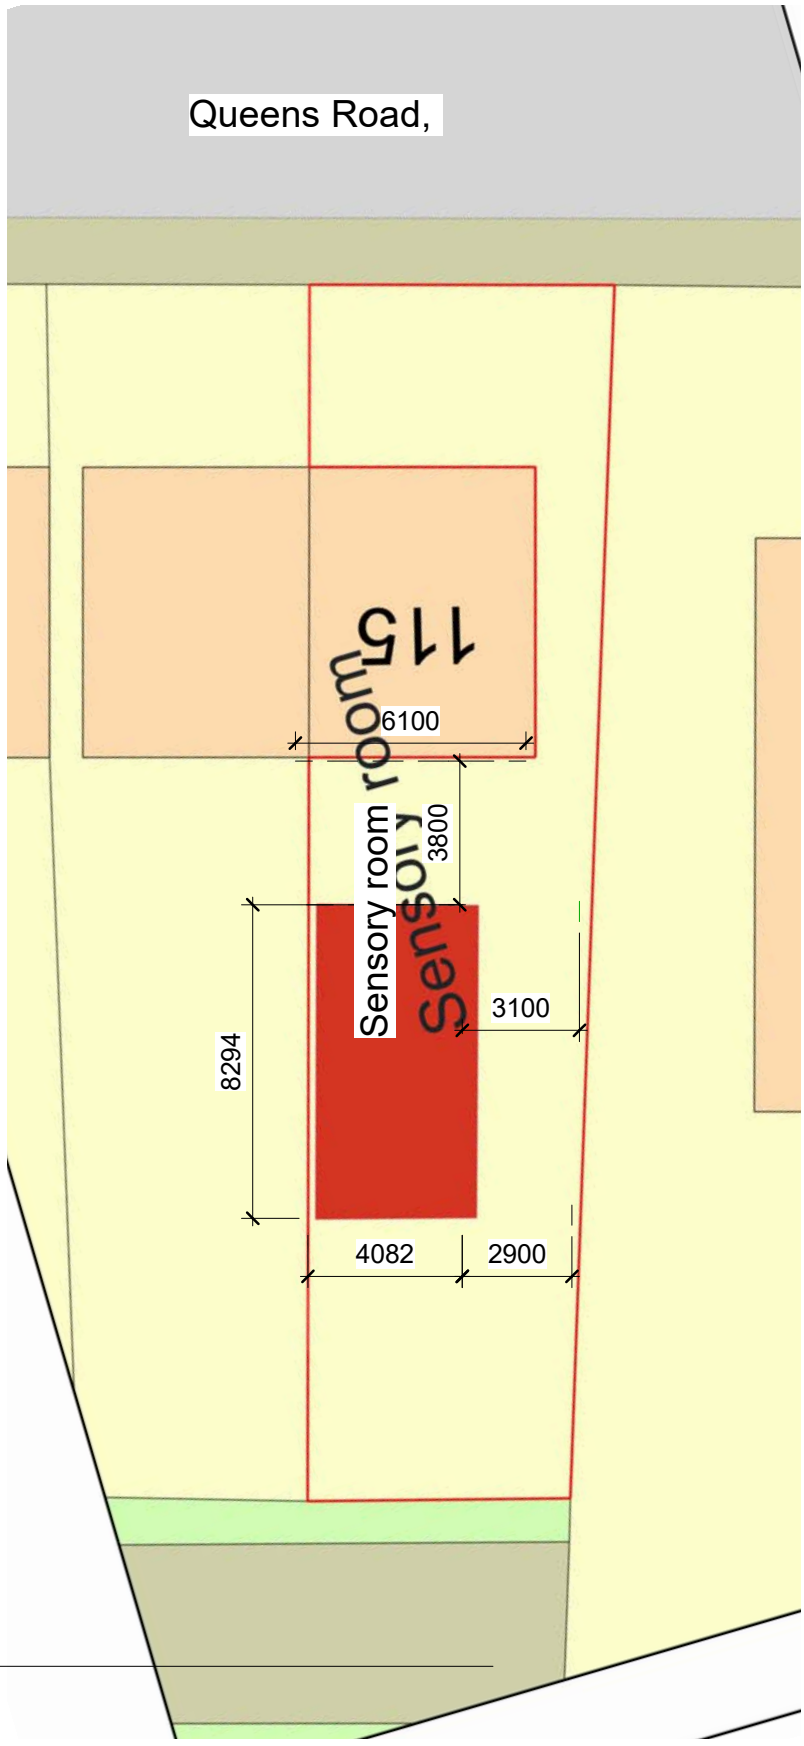


1 **Site**
1 : 200

		PROJECT	CLIENT		
		Sensory room	Pawel Mezynski		
Code	Status		Date: Issue Date	Project Number: Project Number	Scale (@ A4): 1 : 200	REV:
		SHEET	Drawn by: Author	DRAWING NUMBER	
SUITABILITY DESCRIPTION	PURPOSE OF ISSUE	Site plan	Checked by:	A5	

09/05/2025 16:46:29