
Contractor to check all Dimensions on site prior to ordering materials / commencing work. If in doubt then please ask

0m 20m 40m 60m 80m 100m
VISUAL SCALE 1:1000 @ A1


0m 4m 8m 12m 16m 20m
VISUAL SCALE 1:200 @ A1

0m 2m 4m 6m 8m 10m
VISUAL SCALE 1:100 @ A1


0m 1m 2m 3m 4m 5m
VISUAL SCALE 1:50 @ A1

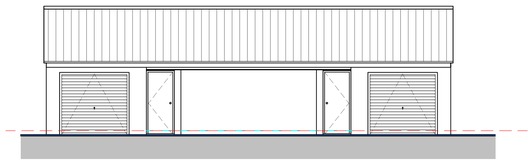


01 - Front Elevation
1 : 100

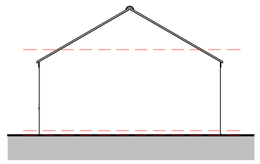

02 - Right Flank
1 : 100

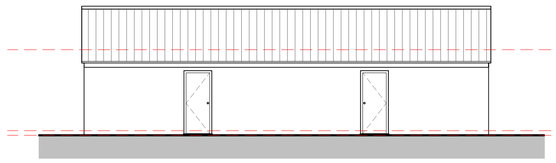


03 - Rear Elevation
1 : 100

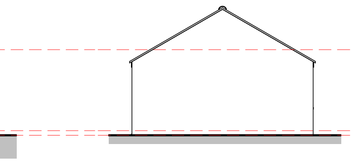

04 - Left Flank
1 : 100

001
6
03 - Rear Elevation

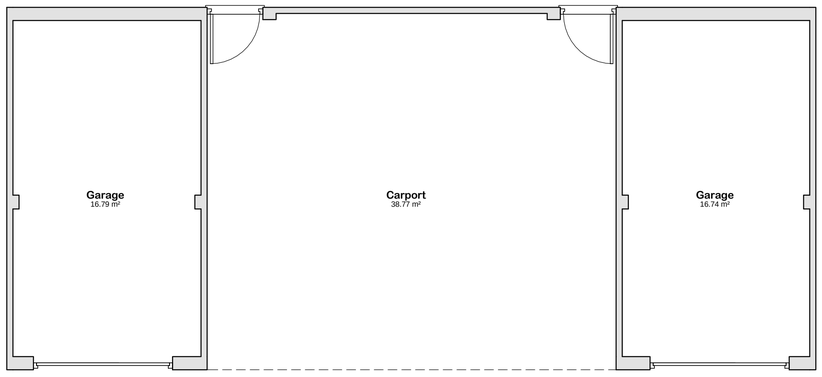


04 - Left Flank
001
7


02 - Right Flank
5
001

01 - Front Elevation
4
001


01 - Ground Floor Plan
1 : 50

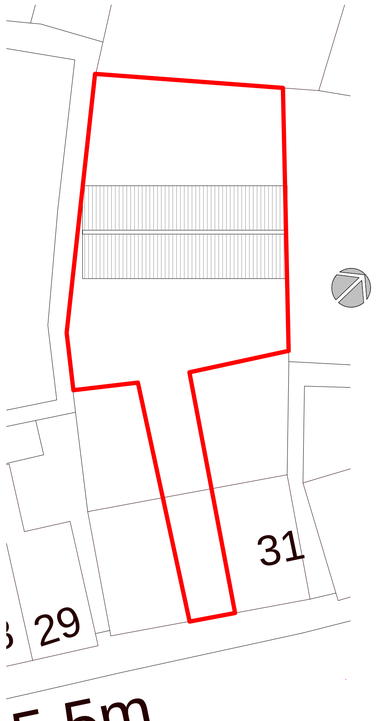


Site Block Plan
1 : 200

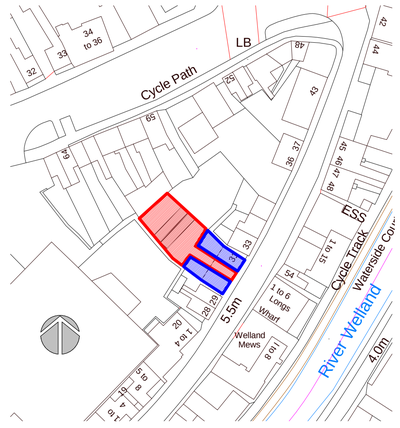

Site Location Plan
1 : 1000

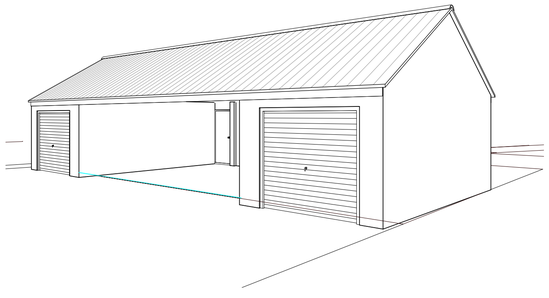

3D View 1

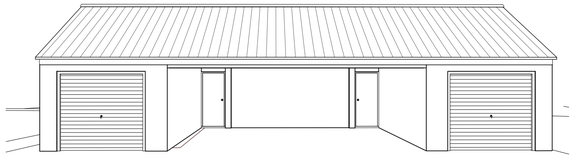

3D View 2

Room Schedule			
Name	**Area**	**Perimeter**	**Level**
Carport	38.75 m²	25.0 m	Ground Floor
Garage	16.80 m²	17.1 m	Ground Floor
Garage	16.75 m²	17.1 m	Ground Floor
Grand total: 3	72.30 m²	59.2 m	

PLANNING ISSUE

GENERAL CONDITIONS
Contractors are responsible for checking all dimensions on site when work commences and before ordering any materials.Any discrepancies should be brought to the attention of the Client for remedial action before commencing further.
All materials not specified to be of a standard suitable for the work proposed and be fit for purpose.All work to be in accordance with good building practise and all necessary BS codes for Workmanship on Building Sites.

Client:
Mr J Massie

Site:
Rear of
30 & 31 Double Street
Spalding

Drg Title:
Existing Plans

remway Design Ltd

a1	Contract No	Drg No	Revision:
	2320	001	

"Treetops" - The Racegrround, Spalding, PE11 3AP Tel : 01775 768 921

Due to areas of the structure being covered, unexposed or otherwise inaccessible the notes / specifications of existing materials are subject to confirmation of site when it is feasible to expose the relevant areas of construction.

Contractor to check all Dimensions on site prior to ordering materials / commencing work. If in doubt then please ask



VISUAL SCALE 1:1000 @ A1



VISUAL SCALE 1:200 @ A1




VISUAL SCALE 1:100 @ A1




VISUAL SCALE 1:50 @ A1




01 - Front Elevation
1 : 100

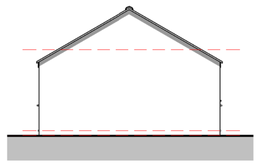

02 - Right Flank
1 : 100

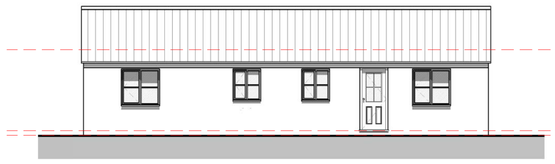


03 - Rear Elevation
1 : 100

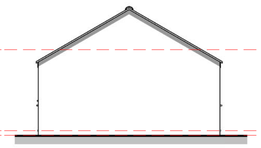

04 - Left Flank
1 : 100

002 6 03 - Rear Elevation

002 7 04 - Left Flank

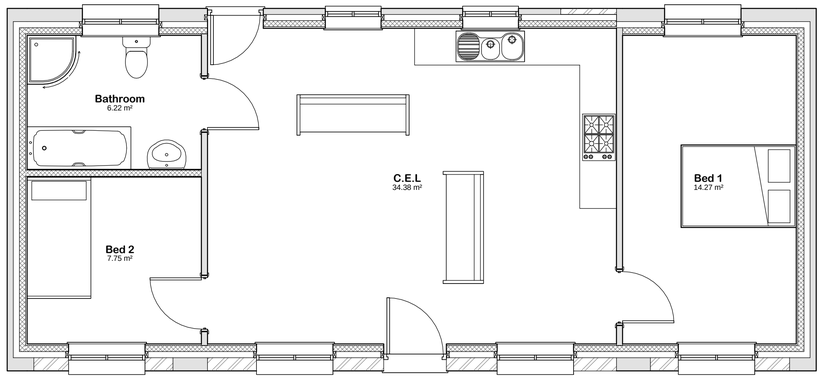


002 5 02 - Right Flank


002 4 01 - Front Elevation

Room Schedule			
Name	**Area**	**Perimeter**	**Level**
Bathroom	6.20 m²	10.1 m	Ground Floor
Bed 1	14.25 m²	15.7 m	Ground Floor
Bed 2	7.75 m²	11.1 m	Ground Floor
C.E.L	34.40 m²	23.7 m	Ground Floor
Grand total: 4	62.60 m²	60.6 m	

01 - Ground Floor Plan
1 : 50

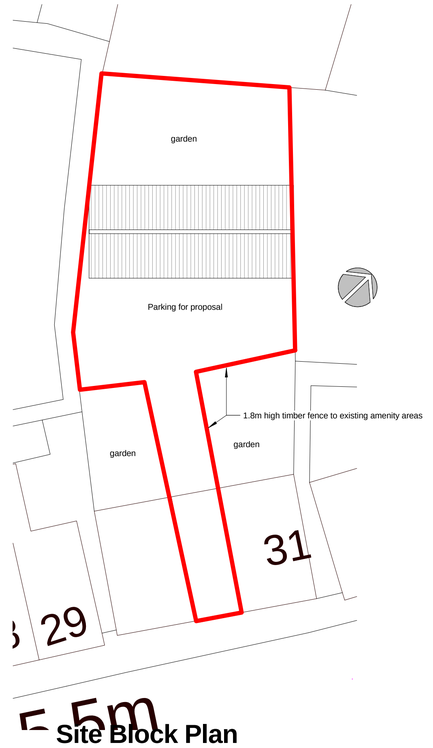


Site Block Plan
1 : 200

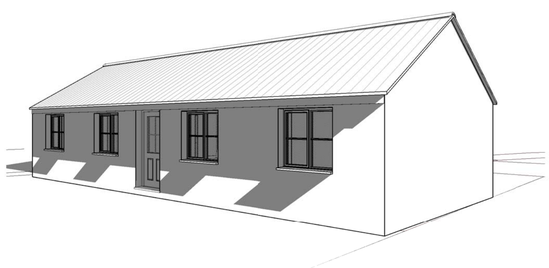

3D View 1



3D View 2

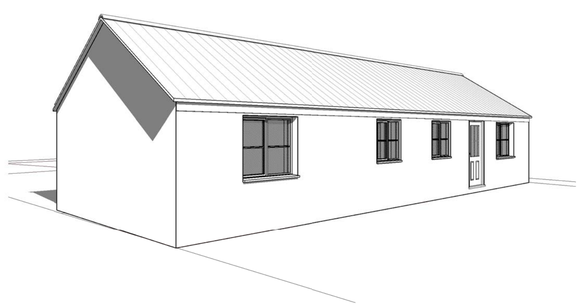

3D View 3

Due to areas of the structure being covered, unexposed or otherwise inaccessible the notes / specifications of existing materials are subject to confirmation of site when it is feasible to expose the relevant areas of construction.

PLANNING ISSUE

GENERAL CONDITIONS
Contractors are responsible for checking all dimensions on site when work commences and before ordering any materials.Any discrepancies should be brought to the attention of the Client for remedial action before commencing further.
All materials not specified to be of a standard suitable for the work proposed and be fit for purpose.All work to be in accordance with good building practise and all necessary BS codes for Workmanship on Building Sites.

Client:
Mr J Massie

Site:
Rear of
30 & 31 Double Street
Spalding

Drg Title:
Proposed Plans

remway Design Ltd
"Treetops", The Racegrounnd, Spalding, PE11 3AP Tel : 01775 768 921

a1	Contract No 2320	Drg No 002	Revision: