
H16/0348/01

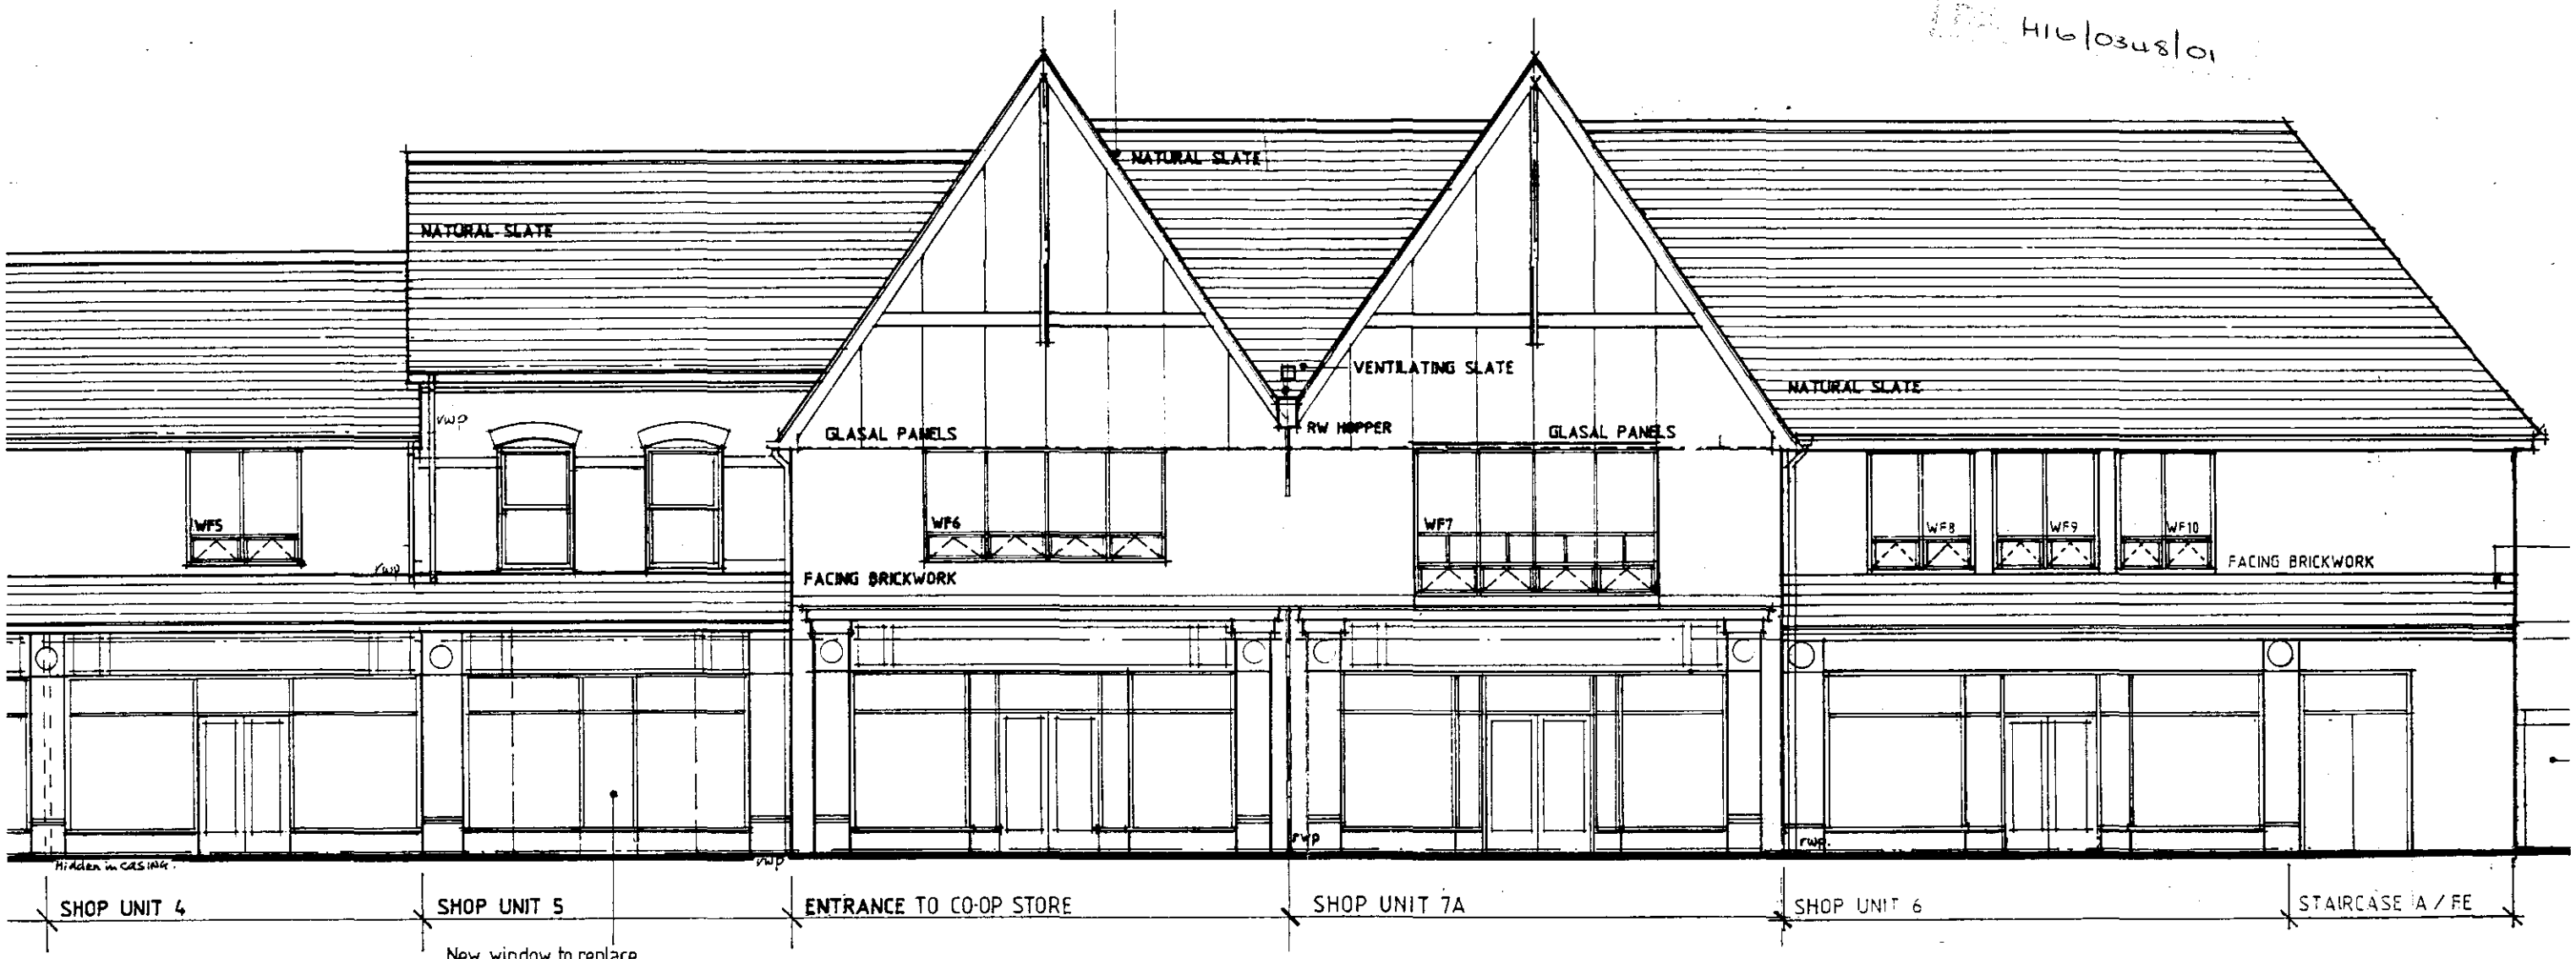




BRIAN E WRIGHT
**ARCHITECTS**

Hamlet House
7 Oak Hill
Washingborough
LINCOLN
LN4 1BA
Tel: 01522 793528
Fax: 01522 794814


| PROJECT | CLIENT | DRAWING |
|---|---|---|
| *UNITS 4 & 5 WINSOVER ROAD WINSOVER CENTRE SPALDING* | *LINCOLN CO-OPERATIVE SOCIETY LTD. PROPERTY & MAINTENANCE DEPARTMENT* | *ELEVATION TO WINSOVER ROAD* |
| DRW.NO. *962/A3/04* | DATE *MARCH 2001* | SCALE *1:100* |

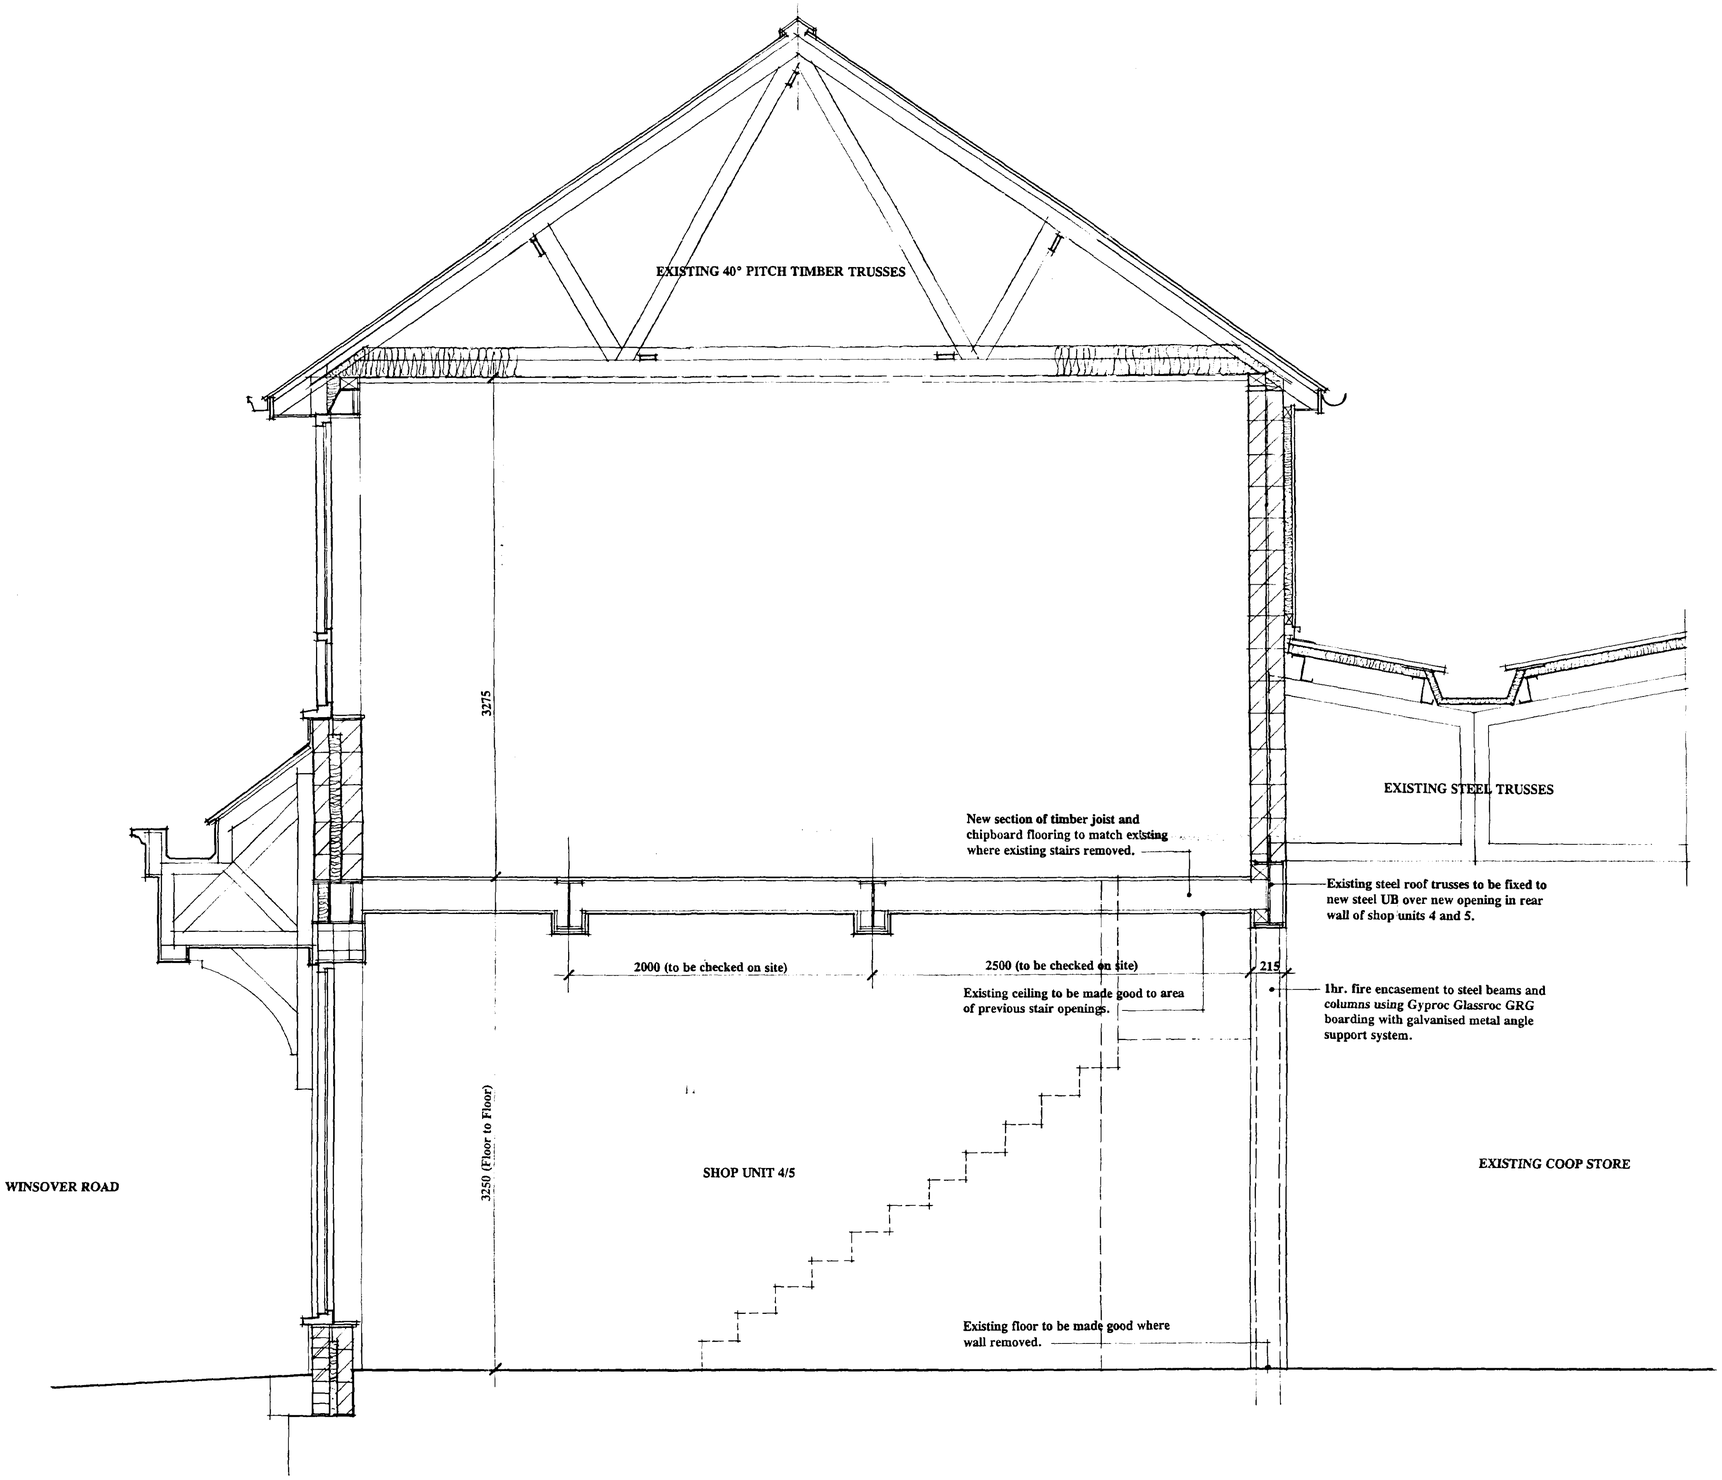


BRIAN E WRIGHT
**ARCHITECTS**

Hamlet House
7 Oak Hill
Washingborough
LINCOLN
LN4 1BA

Tel: 01522 793528
Fax: 01522 794814

PROJECT
*UNITS 4 & 5*
*WINSOVER ROAD*
*WINSOVER CENTRE*
*SPALDING*

CLIENT
*LINCOLN CO-OPERATIVE SOCIETY LTD.*
*PROPERTY & MAINTENANCE DEPARTMENT*


DRAWING
*SECTION*

DATE
*MARCH 2001*

SCALE
*1:20*

DRW NO
*962/A1/03*

21 ... 2001
348/01
DETERMINED PLAN

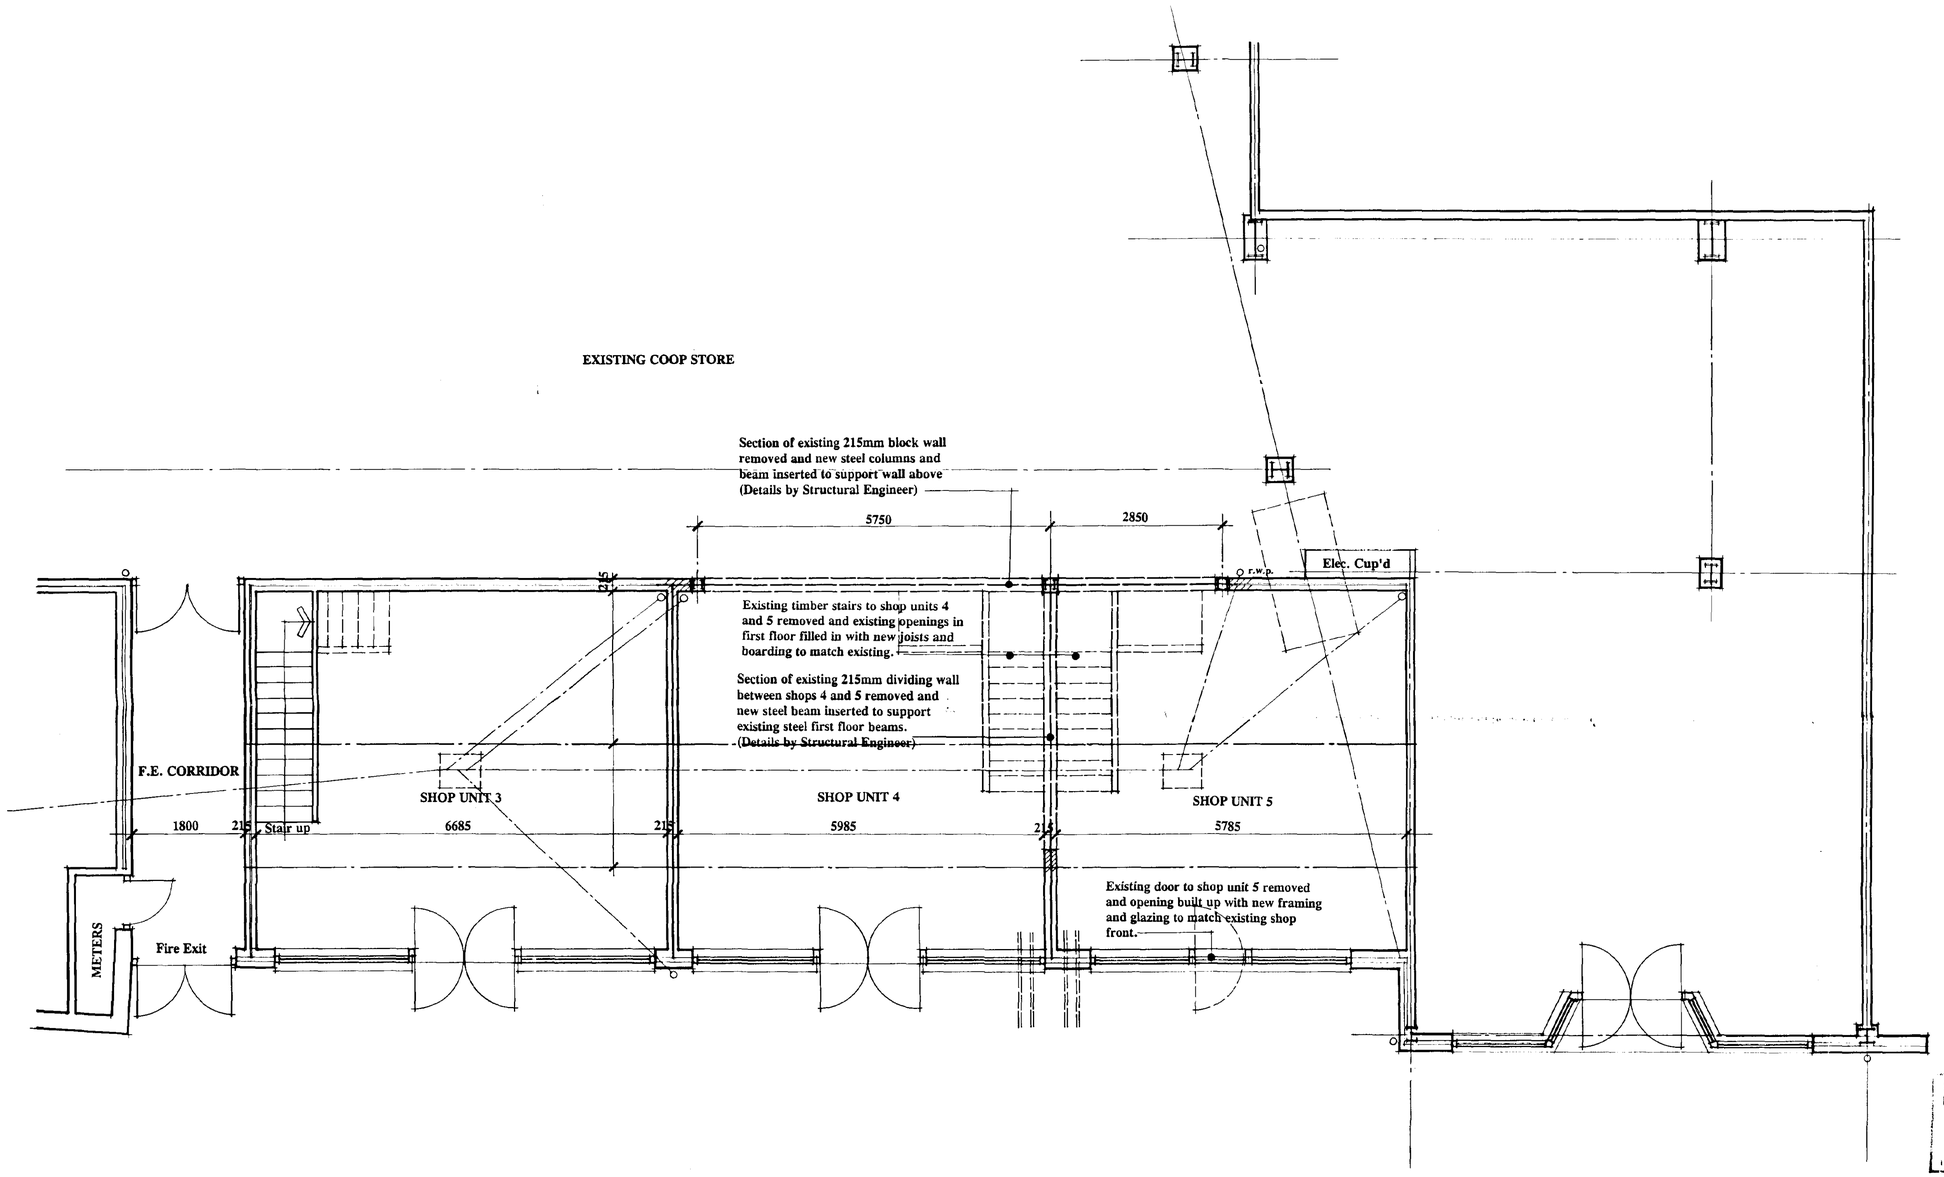


21 MAR 2001
Ref: 03/0510

DETERMINED PLAN

BRIAN E WRIGHT
**ARCHITECTS**

Hamlet House
7 Oak Hill
Washingborough
LINCOLN
LN4 1BA

Tel: 01522 793528
Fax: 01522 794814

PROJECT
*UNITS 4 & 5*
*WINSOVER ROAD*
*WINSOVER CENTRE*
*SPALDING*

CLIENT
*LINCOLN CO-OPERATIVE SOCIETY LTD.*
*PROPERTY & MAINTENANCE DEPARTMENT*

DRAWING
*GROUND FLOOR PLAN*

DATE
*MARCH 2001*


SCALE
*1:50*

DRW NO
*962/A1/02*

SITE AND ALL DISCREPANCIES REFERRED TO ARCHITECT BEFORE WORK COMMENCES

Key to Utilities:-

- ✱ New BT supply
- ◆ New Water supply
- ■ New Gas supply
- ● New Electric supply

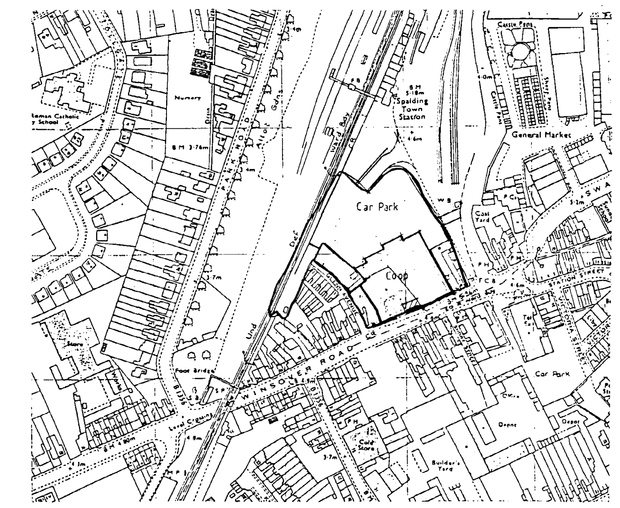


**LOCATION PLAN 1:2500**

# GROUND FLOOR PLAN

EXISTING
**LINCOLN CO-OPERATIVE SOCIETY LTD.**

EXISTING
**SUPERMARKET**
FINISH FLOOR LEVEL 10.230

**AREA OF THE WORKS**

**UNITS 4 AND 5.**

SERVICE YARD
New service yard, refer to drawing no: 882/A1/19

NEW DELIVERY BUILDING

EXISTING SHOPPING ARCADE

NO. 10

SHOP
NO. 20

EXISTING SHOP 1

EXISTING SHOP 2

EXISTING SHOP 3

EXISTING SHOP UNIT 7A

EXISTING SHOP 6

STAFF ROOM

LOBBY

DIS'B. WC

WC

MANAGER' OFFICE

BOILER ROOM

ELECTRICS

NEW ENTRANCE LOBBY

Existing automatic entrance doors and security shutters.

Existing doors with existing fail-safe open facility.

New concrete block turning area with associated landscaping alterations.

Remove existing stair and make good.
Opening 2300 x 2451 high

Form new openings to the rear and between existing shop units 4 and 5, complete with new structural steel members and foundations to Engineers design.

Form new customer staircase and opening complete.

Existing doors.

Retain existing entrance doors to unit 4.

Remove existing door and form new shop window and stall riser to match existing.

EXISTING MAIN SEWER

EXISTING WATER MAIN

2 NO. ELEC. DUCTS

GAS METERS

WINSOVER ROAD

DETERMINATION PLAN

RECEIVED
21 MAR 2001
P/A 348/01

BRIAN E WRIGHT
ARCHITECTS

Hamlet House
7 Oak Hill
Washingborough
LINCOLN
LN4 1BA

Tel: 01522 793528
Fax: 01522 794814

PROJECT
*UNITS 4 & 5*
*WINSOVER ROAD*
*WINSOVER CENTRE*
*SPALDING*

CLIENT
*LINCOLN CO-OPERATIVE SOCIETY LTD.*
*PROPERTY & MAINTENANCE DEPARTMENT*

DRAWING
*KEY AND LOCATION PLANS*

DATE
*MARCH 2001*

SCALE
*1:100 1:2500*

DRW NO
*962/A0/01*

DO NOT SCALE FROM THIS DRW. ALL DIMS. AND SETTING OUT TO BE VERIFIED ON SITE AND ALL DISCREPANCIES REFERRED TO ARCHITECT BEFORE WORK COMMENCES