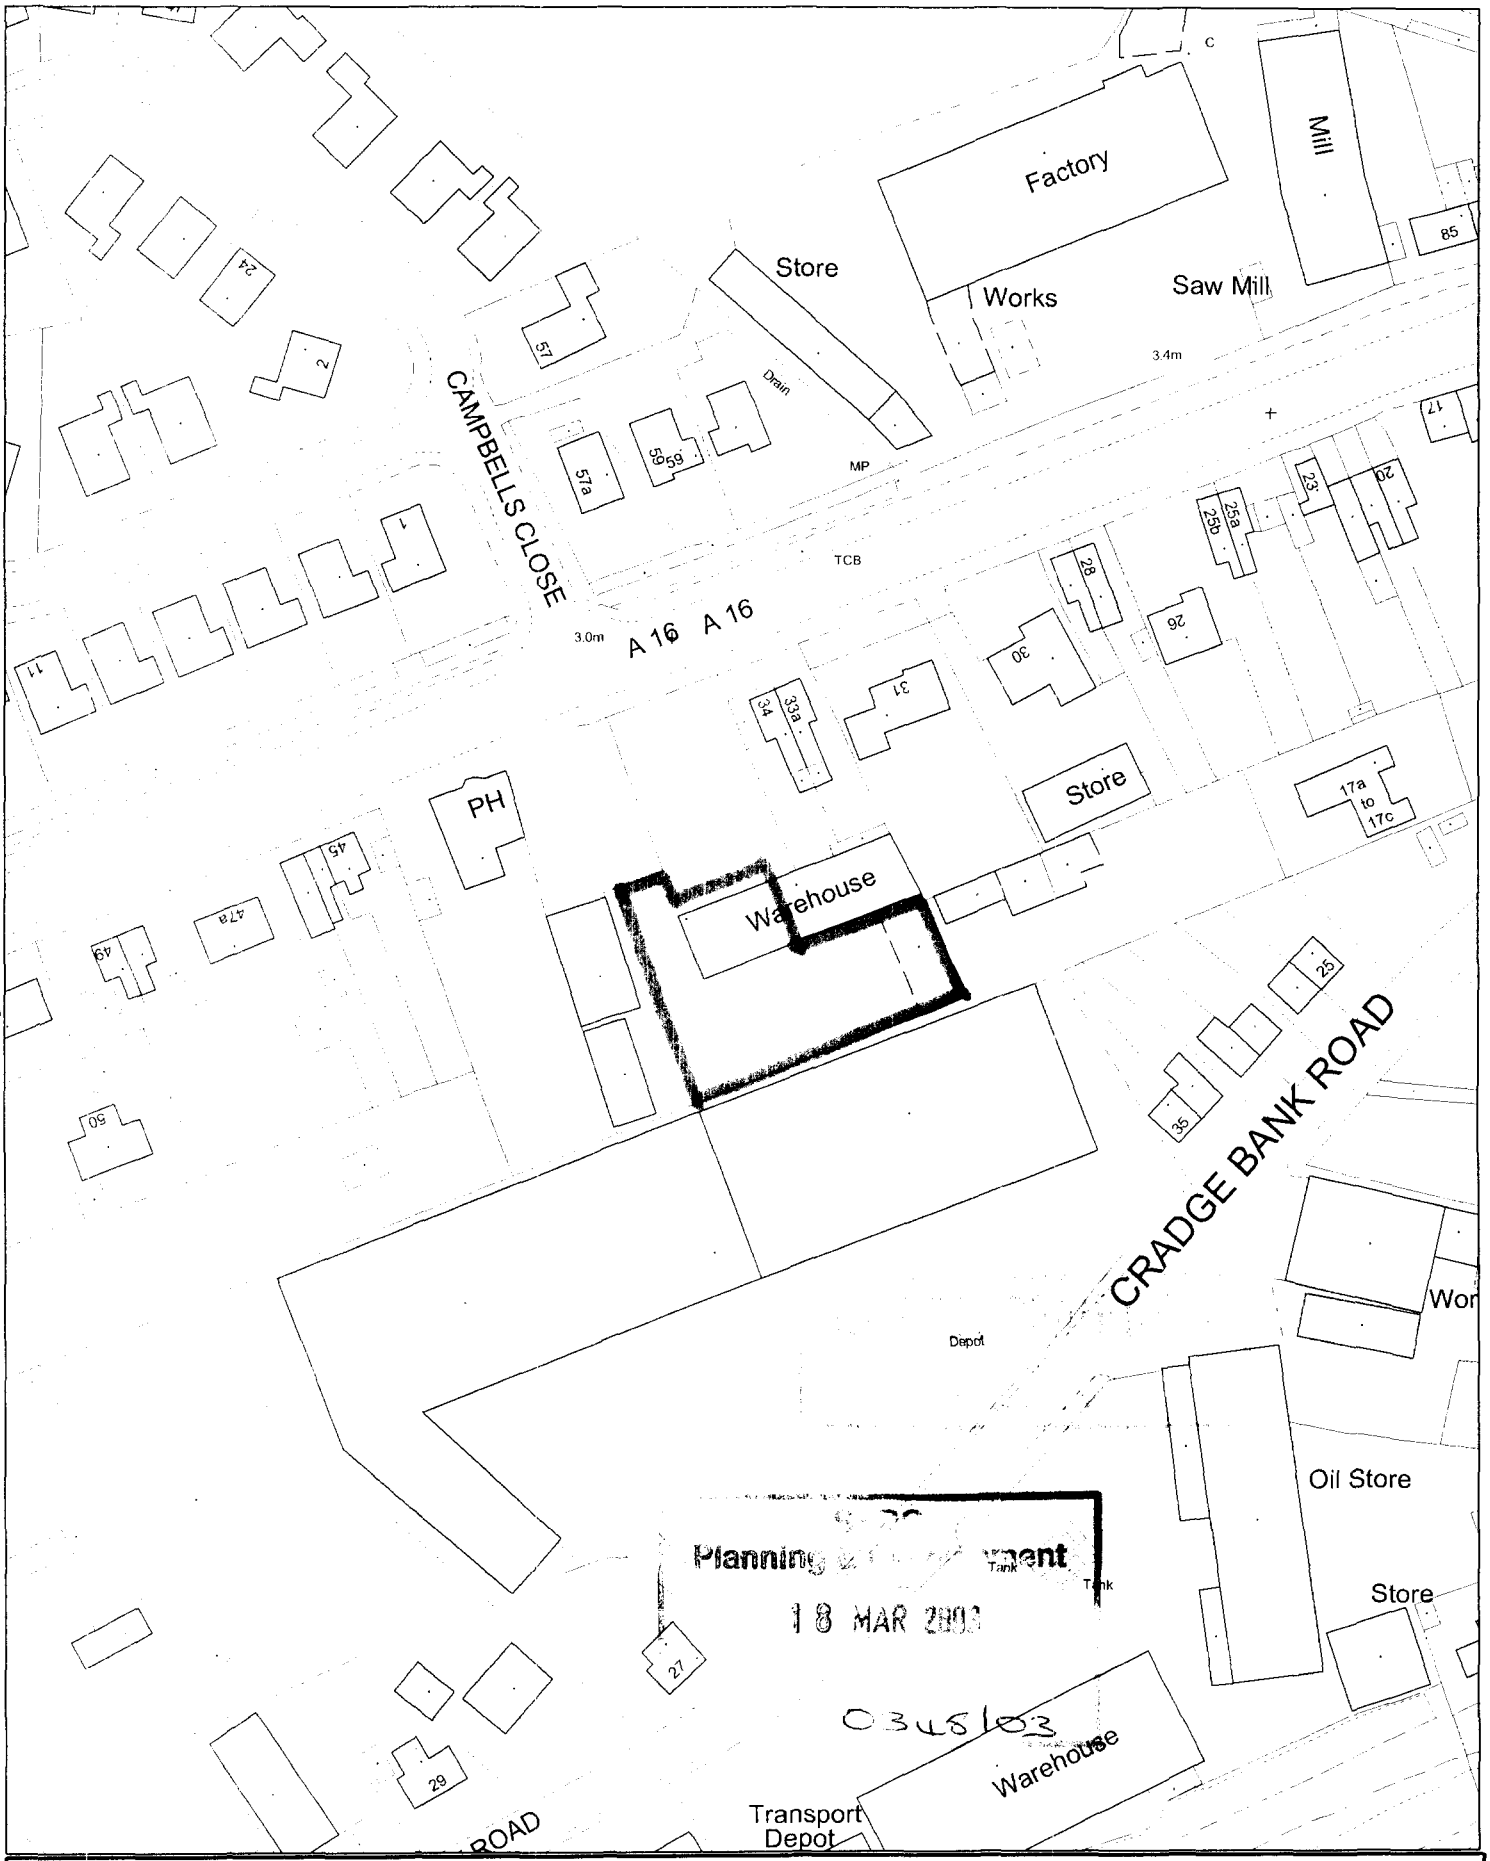



[redacted]


This copy has been produced specifically for the map return scheme purposes only. No further copies may be made.

Scale: 1:1250

Council Offices, Priory Road, Spalding, Lincolnshire PE11 2XE

This map is reproduced from Ordnance Survey material with permission of Ordnance Survey on behalf of Her Majesty's Stationery Office (c) Crown copyright. Unauthorised reproduction infringes Crown copyright and may lead to prosecution or civil proceedings. South Holland District Council LA079413 2003

INDUSTRIAL / RETAIL BUILDINGS.

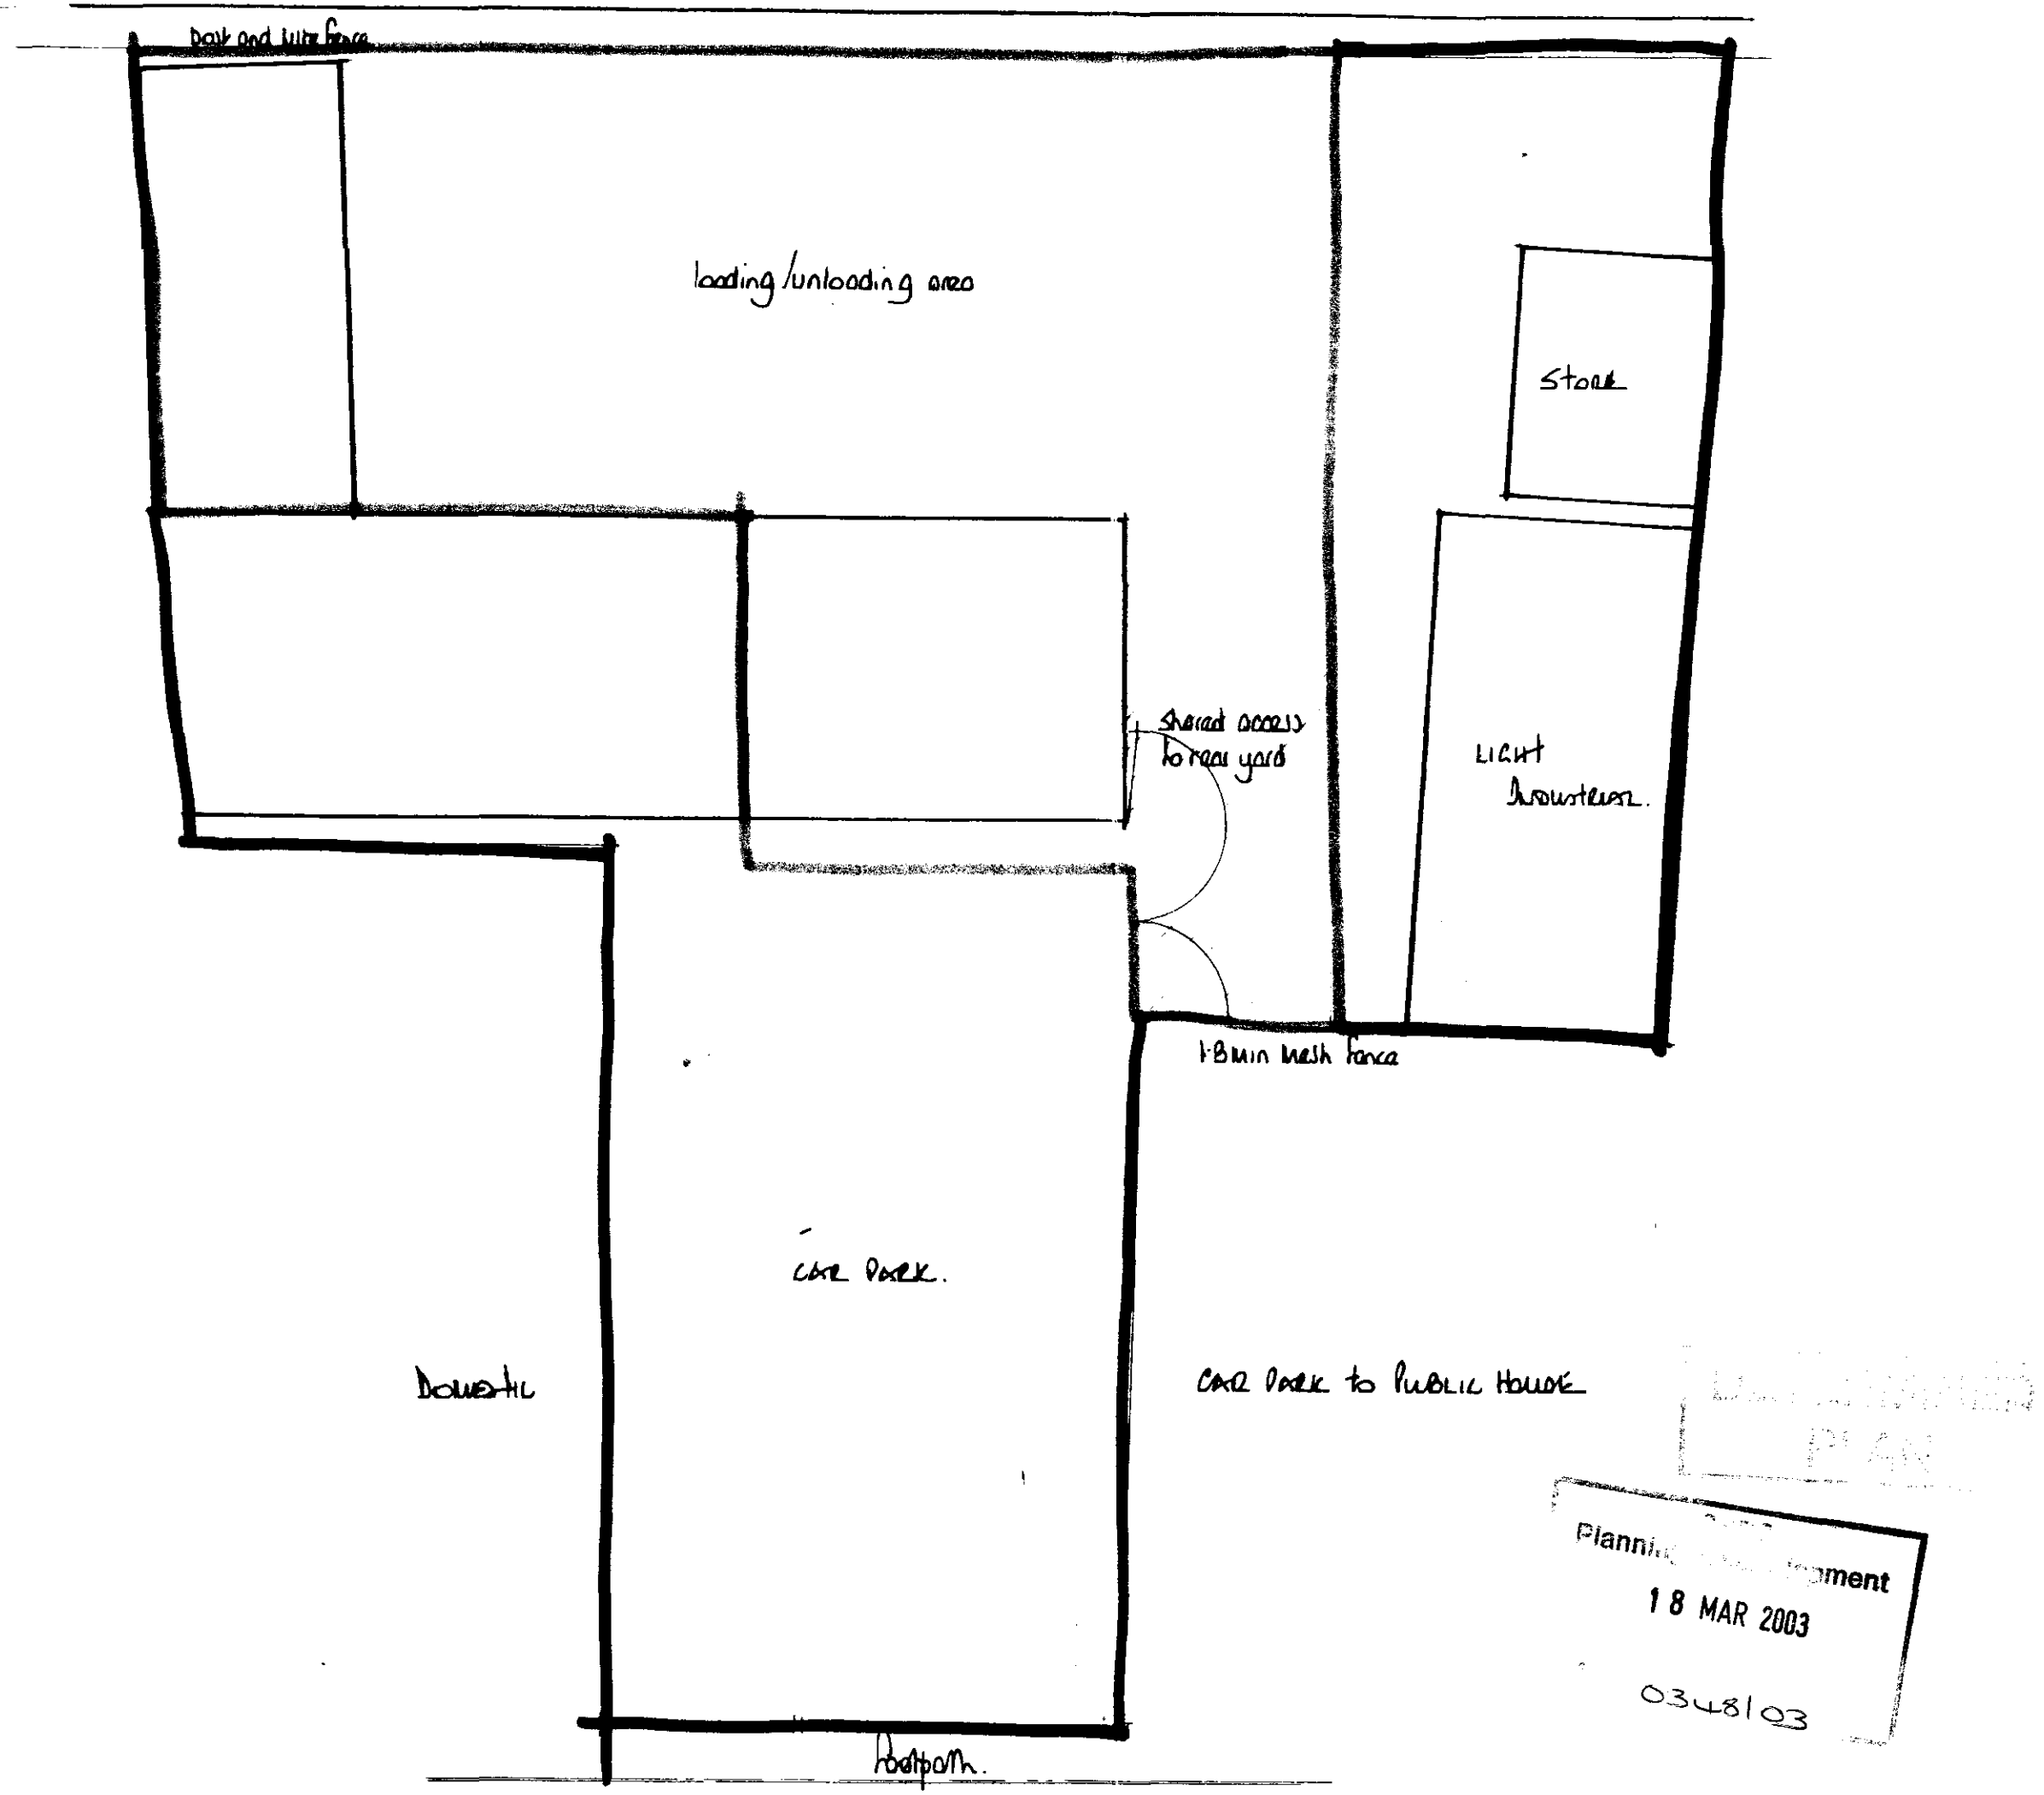


PLANNING PLAN
Planning Department
18 MAR 2003
0348/03

| | | |
|---|---|---|
| | | |
| | | |
| A | | |
| | Date | Revisions |

© copyright

**East Midlands Design Associates**

"Willow Lodge",
Horseshoe Road,
Spalding,
Lincs. PE11 3JA
Tel: Spalding (0775) 767968

Client
Mr D Knipe

Job Title
Proposed change of use at
London Road
Little London
Spalding. Lincs.

Drawing Title
Site Plan

Scale 1:250

Date March '03 | Drawn by BL

Drg. No. 03/15/01 | Rev