



SECTION A-A

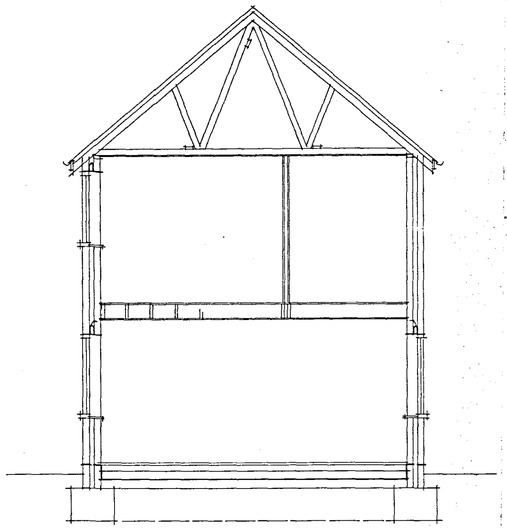


SECTION B-B

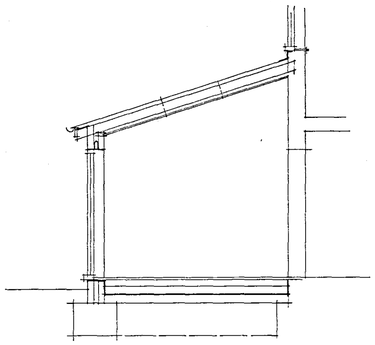


WEST ELEVATION




SOUTH ELEVATION

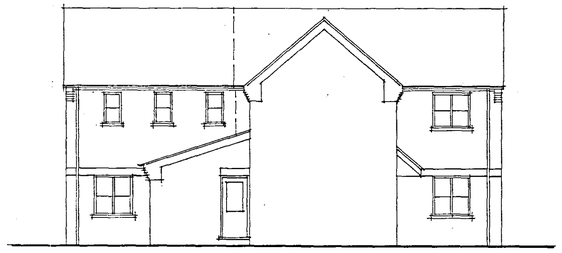

EAST ELEVATION.

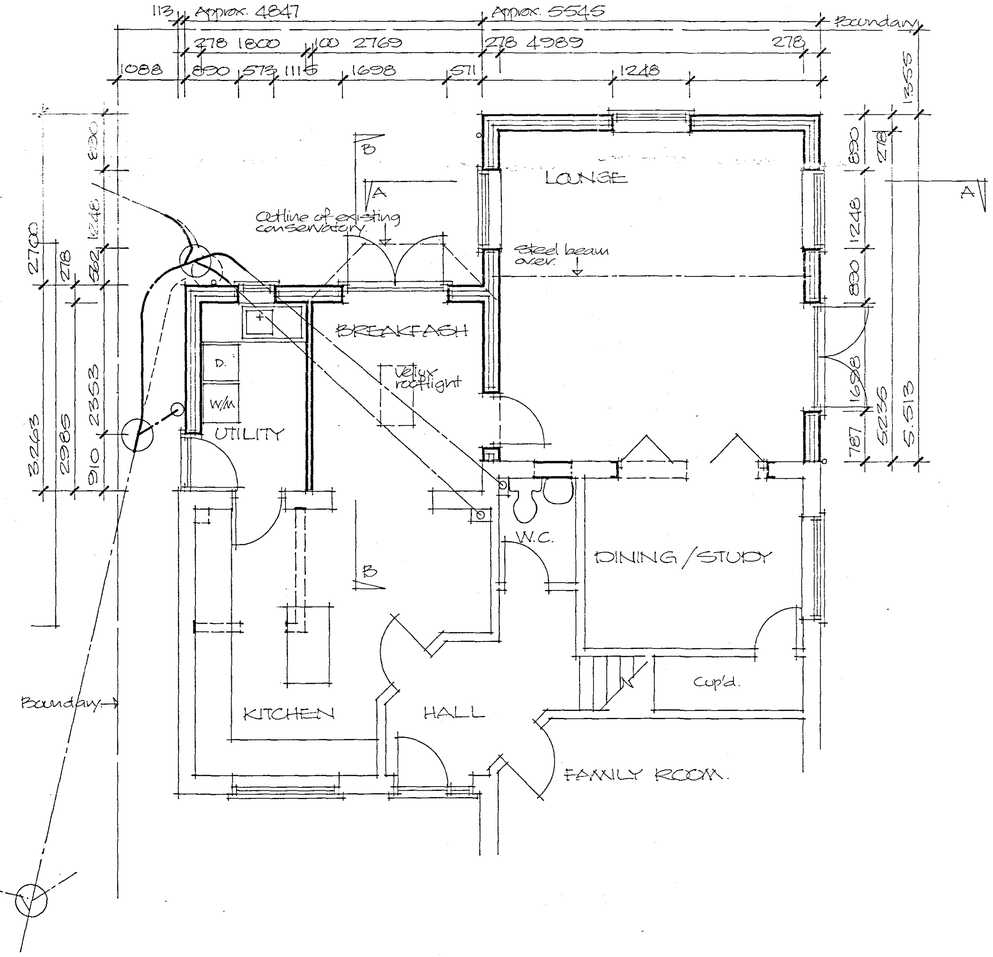

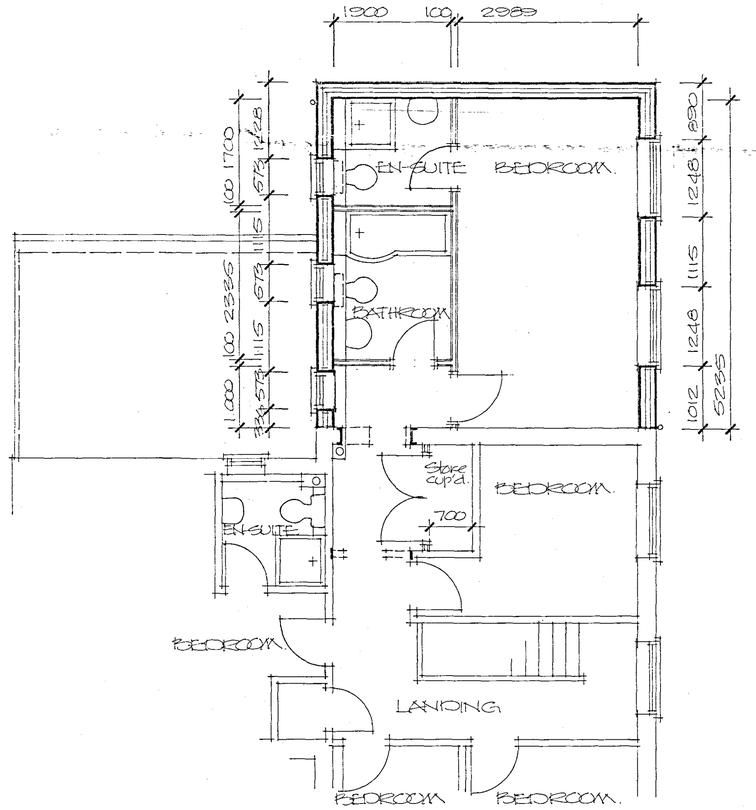


Finishes:


Roof: Interlocking concrete tiles to match existing. Lower roof pitch to be approx. 17½°. Redland 'Thatch' tiles are suitable for lower roof pitch.

Walls: Facing brickwork all to match existing.

Windows/external doors and frames: to be white UPVC (colour to be confirmed).

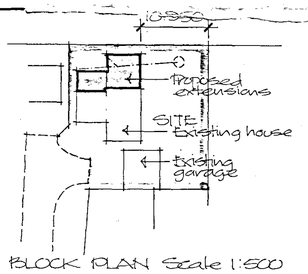

BLOCK PLAN Scale 1:500

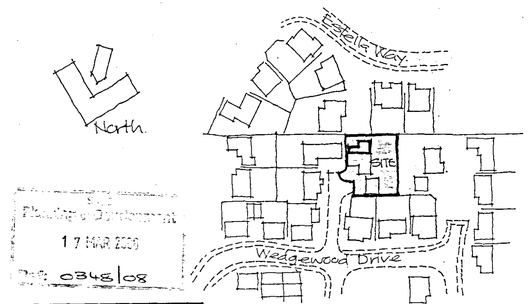

LOCATION PLAN
Scale 1:1250

DETERMINED PLAN

Project:
PROPOSED EXTENSIONS AND ALTERATIONS TO HOUSE, 15 WEDGEWOOD DRIVE, SPALDING.

Client
MR & MRS A BRIGGS

ALAN HORNSBY
ARCHITECTURAL SERVICES LTD
"Little Acre"
Peak Hill, Cowbit,
Spalding, Lincs. PE12 6AW
Tel. Holbeach (01406) 380591

Scale 1:50 & 1:100 Drg. no. 07/61/03

Date March 2008