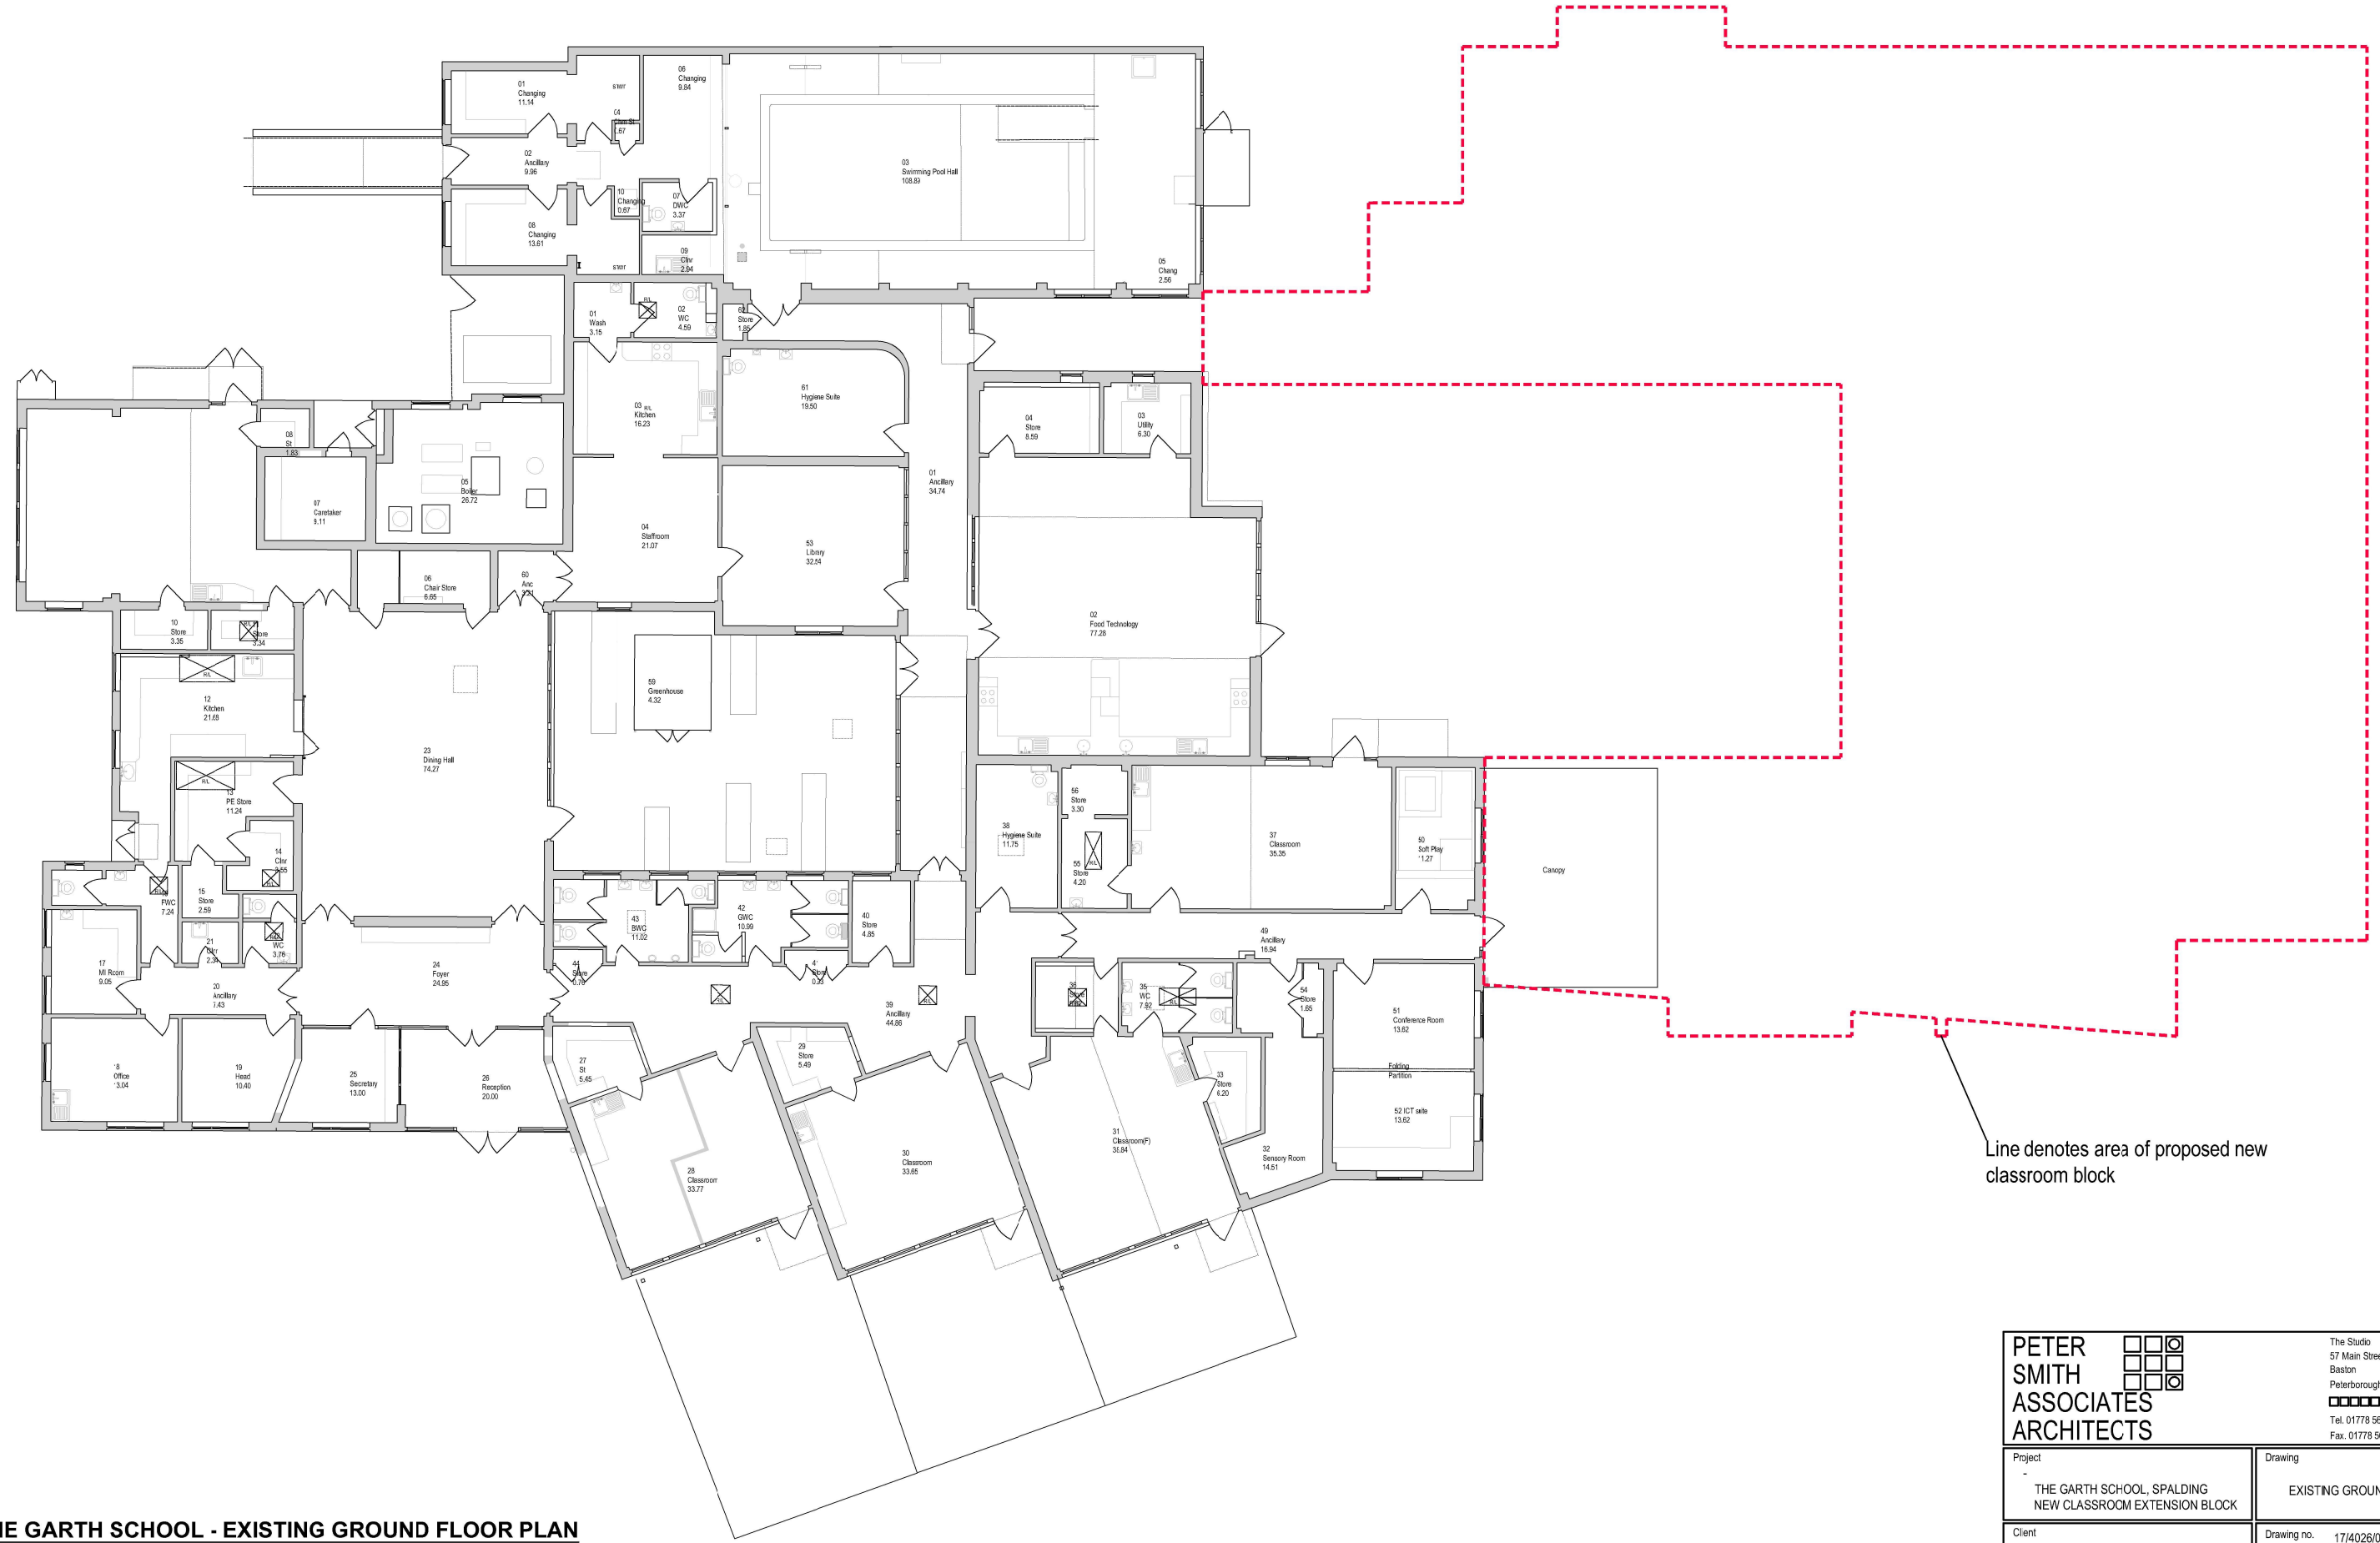



**THE GARTH SCHOOL - EXISTING GROUND FLOOR PLAN**

SCALE 1:100@A1

PETER SMITH ASSOCIATES ARCHITECTS

The Studio
57 Main Street
Baston
Peterborough PE69PB

Tel. 01778 560090
Fax. 01778 560091

| | |
|---|---|
| Project<br>-<br>THE GARTH SCHOOL, SPALDING<br>NEW CLASSROOM EXTENSION BLOCK | Drawing<br>EXISTING GROUND FLOOR PLAN |
| Client<br>-<br>COMMUNITY INCLUSIVE TRUST | Drawing no. 17/4026/03<br>Revision<br>Scale 1:100@A1 Date January 19 |
| Drawn By<br>K.WESTWOOD | Checked By<br>R.DIMOND |