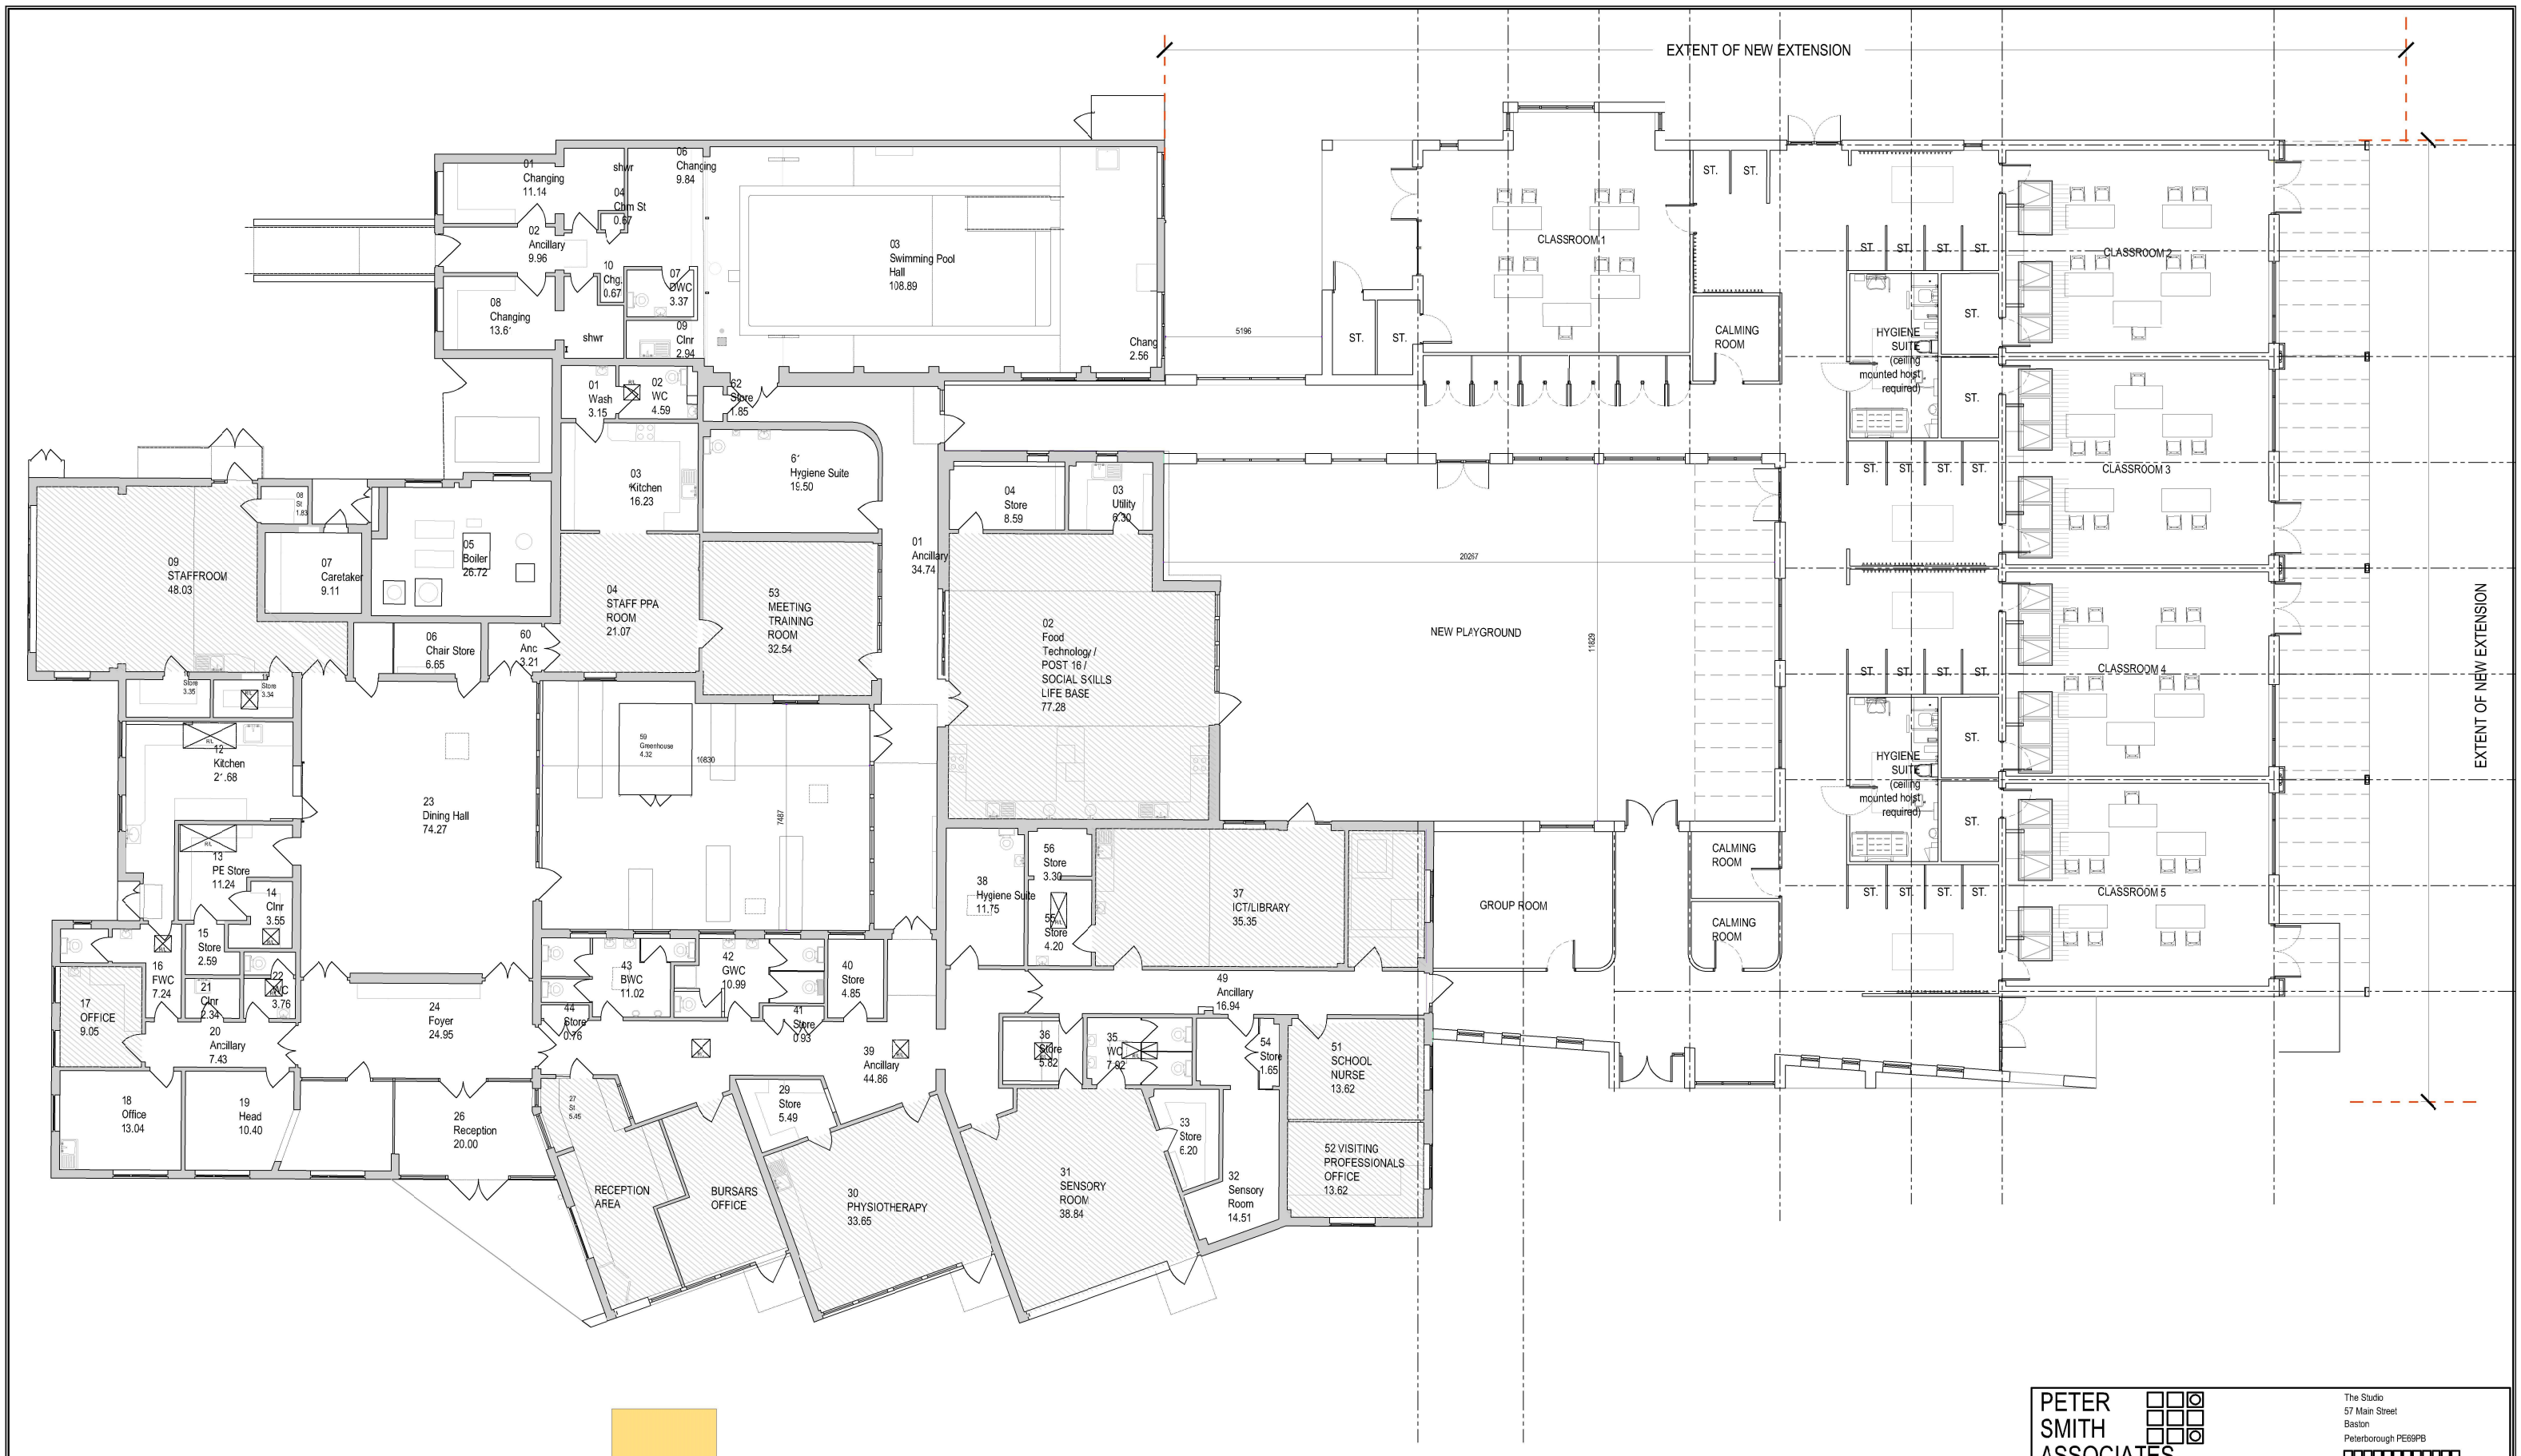


Hatch denotes area of new build

Hatch denotes area of remodeling/renovation works

THE GARTH SCHOOL - NEW CLASSROOMS

SCALE 1:100@A1

PETER SMITH ASSOCIATES ARCHITECTS

The Studio
57 Main Street
Baston
Peterborough PE69PB

Tel. 01778 560090
Fax. 01778 560091

Project: THE GARTH SCHOOL, SPALDING NEW CLASSROOM EXTENSION BLOCK	Drawing: PROPOSED GROUND FLOOR PLAN
Client: COMMUNITY INCLUSIVE TRUST	Drawing no. 17/4026/06
	Revision
	Scale 1:100@A1 Date January 19
Drawn By: K.WESTWOOD	Checked By: R.DIMOND