
Notes.
All details existing, unless marked proposed
Original drawing size A4
Scaled dimensions should not be taken from this drawing unless authorised.

Site Boundary

Advert Location

N

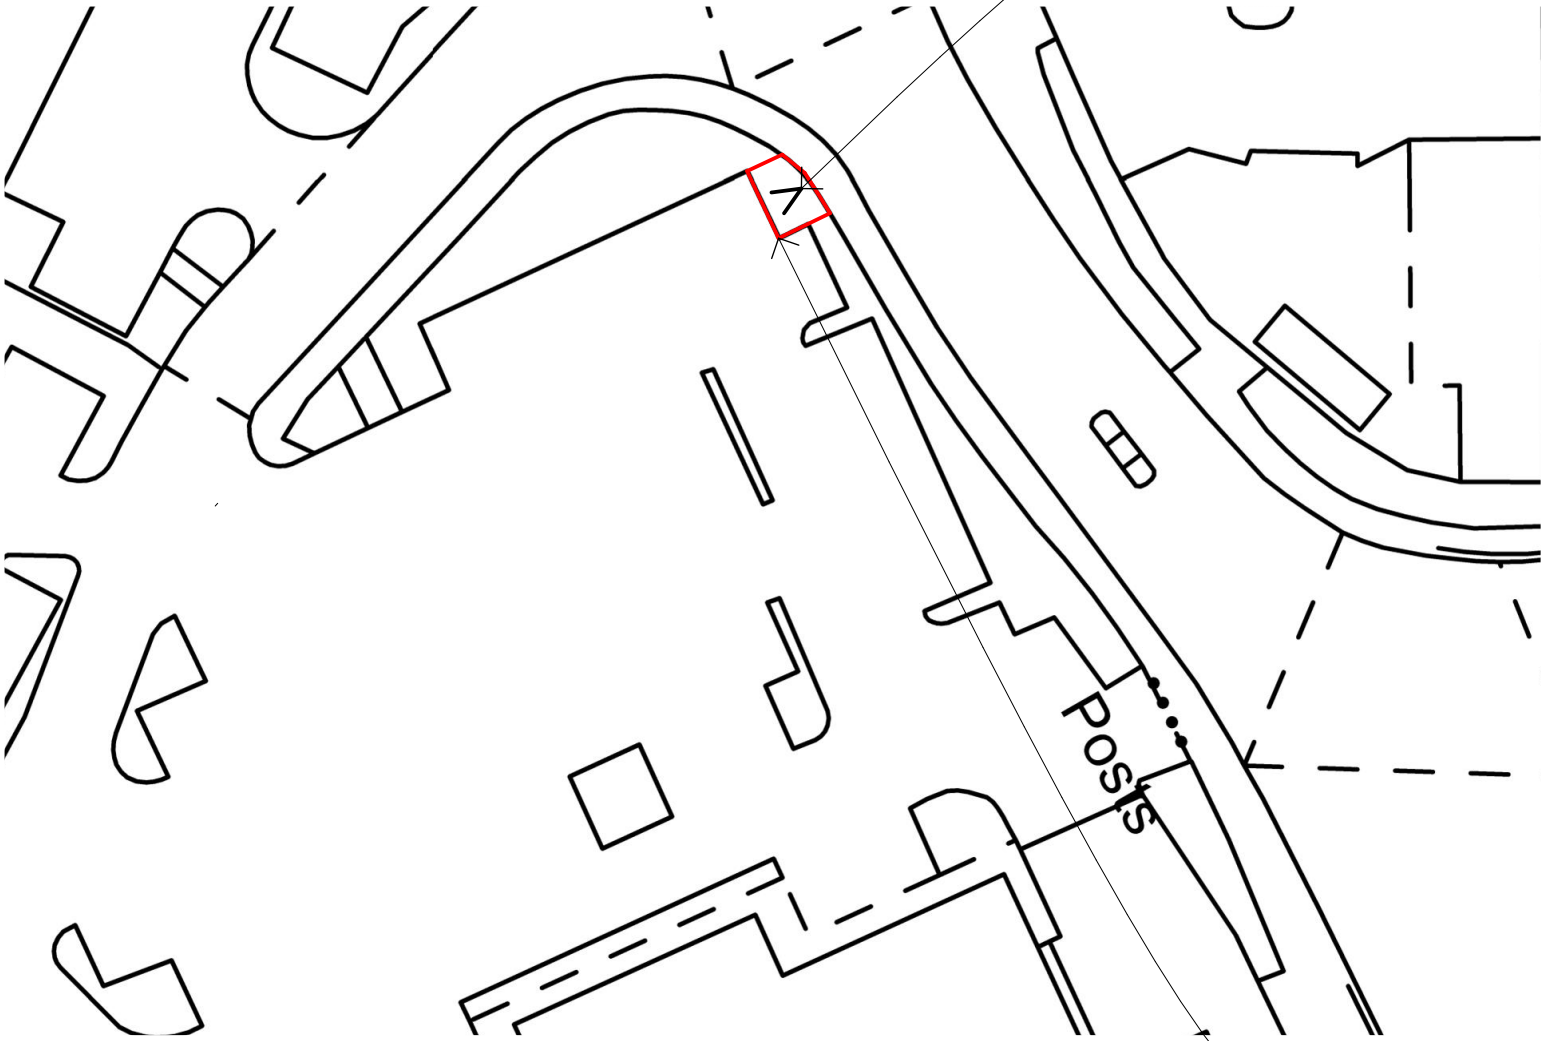


0 10 20 30 40 50

ArdentLand
7 Bell Yard
London
WC2A 2JR
0203 925 4603
www.ardentland.com

**Ardent Land Ref:**

-

**Project**

Winsover Centre,
Winsover Road,
Spalding,
PE11 1EJ

**Drawing Name**

Site Plan - Proposed

**Drawing Status**

PLANNING

**Revision**

- First Formal Issue CODO

**Date**

6.04.2026

**Drawing Scale @ A4**

1:500

**Layout ID** **Revision**

T4945 A4 051

Turnkey A4