


Site Location Plan

Scale 1:1250

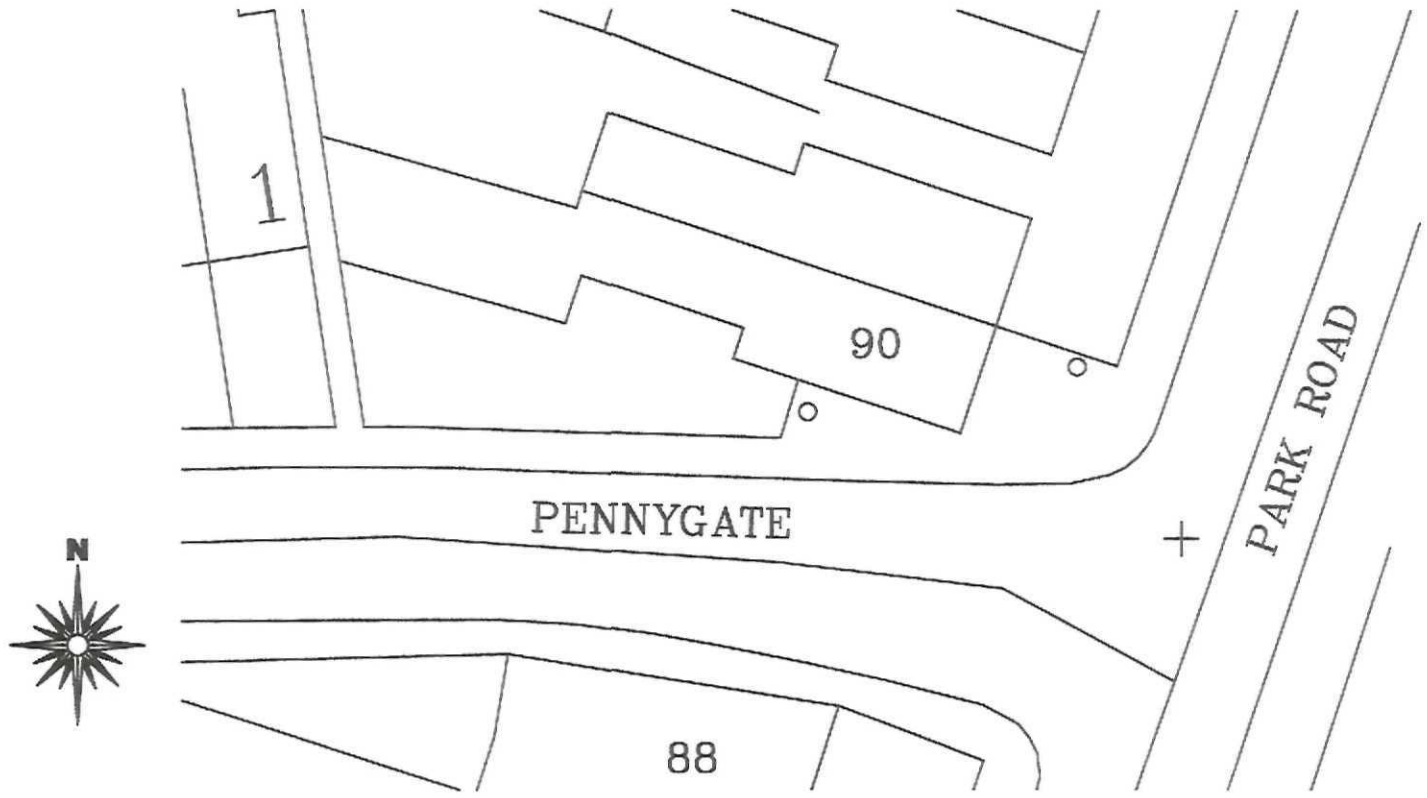

Site Block Plan

Scale 1:250

Received
Planning & Development
2 8 APR 2010
Ref: 0353-10

remway Design Ltd
2nd Floor - 5B Sheepmarket
Spalding
PE11 1BH
Tel: 01775 768 921
e-mail: enquiries@remwaydesign.co.uk


Site :
Mr S Kandola
201 Pennygate
Spalding
PE11 1LX

Client :
Conversion of Existing Store into a One Person Self Contained Bedsit at Rear of:
~~90 Park Road~~ 1A Pennygate
Spalding

Date : *****
Scale : **as noted**


Drawing No:
1918 - 01

Contractor to check all Dimensions on site prior to ordering materials / commencing work.Do Not Scale from this Drawing - If in doubt then please ask

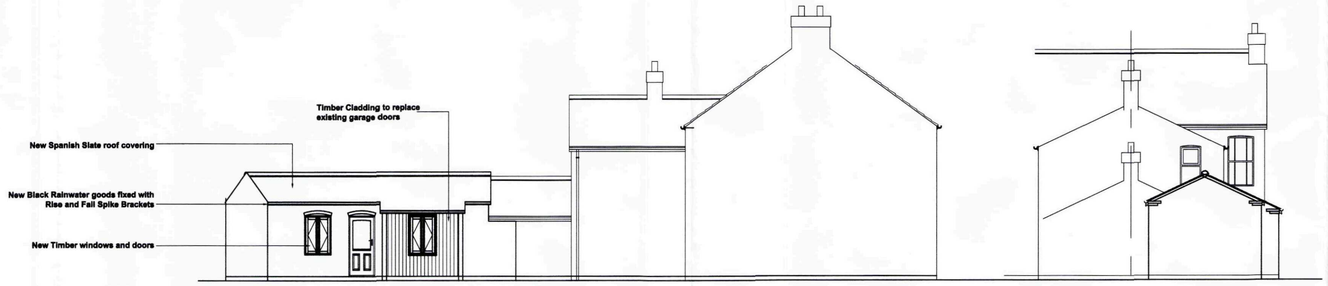

Proposed Front Elevation
Scale 1:100

Proposed Side Elevation
Scale 1:100

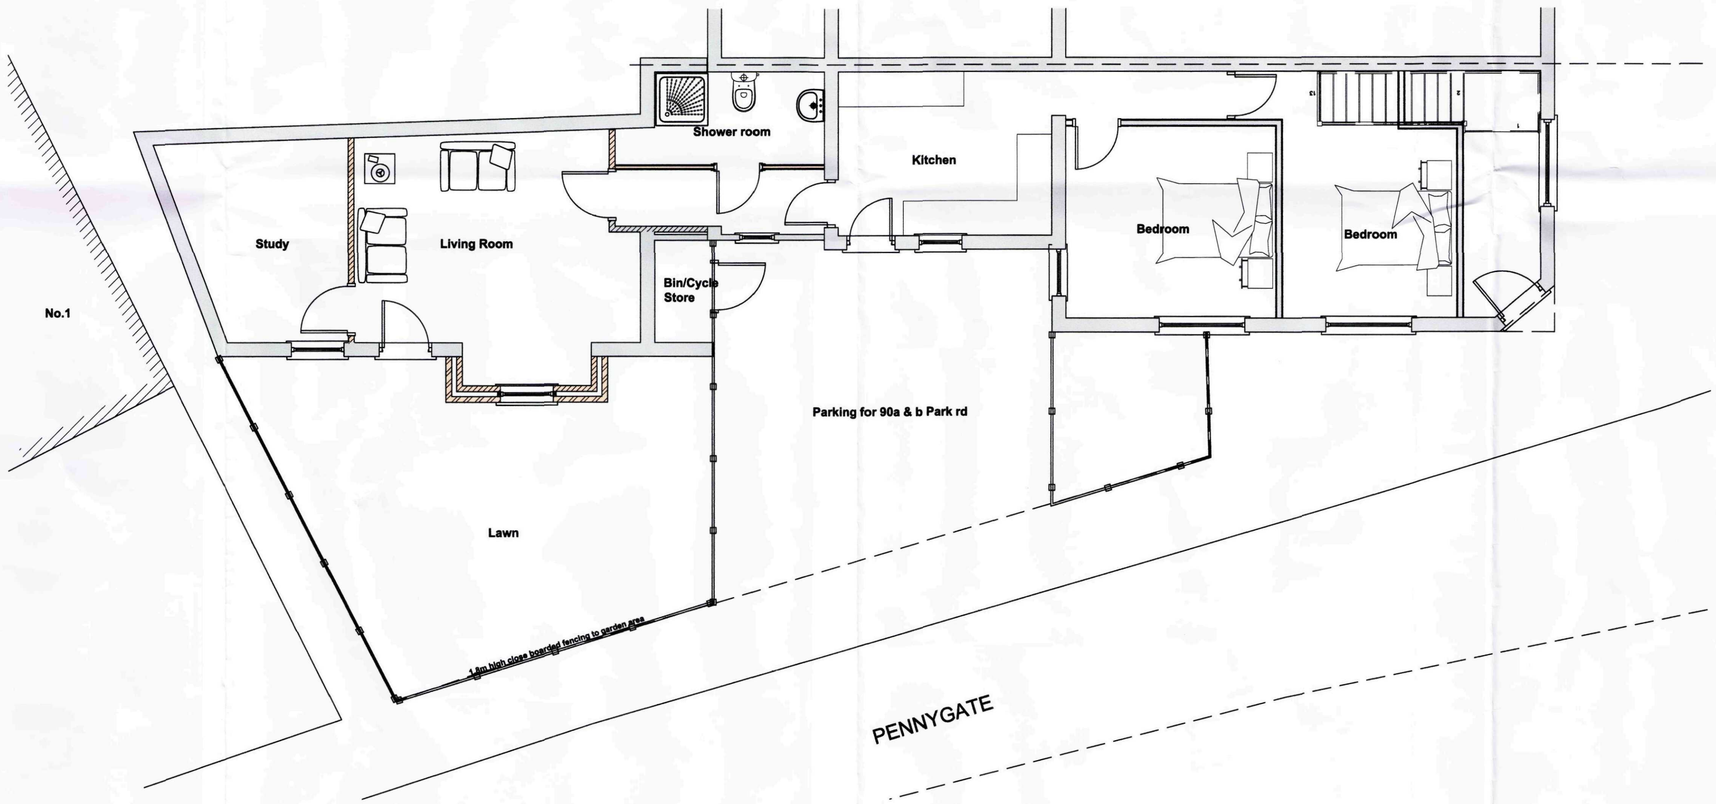

Proposed Ground Floor Plan
Scale 1:50

SHDC
Planning & Development
2 8 APR 2010
Ref: 0353-10

GENERAL CONDITIONS
Contractors are responsible for checking all dimensions on site when work commences and before ordering any materials.Any discrepancies should be brought to the attention of the Client for remedial action before commencing further.

All materials not specified to be of a standard suitable for the work proposed and be fit for purpose.All work to be in accordance with good building practise and all necessary BS codes for Workmanship on Building Sites.

Revisions

Client:
Mr S Kandola

Site:
Conversion of Existing Store into Lounge & Study at:
~~90A Park Road~~ 1A Pennygate
Spalding


Drg Title: **Proposed Plan and Elevations**

remway Design Ltd
2nd Floor - 5B Sheepmarket
Spalding
PE11 1BH
Tel : 01775 768 921
e-mail: enquiries@remwaydesign.co.uk


Drg Size	Drawing Number	Revision:
A1	1918-03	

PLEASE NOTE:
Due to areas of the structure being covered, unexposed or otherwise inaccessible the notes / specifications of existing materials are subject to confirmation of site when it is feasible to expose the relevant areas of construction.


Contractor to check all Dimensions on site prior to ordering materials / commencing work.Do Not Scale from this Drawing - If in doubt then please ask

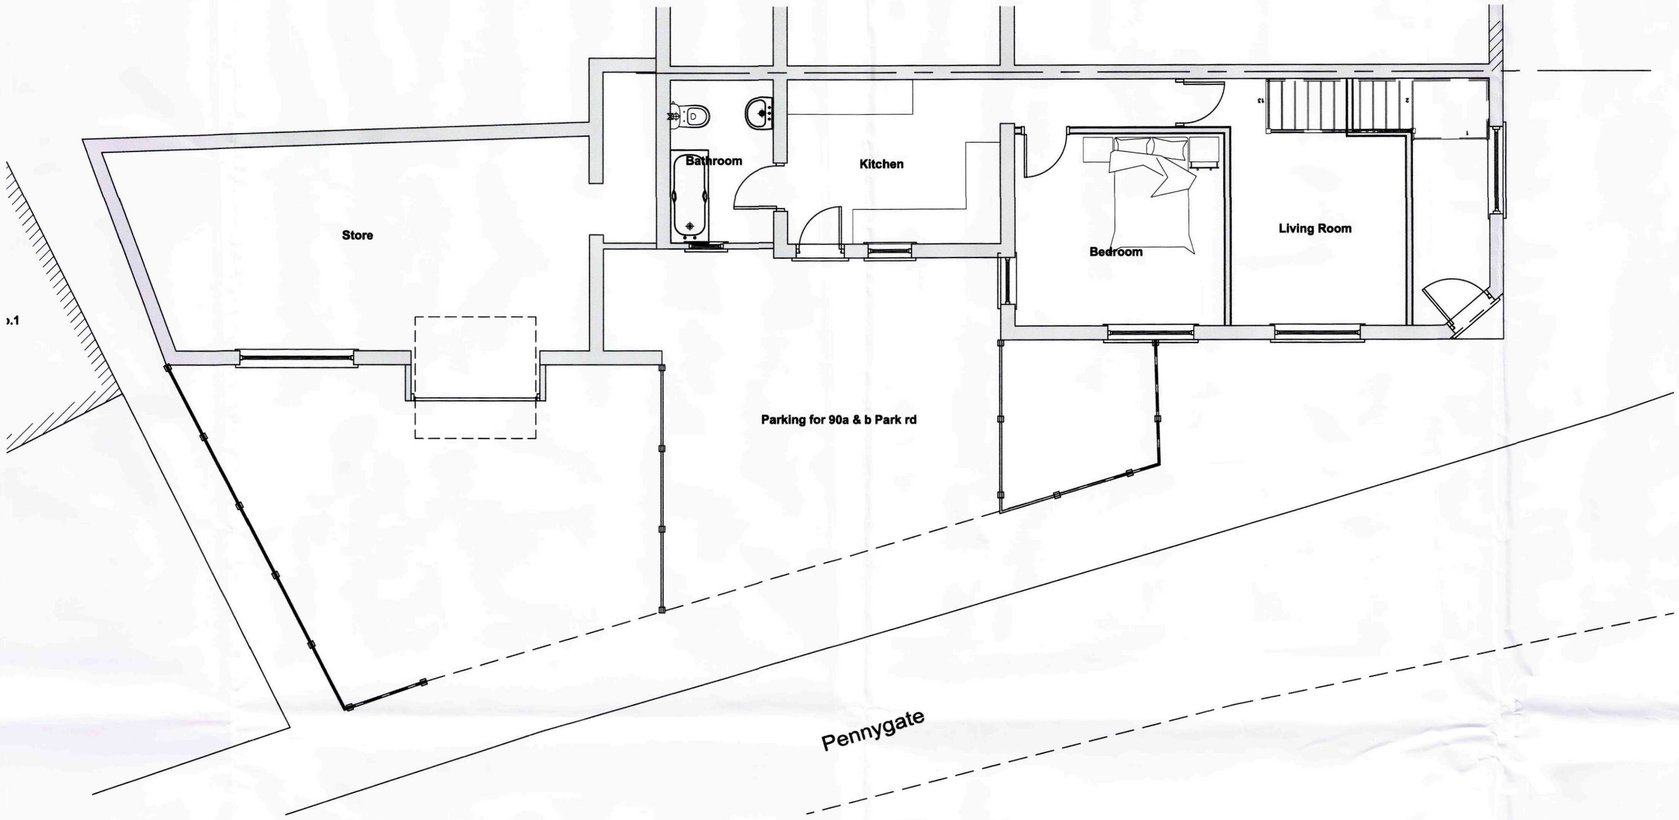

Existing Ground Floor Plan
Scale 1:50

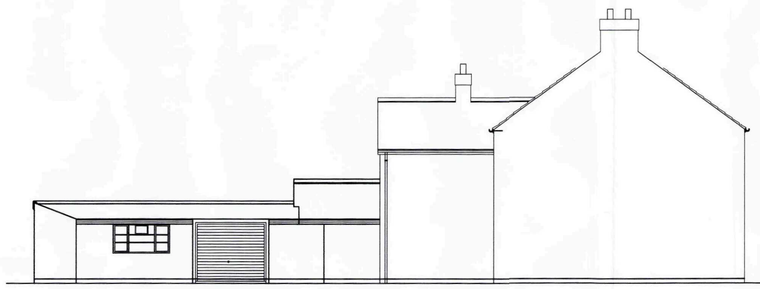

Existing Front Elevation
Scale 1:100

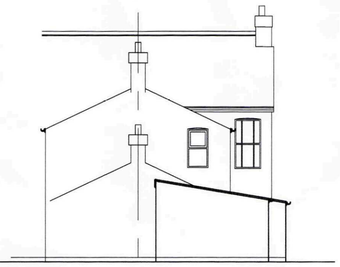

Existing Side Elevation
Scale 1:100

SHDC
Planning & Development
2 8 APR 2010
Ref: 0353-10

GENERAL CONDITIONS
Contractors are responsible for checking all dimensions on site when work commences and before ordering any materials.Any discrepancies should be brought to the attention of the Client for remedial action before commencing further.

All materials not specified to be of a standard suitable for the work proposed and be fit for purpose.All work to be in accordance with good building practise and all necessary BS codes for Workmanship on Building Sites.

Revisions

Client:
Mr S Kandola

Site:
Conversion of Existing Store into Lounge and Study at:
~~**90A Park Road**~~ 1A Pennygate
Spalding

Drg Title:
Existing Plan and Elevations

remway Design Ltd
2nd Floor - 5B Sheepmarket
Spalding
P E11 1B H
Tel : 01775 768 921
e-mail: enquiries@remwaydesign.co.uk

Drg Size	Drawing Number	Revision:
A1	1918-02	

PLEASE NOTE:
Due to areas of the structure being covered, unexposed or otherwise inaccessible the notes / specifications of existing materials are subject to confirmation of site when it is feasible to expose the relevant areas of construction.