
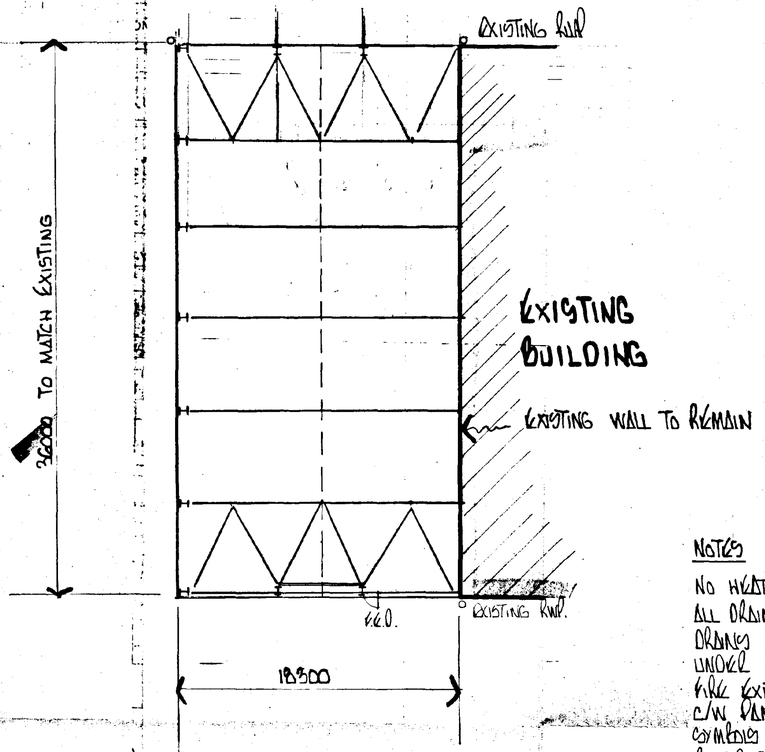


PLAN
SCALE 1:200

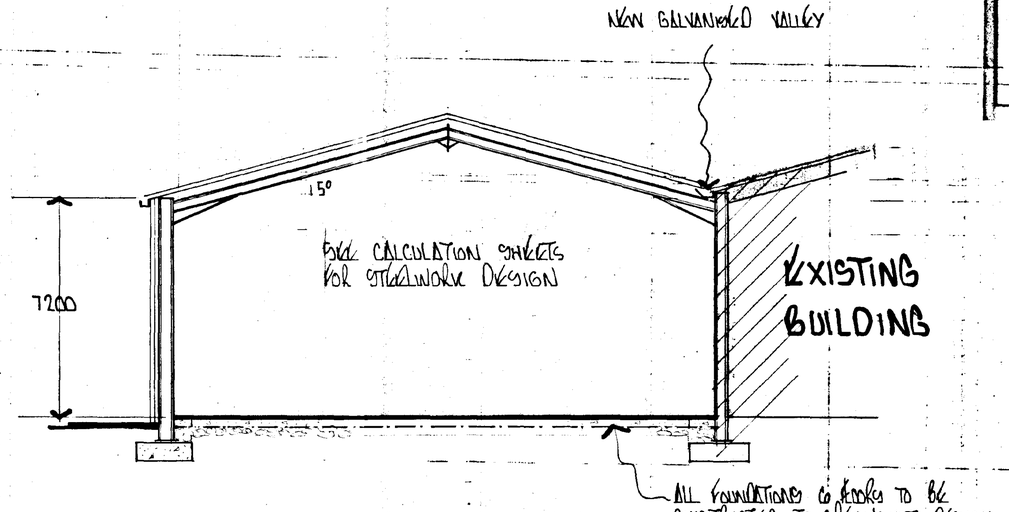


SECTION THRO
SCALE 1/100


NOTES

NO HEATING APPLIANCES TO BE INSTALLED IN THIS BUILDING
ALL DRAINS BEDDED & SURROUNDED BY MIN. 100 DEA GRAVEL
DRAINS HAUNCHED IN MIN. 150 CONCRETE WHERE PASSING UNDER ROADS, YARD, ETC.
FIRE EXIT DOOR TO OPEN OUT ONTO MIN. 1000 x 1000 CONC. APRON C/W PANIC BAR & SIGN PUSH BAR TO OPEN. ALL FIRE EXIT FURNITURE ETC. TO BS 1635: 1990 & BS 5499 PT: 1990/ BS 5306
75mm SPRAY FOAM INSULATION TO ALL EXTERNAL VERTICAL WALLS & ROOF ONLY.
VERTICAL CLADDING TO BE P.C.S SINGLE SKIN COLOUR: MOORLAND GREEN 12B21
ROOF CLADDING TO BE P.C.S. SINGLE SKIN COLOUR: GOOSEWING GREY 10A05
SEE NOTE ON REAR ELEVATION FOR FIREWALL SYSTEM TO VERTICAL CLADDING & STEELWORK.

CLADDING TO THIS ELEVATION TO COMPRISE WARD BRISTOLEY LINDAB RAIL FIRE WALL SYSTEM C/W MODULAND STEEL LINER PANEL ROCKFIBRE INSULATION 25 KG M³ DENSITY & MODULAND PLASTIC COATED STEEL OUTER CLADDING. STANCHIONS & RAFTERS TO THIS ELEVATION TO BE CLAD WITH 20 MM VERMICULUX

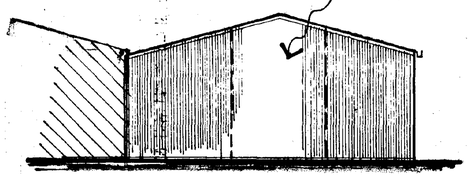


REAR ELEVATION

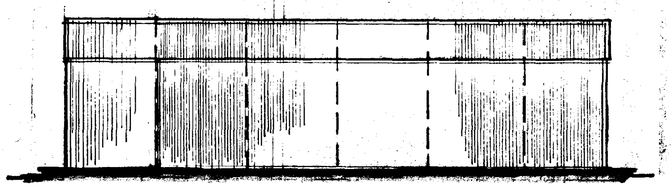

SIDE ELEVATION
SCALE 1/200

4000M X 1000M HIGH LOUVRE TO MATCH EXISTING

ONE NO 5000M HIGH X 5500M WIDE ELECTRICALLY OPERATED SECTIONAL OVERHEAD DOOR WITH PLASTISOL COLOUR INFILL MUSHROOM 10B19. (DOOR TO BE STD. LIST)

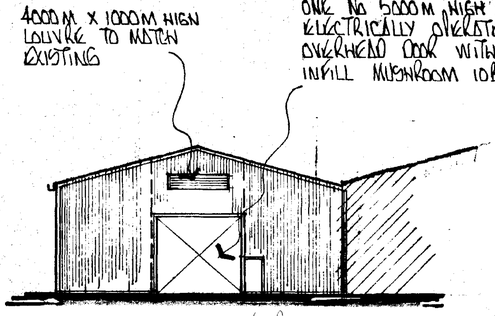

FRONT ELEVATION

DETERMINED PLAN

WARNING
THIS IS NOT A WORKING DRAWING. DESIGN AND SPECIFICATION CHECKS MUST BE CARRIED OUT BY THE CLIENT WITH HIS CONTRACTOR BEFORE ANY PART OF THE WORK IS COMMENCED TO ENSURE THE CLIENTS REQUIREMENTS ARE SATISFIED.

AMENDED PLAN
0353
Bldg Con Regs 25/4/95.

Developers are advised to establish there is no made ground or wide variations in the type of subsoil within the loaded area and no weaker type of soil exists below the soil on which the foundations rest within such depth as may impair the stability of the structure.

The deposited plans have been examined against the criteria set out in the Building Regulations. It is neither practical or reasonable to show all relevant matters on working drawings, the fact that minor matters are not mentioned does not absolve the builder from the responsibility of non-compliance in the carrying out of site operations.

DRAWING NO

D.A. GREEN & SONS Ltd.
WHAPLODE, SPALDING, LINCS, PE12 6TL.
Tel: HOLBEACH (01406) 370585
Fax: HOLBEACH (01406) 370766

GENERAL NOTES
~~ALL HOLE SIZES MUST BE NOTED ON ACTUAL DETAILS.~~
~~ALL WELDING TO BE ____ mm FILLET WELD CONT. EXCEPT WHERE NOTED.~~
~~ALL NOTCHES TO HAVE 10mm RADIUS.~~

REVISIONS	BY	DATE
LENGTH OF BUILDING INCREASED FROM 30M LONG TO 36M LONG	MW	24/4/95

~~S/BLAST~~
~~PAINT~~
~~REPAINT~~

SCALE AS SHOWN | DATE
DRAWN MW | MARCH 95
CHKD.

DRAWING ISSUED TO

F.	W.	SF	A.	AP.	T.	SM.	CR.
SC	LP	R	CM.	SO.	ST.	B.	

ARCHITECT

CONSULTING ENGINEER

MAIN CONTRACTOR

PROJECT
SPALDING POTATOES LTD


SITE ADDRESS
SPALDING GROVE,
CLAY LAKE,
SPALDING, LINCS.

DETAILS
BOX POTATOE STORE.
(ELEVATIONS)


GREEN STRUCTURAL

DRAWING NO. 1756/1A

©SUMMIT D.O.S. 933558/A

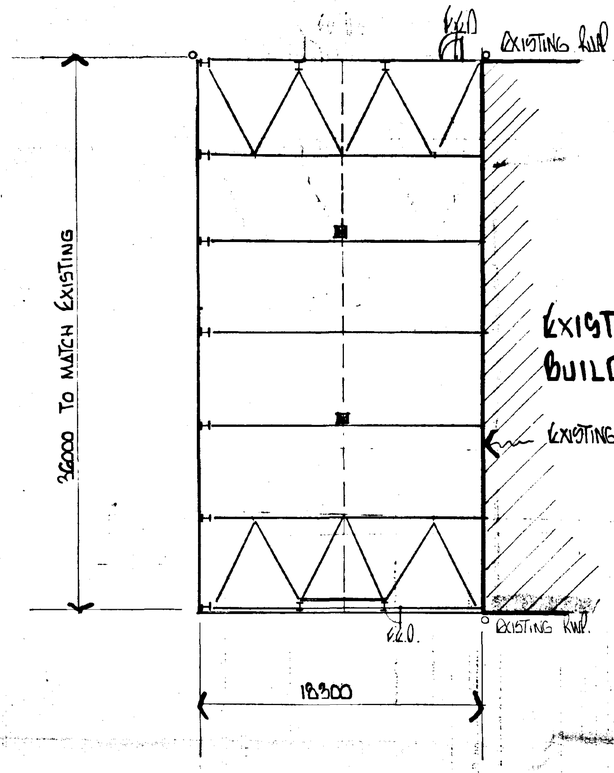

PLAN
SCALE 1:200

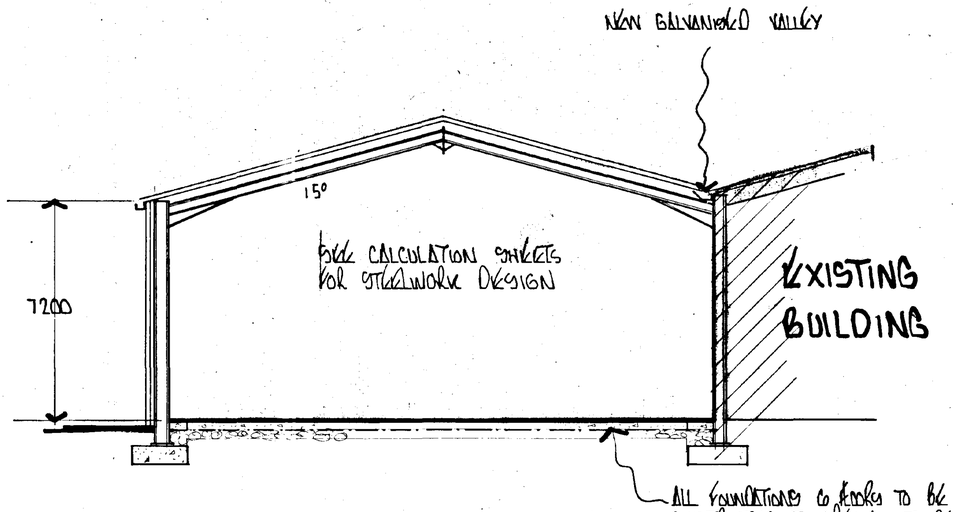


SECTION THRO
SCALE 1/100

NOTES

NO HEATING APPLIANCES TO BE INSTALLED IN THIS BUILDING
ALL DRAINS BEDDED & SURROUNDED BY MIN. 100 DEP GRAVEL
DRAINS MANICHED IN MIN. 150 CONCRETE WHERE PASSING UNDER ROADS, YARD, ETC.
FIRE EXIT DOOR TO OPEN OUT ONTO MIN. 1000 x 1000 CONC. APRON C/W PANIC BAR & SIGN PANIC BAR TO OPEN. ALL FIRE EXIT SIGNAGE ETC. TO BS 1635: 1990 & BS 5499 PT. 1990/ BS 5266.
75mm GREY FOAM INSULATION TO ALL EXTERNAL VERTICAL WALLS & ROOF ONLY.
VERTICAL CLADDING TO BE P.C.S. SINGLE SKIN COLOUR: MOORLAND GREEN 12B21
ROOF CLADDING TO BE P.C.S. SINGLE SKIN COLOUR: GOOSEWING GREY 10A05
SEE NOTE ON REAR ELEVATION FOR FIREWALL SYSTEM TO VERTICAL CLADDING & STEELWORK.


EMERGENCY LIGHTING TO BS 5266 PT 1 1988
☒ LUMINAIRE EMERGENCY SELF CONTAINED

CLADDING TO THIS ELEVATION TO COMPRISE WARD BRITANNIA UNDER RAIL FIRE WALL SYSTEM C/W MODICLAD STEEL LINER PANEL ROCKFIBRE INSULATION 25 KG M³ DENSITY & MODICLAD PLASTIC COATED STEEL OUTER CLADDING. STANCHIONS & RAFTERS TO THIS ELEVATION TO BE CLAD WITH 20 MM VERMICULUX

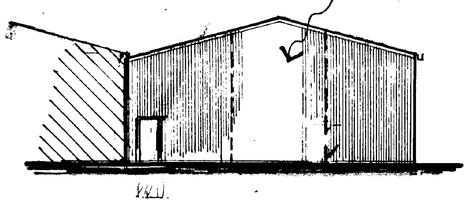

REAR ELEVATION (FIRE COLLAPSE)


WARD FIREWALL SYSTEM REQ TO THIS SIDE ELEVATION ALL NO REAR ELEVATION STANCHIONS ONLY ENCLOSE 20 MM VERMICULUX

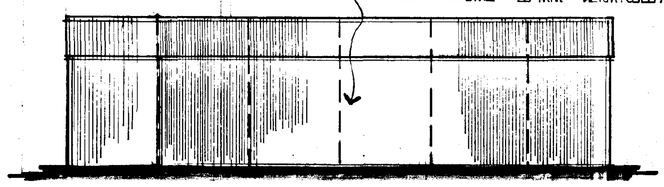

SIDE ELEVATION (FIRE COLLAPSE)
SCALE 1/200

4100M x 1250M HIGH LOUVRE TO MATCH EXISTING

ONE NO 5000M HIGH x 5500M WIDE ELECTRICALLY OPERATED SECTIONAL OVERHEAD DOOR WITH PLASTISOL COLOUR INFILL MUSHROOM 10B19. (DOOR TO BE 500. LIFT).

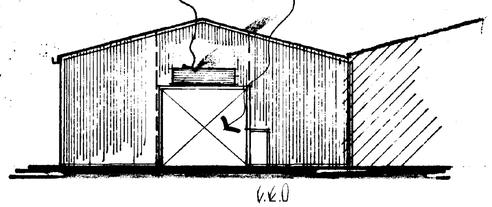

FRONT ELEVATION

Developers are advised to establish there is no made ground or wide variations in the type of subsoil within the loaded area and no weaker type of soil exists below the soil on which the foundations rest within such depth as may impair the stability of the structure.

AMENDED PLAN
353/95/1

WARNING
THIS IS NOT A WORKING DRAWING. DESIGN AND SPECIFICATION CHECKS MUST BE CARRIED OUT BY THE CLIENT WITH HIS CONTRACTOR BEFORE ANY PART OF THE WORK IS COMMENCED, TO ENSURE THE CLIENTS REQUIREMENTS ARE SATISFIED.

DRAWING No.

D.A. GREEN & SONS Ltd.
WHAPLODE, SPALDING, LINCS, PE12 6TL.
Tel: HOLBEACH (01406) 370585
Fax: HOLBEACH (01406) 370766

~~GENERAL NOTES~~
~~ALL HOLE SIZES MUST BE NOTED ON ACTUAL DETAILS.~~
~~ALL WELDING TO BE ___ mm FILLET WELD CONT. EXCEPT WHERE NOTED.~~
~~ALL NOTCHES TO HAVE 10mm RADIUS~~

The deposited plans have been examined against the criteria set out in the Building Regulations. It is neither practical or reasonable to show all relevant matters on working drawings, the fact that minor matters are not mentioned does not alleviate the builder from the responsibility of non-compliance in the carrying out of site operations.

REVISIONS	BY	DATE
C' FIRE PROTECTION TO SHOW FIRE EXIT DOOR AT REAR RE-POSITIONED TO SUIT CLIENT. LOUVRE LOWERED TO MATCH EXISTING	MW	6/6/95
B' REVISED TO SUIT B.R. COMMENTS. L.E. F.E.D. ADDED. EMERGENCY LIGHTS ADDED	MW	27/4/95
A LENGTH OF BUILDING INCREASED FROM 30M LONG TO 36M LONG	MW	24/4/95

~~S/BLAST~~
~~PAINT~~
~~REPAINT~~

SCALE AS SHOWN DATE
DRAWN MW MARCH 95
CHKD.

DRAWING ISSUED TO

F.	W.	SF	A.	AP.	T.	SM.	CR.
SC.	LP.	R	CM.	SO.	ST.	B.	

ARCHITECT

CONSULTING ENGINEER

MAIN CONTRACTOR

PROJECT
SPALDING POTATOES LTD

SITE ADDRESS
SPALDING GROVE, CLAY LAKE, SPALDING, LINCS.

DETAILS
BOX POTATOE STORE. (ELEVATIONS)

GREEN STRUCTURAL


DRAWING NO. 1756/1

SOUTH HOLLAND D.C. HOUSING & PLANNING
12 JUN 1995
Ref: 0853/95

SUMMIT D.O.S. 933556/A


WARNING

THIS IS NOT A WORKING DRAWING. DESIGN AND SPECIFICATION CHECKS MUST BE CARRIED OUT BY THE CLIENT WITH HIS CONTRACTOR BEFORE ANY PART OF THE WORK IS COMMENCED, TO ENSURE THE CLIENTS REQUIREMENTS ARE SATISFIED.

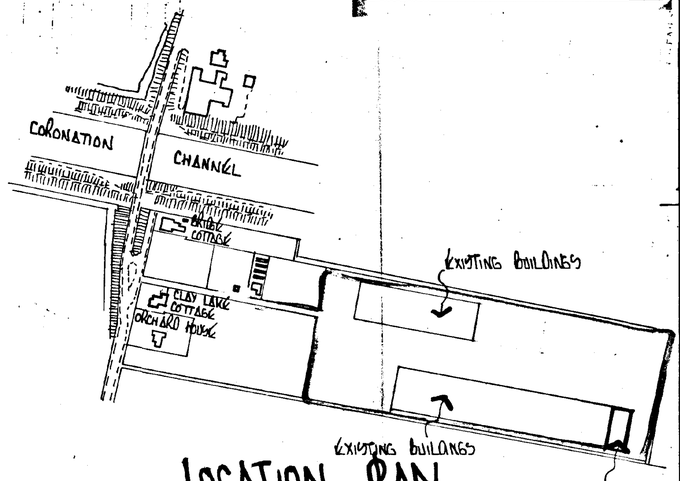

LOCATION PLAN

SCALE 1:2500

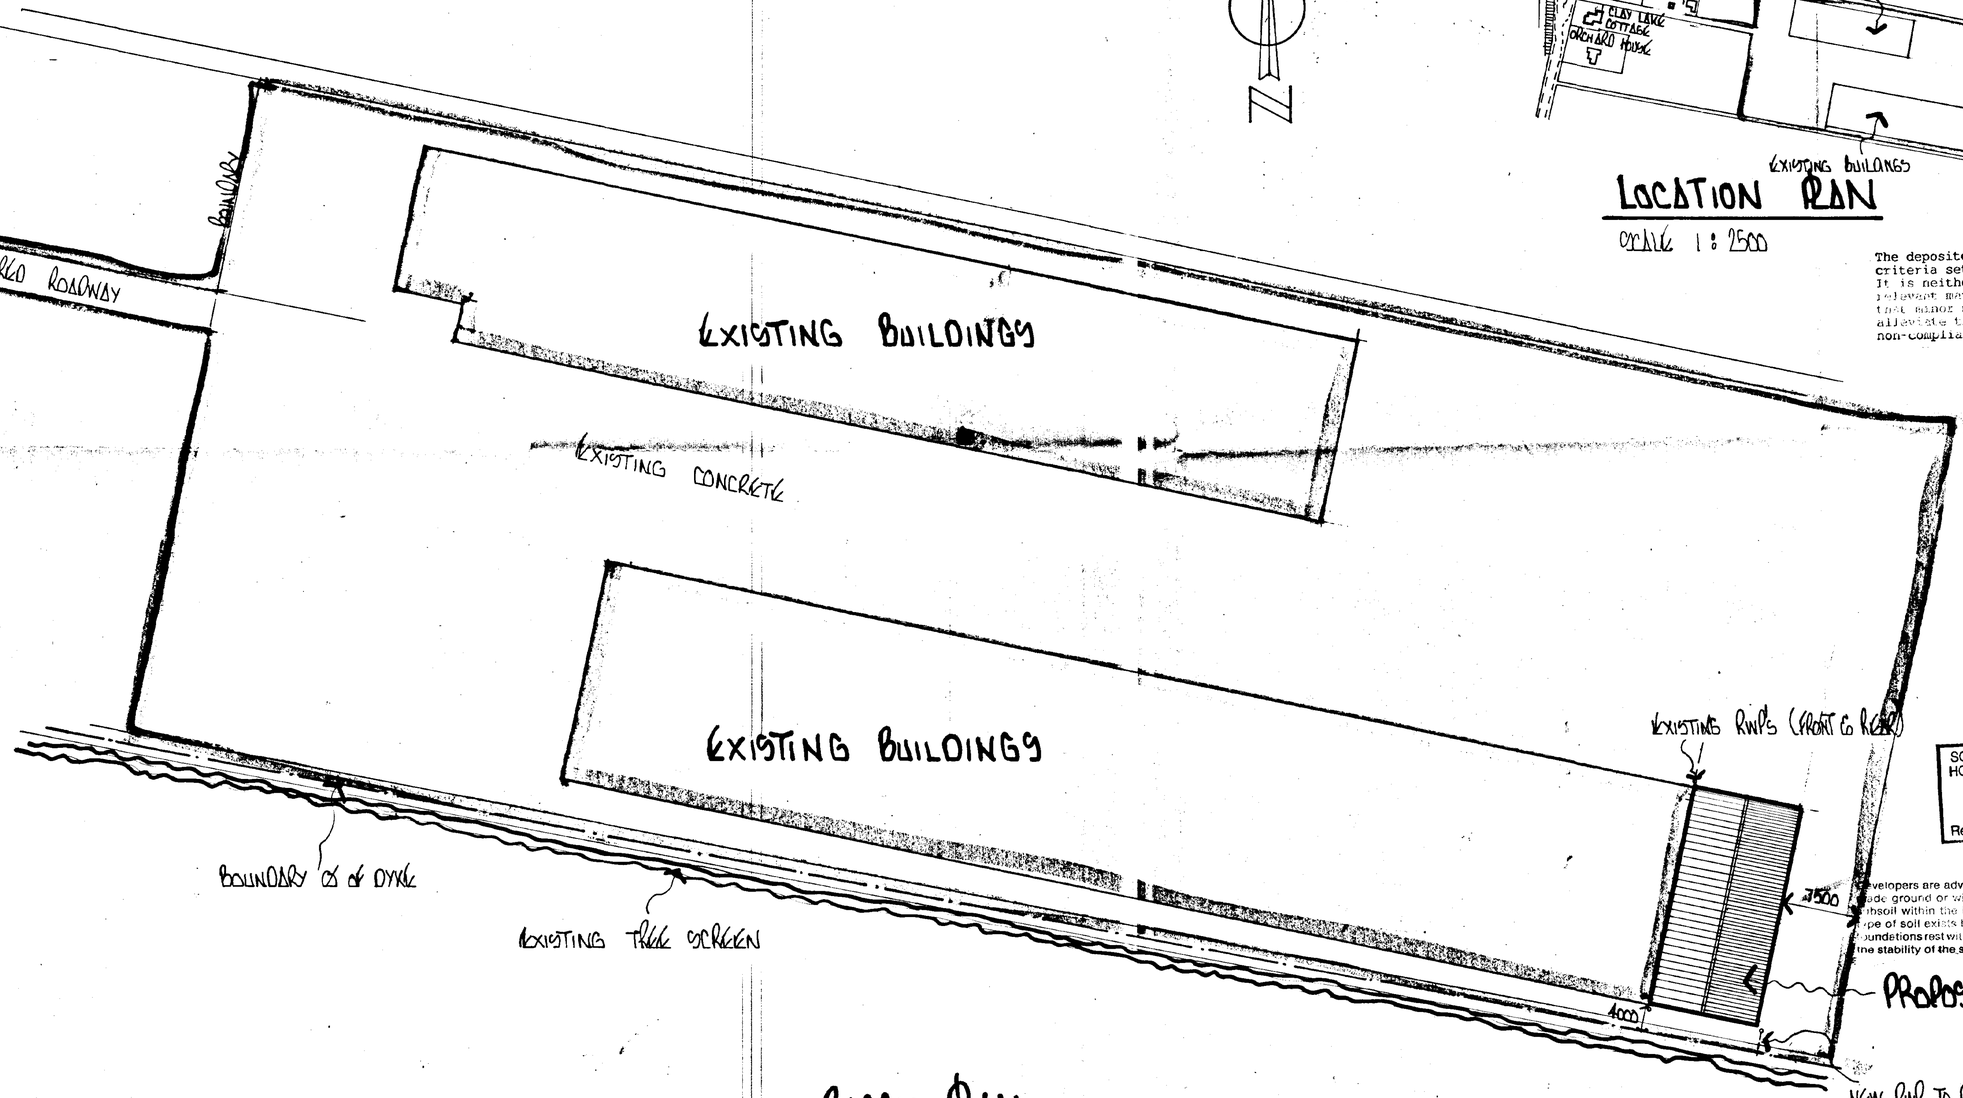

BLOCK PLAN

SCALE 1:500

The deposited plans have been examined against the criteria set out in the Building Regulations. It is neither practical or reasonable to show all relevant matters on working drawings, the fact that minor matters are not mentioned does not alleviate the builder from the responsibility of non-compliance in the carrying out of site operations.

SOUTH HOLLAND DC HOUSING & PLANNING 12 JUN 1995 Ref: 0353/95

Developers are advised to establish there is no wide ground or wide variations in the type of subsoil within the loaded area and no weaker type of soil exists below the soil on which the foundations rest within such depth as may impair the stability of the structure.

AMENDED PLAN 353/95/L 8 JUN 1995

DRAWING NO.

D.A. GREEN & SONS Ltd.
WHAPLODE, SPALDING, LINCS, PE12 6TL.
Tel: HOLBEACH (01406) 370585
Fax: HOLBEACH (01406) 370766

~~GENERAL NOTES~~
~~ALL HOLE SIZES MUST BE NOTED ON ACTUAL DETAILS.~~
~~ALL WELDING TO BE mm FILLET WELD CONT. EXCEPT WHERE NOTED.~~
~~ALL NOTCHES TO HAVE 10mm RADIUS.~~

REVISIONS	BY	DATE
A BOUNDARY DIMN REVISED	MN	1/6/95

~~S/BLAST~~
~~PAINT~~
~~REPAINT~~

SCALE	AS SHOWN	DATE	
DRAWN	MN	MARCH 95	
CHKD.			

DRAWING ISSUED TO

F.	W.	SP.	A.	AP.	T.	SM.	CR.
SC.	LP	RC	CM.	SO.	ST.	B.	

ARCHITECT

CONSULTING ENGINEER

MAIN CONTRACTOR

PROJECT
SPALDING POTATOES LTD.

SITE ADDRESS
SPALDING DROVE
CLAY LAKE,
SPALDING, LINCS.


DETAILS
LOCATION PLAN & BLOCK PLAN

GREEN STRUCTURAL


DRAWING NO. 1756/12

SUMMIT D.O.S. 953956/A

WARNING
THIS IS NOT A WORKING DRAWING. DESIGN AND SPECIFICATION CHECKS MUST BE CARRIED OUT BY THE CLIENT WITH HIS CONTRACTOR BEFORE ANY PART OF THE WORK IS COMMENCED, TO ENSURE THE CLIENTS REQUIREMENTS ARE SATISFIED.

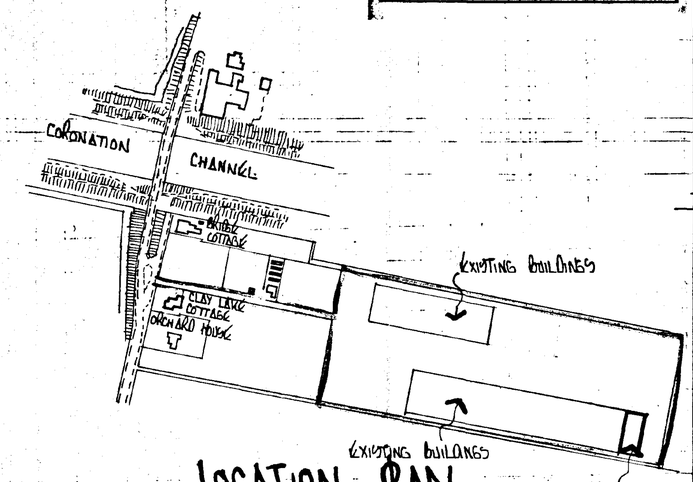

LOCATION PLAN
SCALE 1:2500

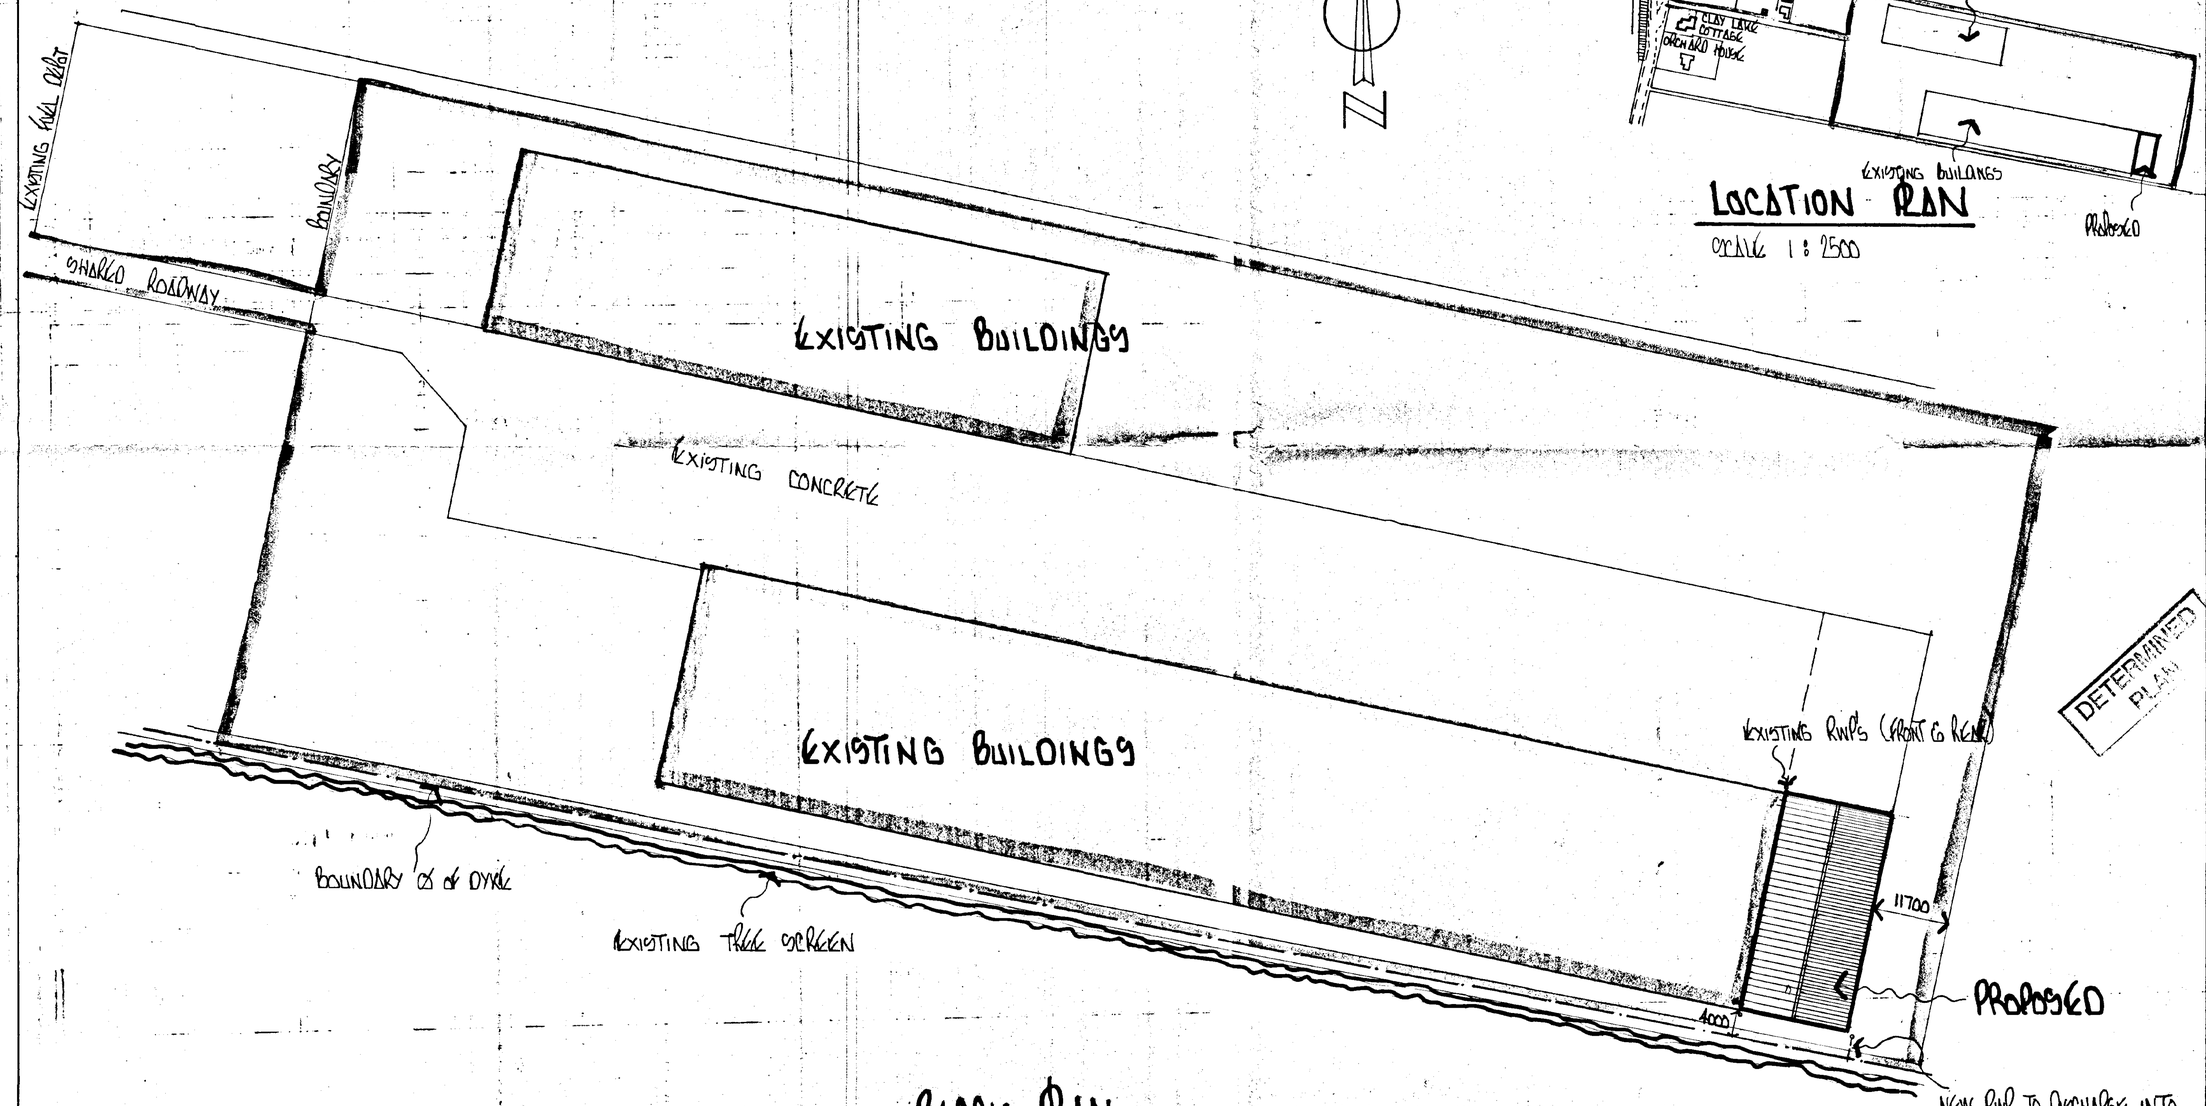

BLOCK PLAN
SCALE 1:500

GENERAL NOTES
~~ALL HOLE SIZES MUST BE NOTED ON ACTUAL DETAILS.~~
~~ALL WELDING TO BE ——— mm FILLET WELD CONT. EXCEPT WHERE NOTED.~~
~~ALL NOTCHES TO HAVE 10mm RADIUS.~~

DRAWING NO.

D.A. GREEN & SONS Ltd.
WHAPLODE, SPALDING, LINCS, PE12 6TL.
Tel: HOLBEACH (01406) 370585
Fax: HOLBEACH (01406) 370766

REVISIONS	BY	DATE
~~S/BLAST~~		
~~PAINT~~		
~~REPAINT~~		

SCALE	AS SHOWN	DATE	
DRAWN	MW	MARCH 95	
CHKD.			

DRAWING ISSUED TO

F.	W.	SP.	A.	AP.	T.	SM.	CR.
SC.	LP	RC	CM.	SO.	ST.	B.	

ARCHITECT

CONSULTING ENGINEER

MAIN CONTRACTOR

SOUTH HOLLAND DC
HOUSING & PLANNING
04 APR 1995
Ref: 0853/95

PROJECT
SPALDING POTATOES LTD

SITE ADDRESS
SPALDING DROVE
CLAY LAKE,
SPALDING, LINCS.

DETAILS
LOCATION PLAN & BLOCK PLAN

GREEN STRUCTURAL

DRAWING NO. 1756/2

SUMMIT D.O.S. 932958/A