
© 2007 Waldeck Associates Ltd


THESE DRAWINGS ARE COPYRIGHT AND THE PROPERTY OF WALDECK ASSOCIATES LTD. COPYING OF THE DESIGNS, DRAWINGS OR INTELLECTUAL PROPERTY IN FULL OR IN PART IS NOT PERMITTED WITHOUT THE WRITTEN CONSENT OF A DIRECTOR OF WALDECK ASSOCIATES LTD.

NOTES


1. DO NOT SCALE THIS DRAWING.
2. ALL DIMENSIONS ARE IN MILLIMETRES UNLESS STATED OTHERWISE.
3. THIS DRAWING IS TO BE READ IN CONJUNCTION WITH ALL OTHER RELEVANT DRAWINGS.
4. ALL PROPRIETARY ITEMS TO BE INSTALLED IN STRICT COMPLIANCE WITH THE MANUFACTURER'S INSTRUCTIONS AND RECOMMENDATIONS
5. ALL DOORS TO BE COLOURED 'HAMLET' WITH CONTRASTING COLOURED FLASHINGS.
6. PHASE 1 WORKS TO COMMENCE 2007. PHASE 2 & 3 WORKS TO FOLLOW.

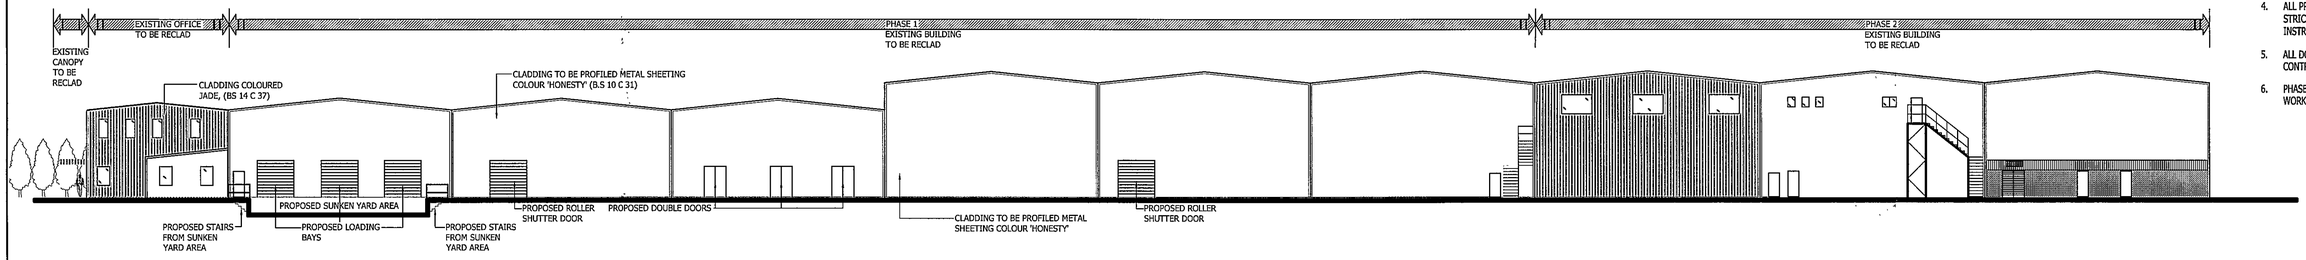


PROPOSED SOUTH ELEVATION
(SCALE 1:250)

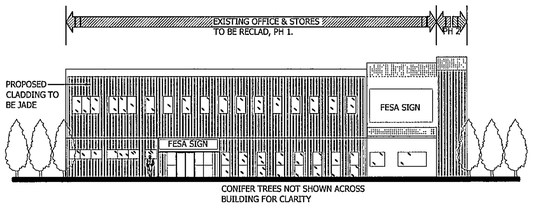

PROPOSED WEST ELEVATION
(SCALE 1:250)

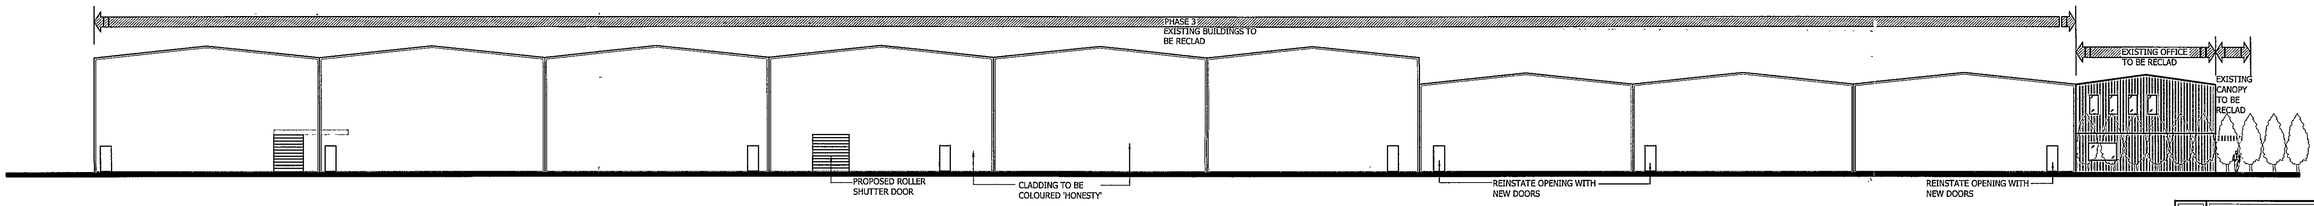

PROPOSED NORTH ELEVATION
(SCALE 1:250)

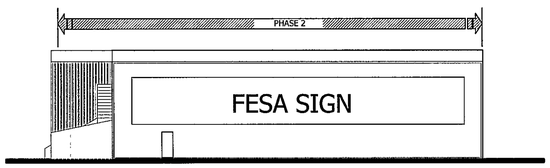

PROPOSED EAST ELEVATION
(SCALE 1:250)

Development Control
21 MAY 2007
355/07

DETERMIN.
PLAN

Rev	Amendments	Rev'd By	Date
E	OFFICE SOUTH ELEVATION UPDATED IN LINE WITH PLANS	SC	MAY 07
D	CLADDING COLOURS CHANGED & WINDOW IN OFFICE REINSTATED NOTES 5 & 6 ADDED.	TC	MAR 07
C	PHASE 3 ADDED TO BUILDING A NORTH ELEVATION, DOOR TO REAR OF OFFICE ON NORTH ELEVATION REMOVED	TC	MAR 07
B	CHANGES MADE TO CLADDING COLOURS & CLADDING NOW COVERS BRICKWORK	TC	FEB 07
A	CHANGES MADE TO WINDOW LOCATIONS & AMENDMENTS MADE TO BUILDING SIZE. SUNKEN AREA ESCAPE STAIRS ADDED	TC	FEB 07

Client: FESA

Project: FESA SITE REDEVELOPMENT & REFURBISHMENT SPALDING

Title: PROPOSED ELEVATIONS BUILDING A

Job No: 07-0024

Drawing No: 07-0024-0012E

Status: PRELIMINARY

Scale: 1:250 (APPROX) | Date: JAN 07

Project Engineer: AD | Drawn By: TC | Checked By: AD

Waldeck Associates
Consulting Civil & Structural Engineers

Kesteven Business Centre
2 Kesteven Street
Sleaford,
Lincs.,
NG34 7DT
Tel 01529 415909
Fax 01529 414844
E-mail eng@waldeckassociates.com

35, Prestgate,
Peterborough,
Cambs
PE1 1JR
Tel 01733 339018
Fax 01733 339019
E-mail eng@waldeckassociates.com