
© 2007 Waldeck Associates Ltd


THESE DRAWINGS ARE COPYRIGHT AND THE PROPERTY OF WALDECK ASSOCIATES LTD. COPYING OF THE DESIGNS, DRAWINGS OR INTELLECTUAL PROPERTY IN FULL OR IN PART IS NOT PERMITTED WITHOUT THE WRITTEN CONSENT OF A DIRECTOR OF WALDECK ASSOCIATES LTD

NOTES


1. DO NOT SCALE THIS DRAWING.
2. ALL DIMENSIONS ARE IN MILLIMETRES UNLESS STATED OTHERWISE.
3. THIS DRAWING IS TO BE READ IN CONJUNCTION WITH ALL OTHER RELEVANT DRAWINGS.
4. ALL PROPRIETARY ITEMS TO BE INSTALLED IN STRICT COMPLIANCE WITH THE MANUFACTURER'S INSTRUCTIONS AND RECOMMENDATIONS
5. ALL DOORS TO BE COLOURED 'HAMLET'
6. PHASE 1 WORKS TO COMMENCE 2007. PHASE 2 & 3 WORKS TO FOLLOW.

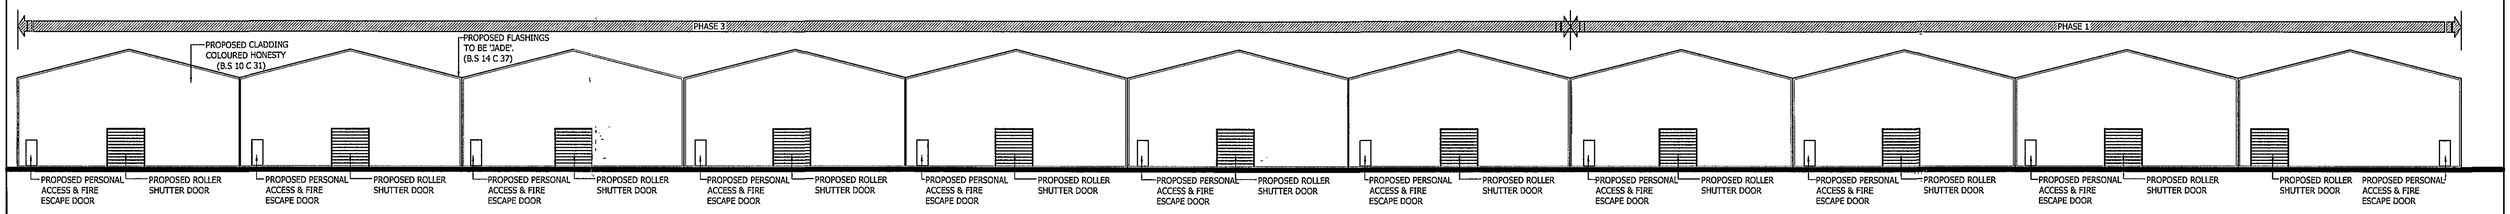


PROPOSED NORTH ELEVATION
(SCALE 1:250)

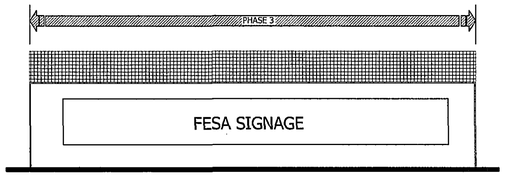

PROPOSED EAST ELEVATION
(SCALE 1:250)

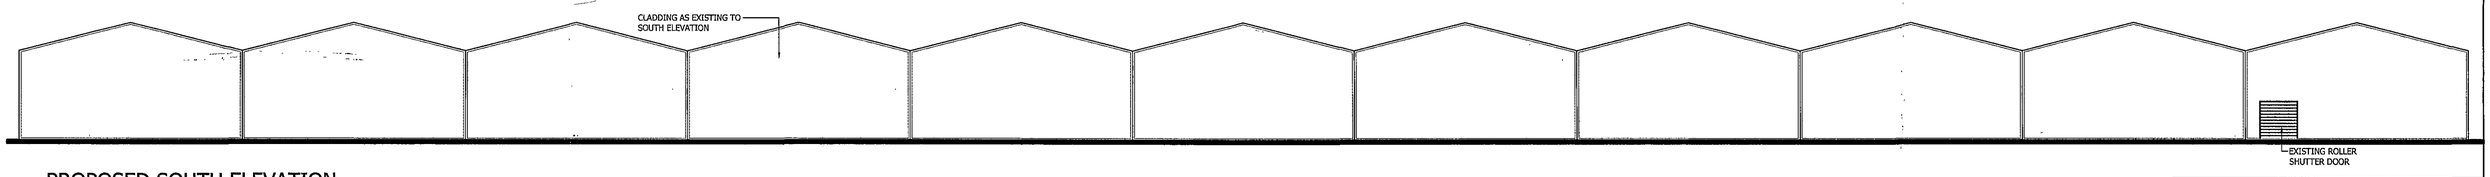

PROPOSED SOUTH ELEVATION
(SCALE 1:250)

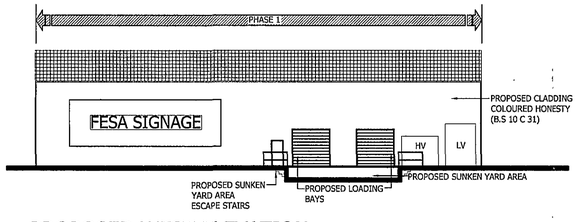

PROPOSED WEST ELEVATION
(SCALE 1:250)

DETERMINATION PLAN

SHDC Planning & Development 19 MAR 2007 Ref: 0355/07

Rev.	Amendments	Rev'd By	Date
B	FLASHINGS ADDED TO BUILDING & DOORS PHASE 1 AMENDED TO FIRST 4 BAYS. NOTES 5 & 6 ADDED	TC	MAR 07
A	CLADDING COLOUR CHANGES TO DOORS AND BUILDING	TC	MAR 07

Client: FESA

Project: FESA SITE REDEVELOPMENT & REFURBISHMENT SPALDING

Title: PROPOSED ELEVATIONS BUILDING B

Job No: 07-0024

Drawing No: 07-0024-0013B

Status: PRELIMINARY

Scale: 1:250 (APPROX) | Date: JAN 07

Project Engineer: AD | Drawn By: TC | Checked By: AD

Waldeck Associates
Consulting Civil & Structural Engineers

Kesteven Business Centre, 2 Kesteven Street, Sleaford, Lincs. NG34 7DT — Tel. 01529 415909, Fax 01529 414844, E-mail. eng@waldeckassociates.com

35, Priestgate, Peterborough, Cambs. PE1 1JR — Tel. 01733 339016, Fax 01733 339019, E-mail eng@waldeckassociates.com