

Springfields

FRONT ELEVATION

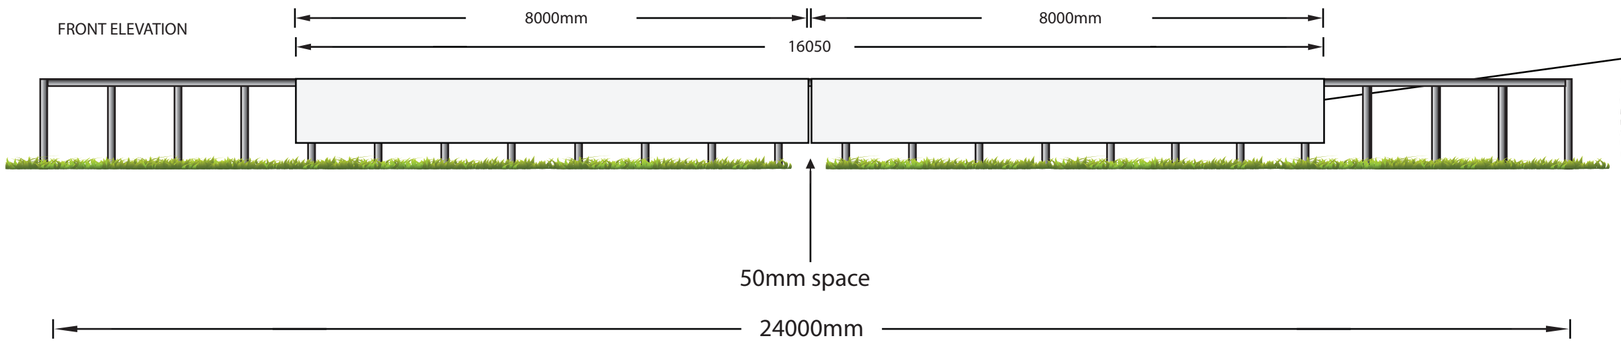

SIDE ELEVATION DETAIL

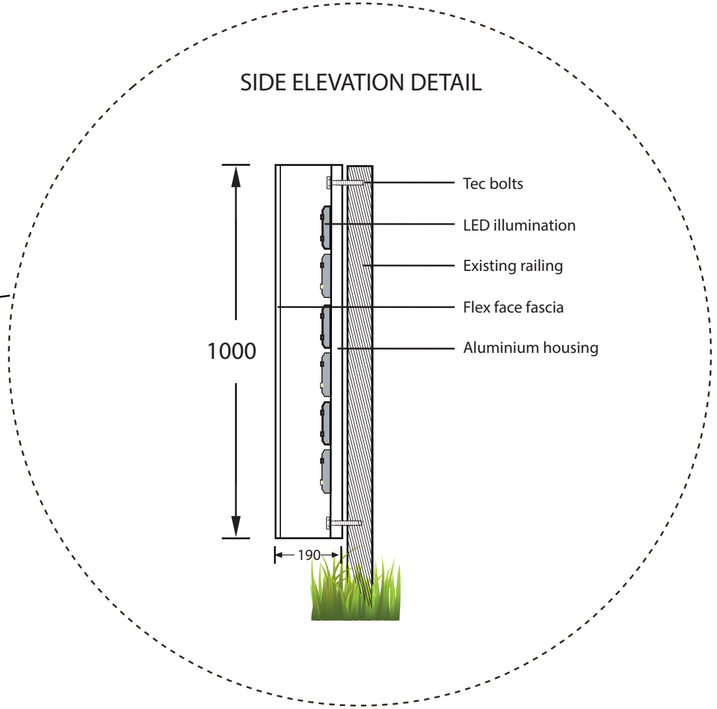

58k Arthur Street • Lakeside • Redditch • Worcestershire • B98 8JY
01527 502900
01527 510265
sales@maxwelljones.com
www.maxwell-jones.co.uk

Client:	Springfields	Scale:	7 : 1 @ 5500 x 1870	NOTES:
Drawing Title:	PROPOSED SIGNAGE	Drawn By:	W.J.LOWE	
Site Ref:	SIGNAGE FOR A16 ROADSIDE	Drawing No.	SPRINGFIELDS 3A	
Date:	30 / 11 / 2016	Revision No.		