
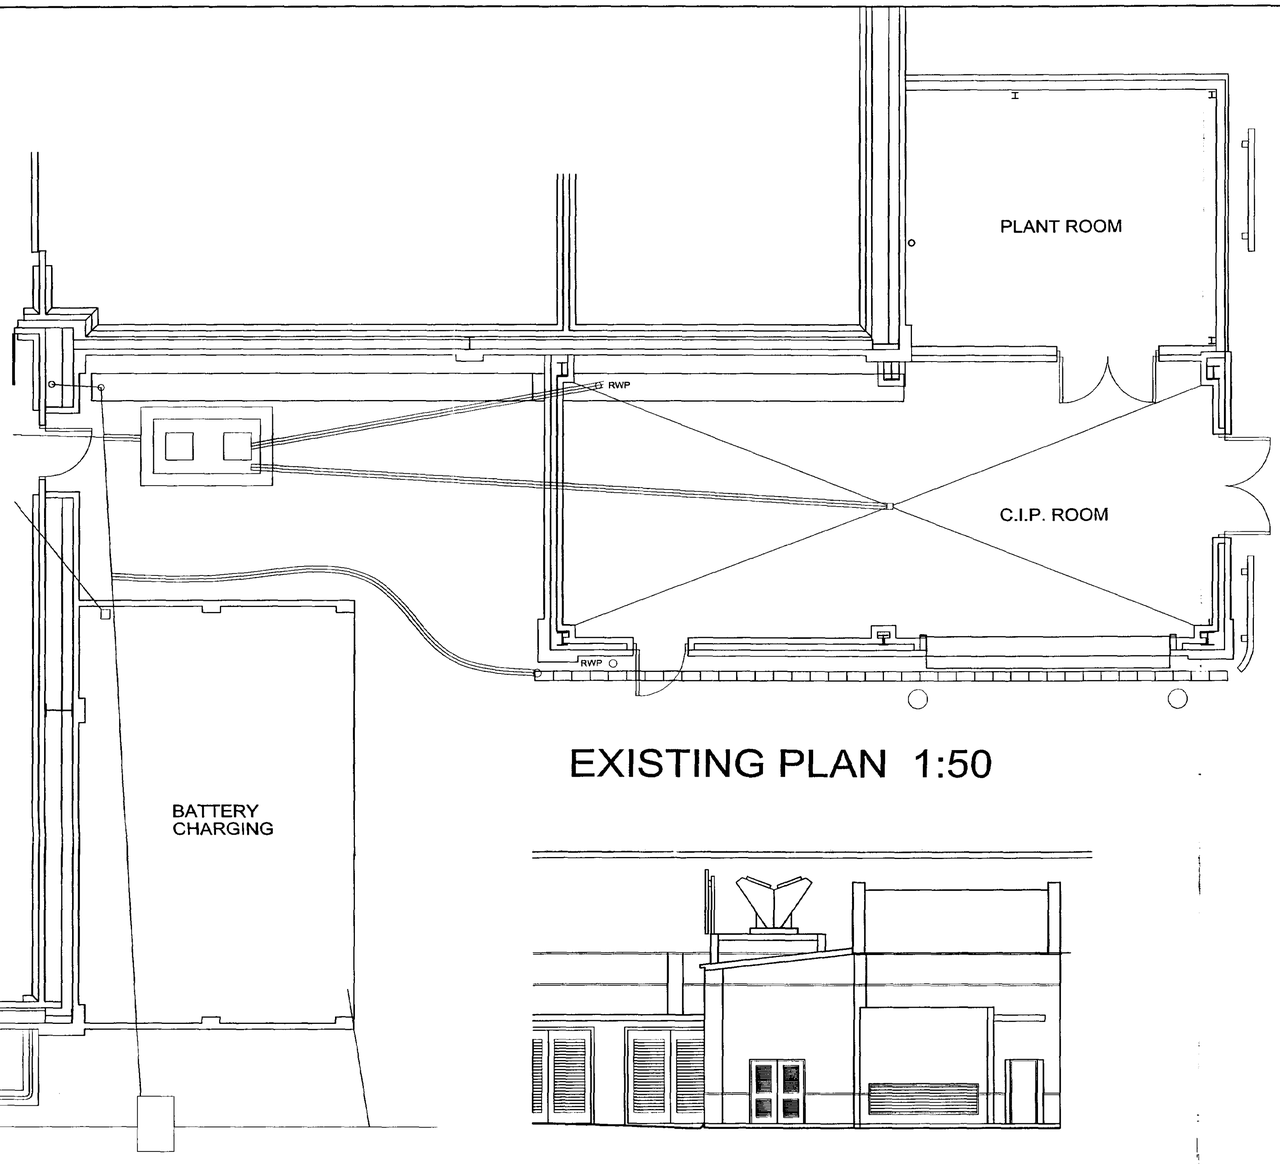



EXISTING PLAN 1:50

SIDE ELEVATION 1:100

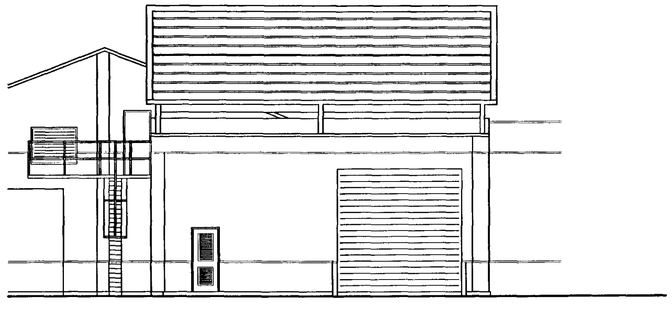

FRONT ELEVATION 1:100

NORTH

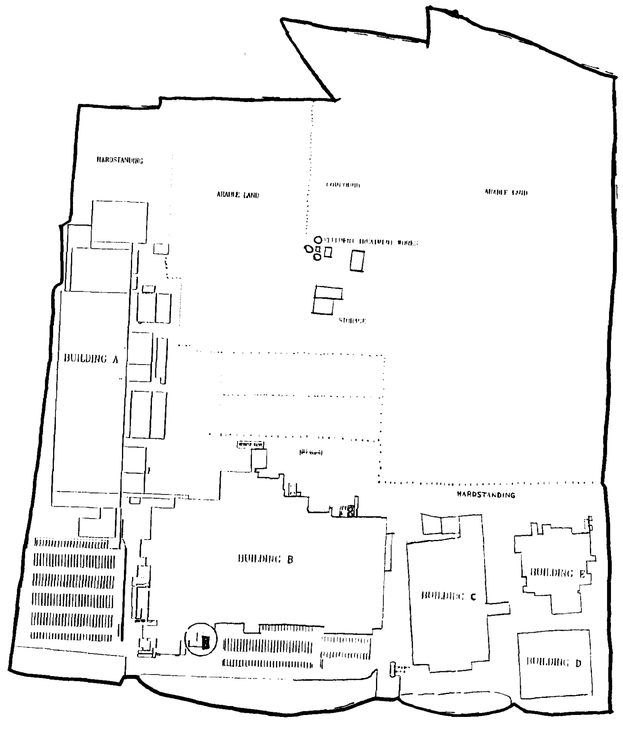

LOCATION PLAN 1:2500

SOUTH HOLLAND DC
HOUSING & PLANNING
12 APR 1999
Ref: 0357/99

LINDUM GROUP

COPYRIGHT

COPYRIGHT OF THIS DRAWING BELONGS TO LINDUM GROUP LIMITED AND ITS SUBSIDIARY AND ASSOCIATED COMPANIES AND NO PART THEREOF MAY BE REPRODUCED OR UTILISED IN ANY WAY WHATSOEVER WITHOUT THE PRIOR WRITTEN CONSENT OF LINDUM.

USE FIGURED DIMENSIONS ONLY

DETERMINED PLAN

GEEST

LINDUM

LINDUM CONSTRUCTION

Lindum House, Whisby Road, Lincoln LN6 3QX
Telephone: (01522) 500300 Fax: (01522) 500377


client
GEEST PREPARED FOODS

project
PROJECT ANTIDOTE
PROPOSED SOFTENER HOUSE,
BLDG B, WEST MARSH ROAD,
SPALDING, LINCOLNSHIRE,.

drawing
EXISTING DETAILS

date	scale
APRIL 1999	AS SHOWN

drawing no.	revision
6434/SH/01	

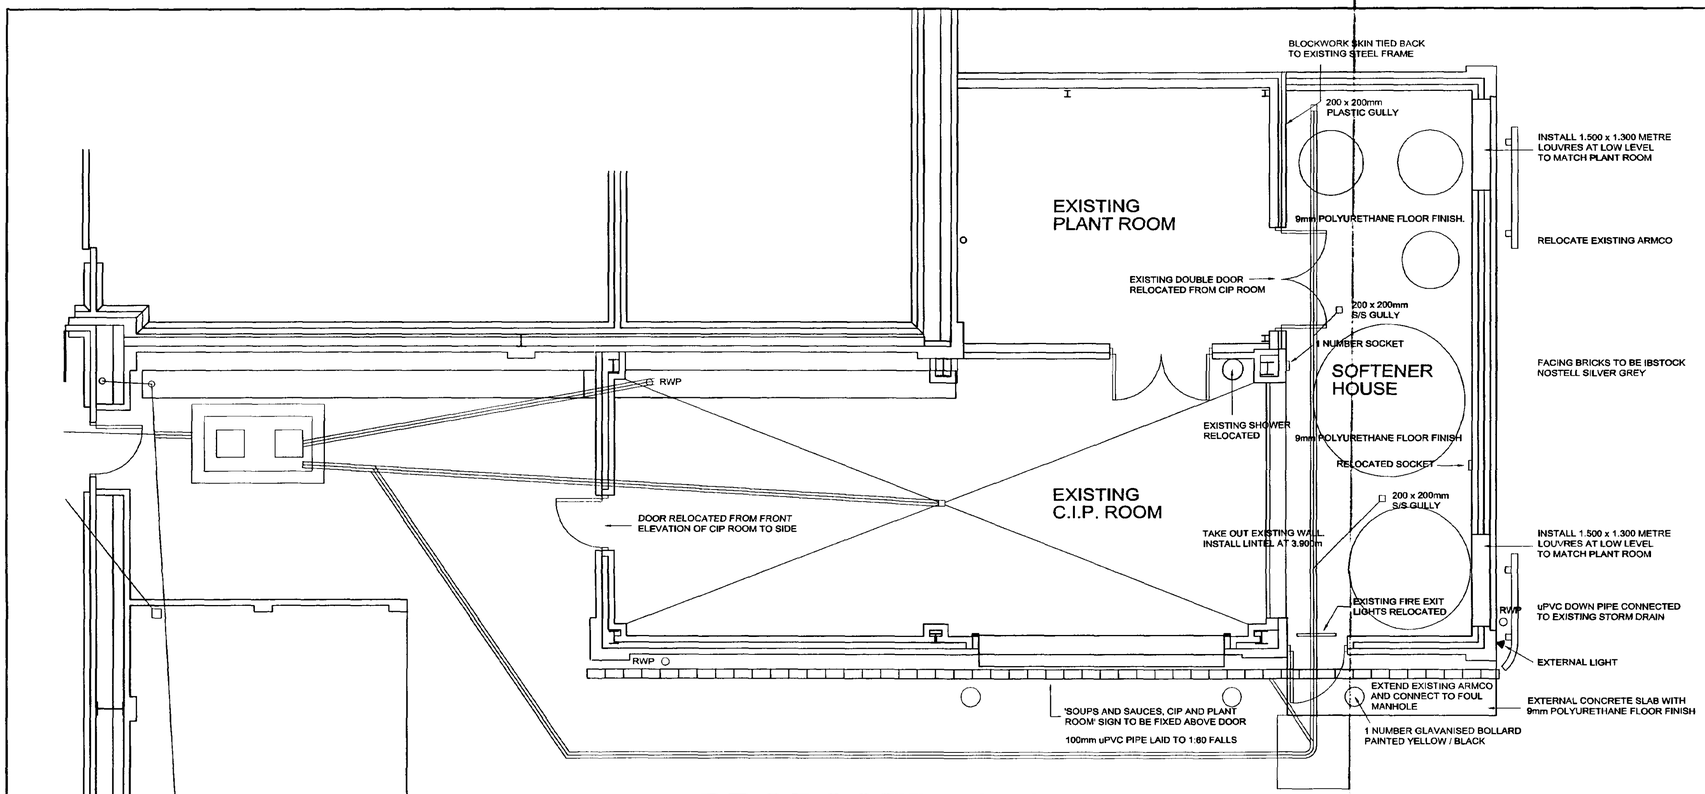


PROPOSED PLAN 1:50

3 NUMBER STANDARD WARNING SIGNS TO BE FIXED TO THE EXTERNAL BRICKWORK.


1 NUMBER SPECIAL SIGN TO READ ' BULK SALT DELIVERY POINT '.

1 NUMBER SPECIAL SIGN TO READ ' CAUSTIC DELIVERY POINT '.

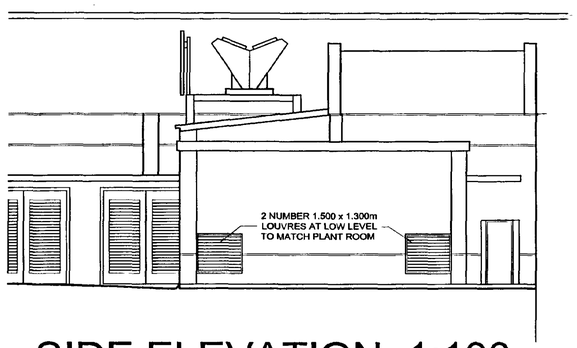


SIDE ELEVATION 1:100

NORTH POINT

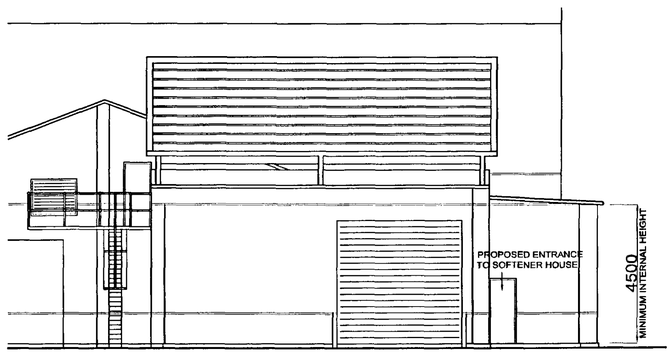

FRONT ELEVATION 1:100

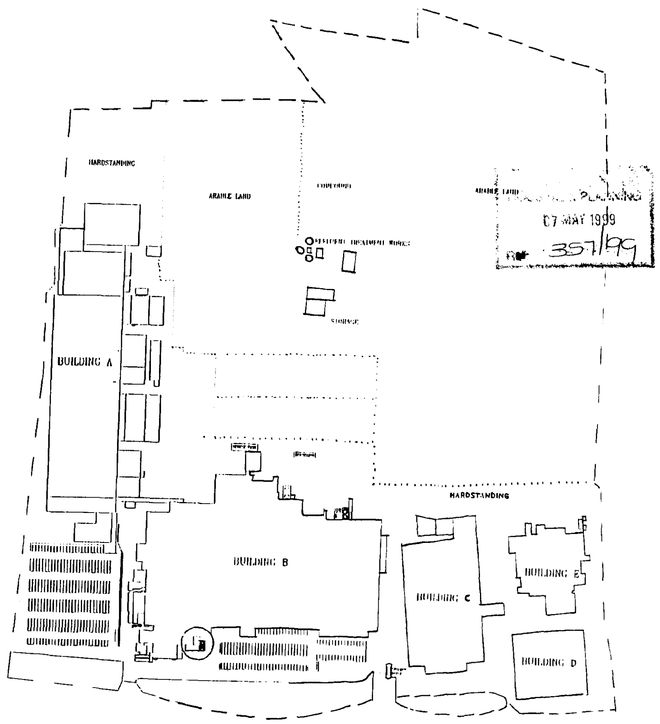

SITE LOCATION PLAN 1:2500

LINDUM GROUP

COPYRIGHT

COPYRIGHT OF THIS DRAWING BELONGS TO LINDUM GROUP LIMITED AND ITS SUBSIDIARY AND ASSOCIATED COMPANIES AND NO PART THEREOF MAY BE REPRODUCED OR UTILISED IN ANY WAY WHATSOEVER WITHOUT THE PRIOR WRITTEN CONSENT OF LINDUM.

USE FIGURED DIMENSIONS ONLY

DETERMINED PLAN

GEEST

B: 06/05/99: Text added / revised, doors added / moved.
A: 19/04/99: General amendments made to softener house design.

LINDUM

LINDUM CONSTRUCTION

Lindum House, Whisby Road, Lincoln LN6 3QX
Telephone: (01522) 500300 Fax: (01522) 500377

client
GEEST PREPARED FOODS

project
PROJECT ANTIDOTE
PROPOSED SOFTENER HOUSE, BLDG B, WEST MARSH ROAD, SPALDING, LINCOLNSHIRE.

drawing
PROPOSED DETAILS

date APRIL 1999 | scale AS SHOWN

drawing no. 6434/SH/02 | revision B