


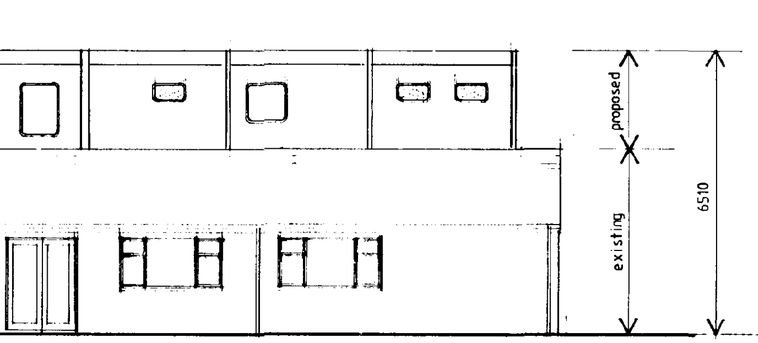


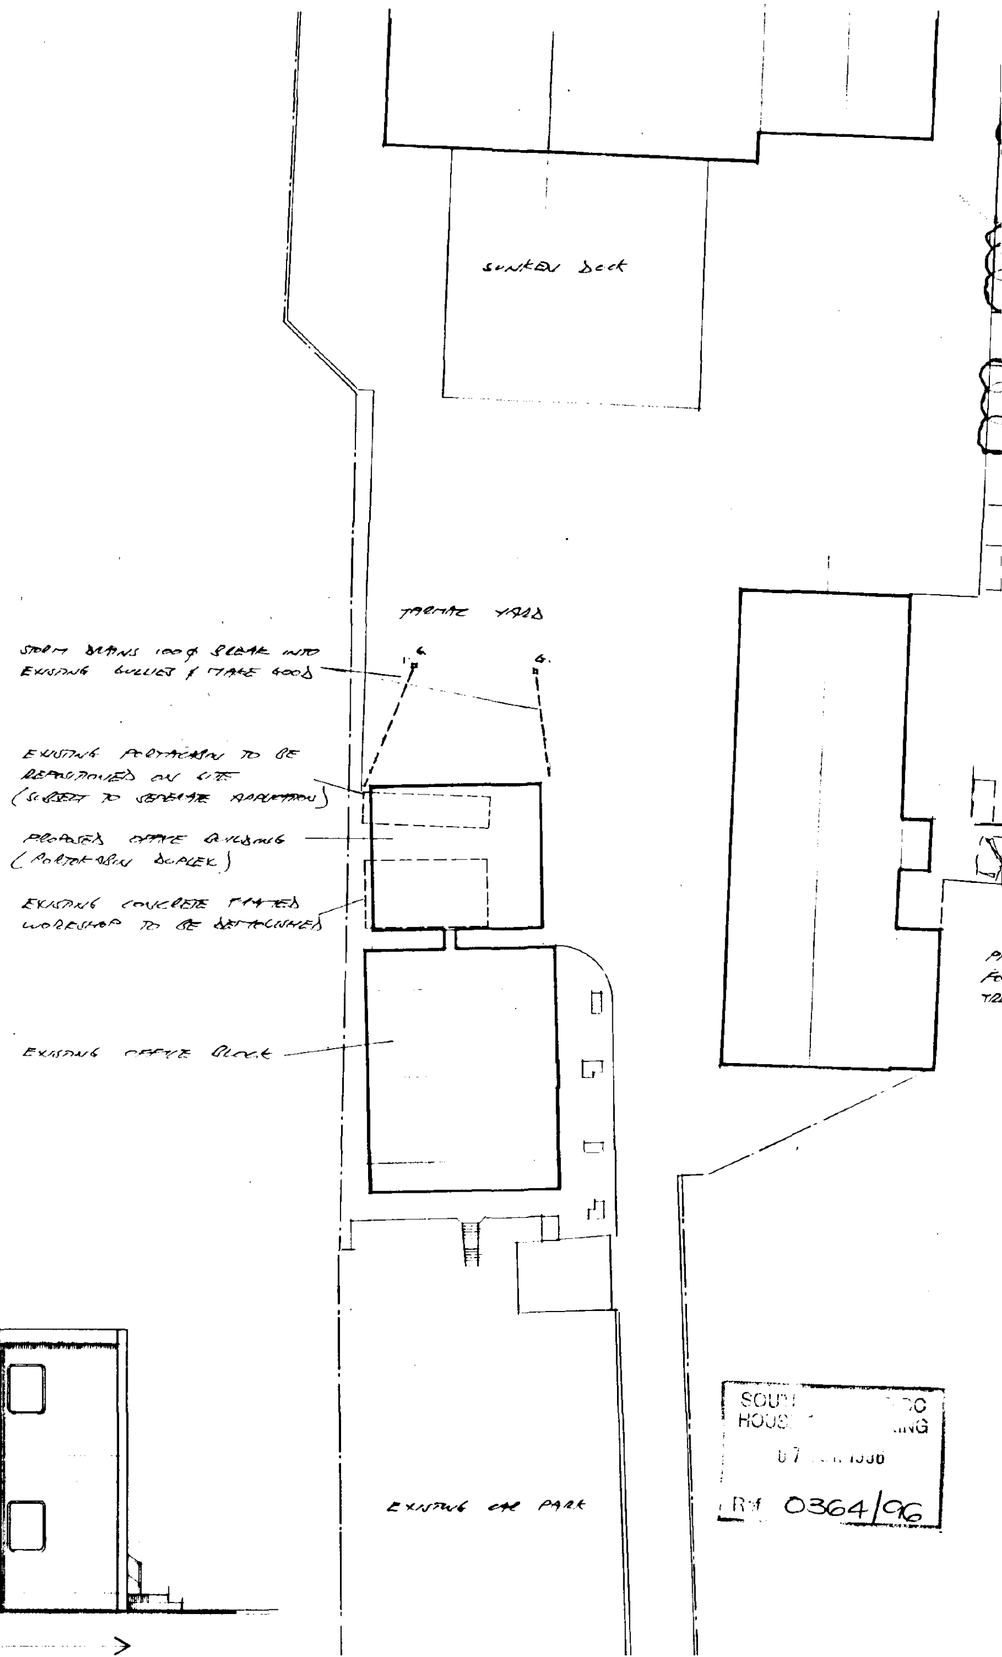


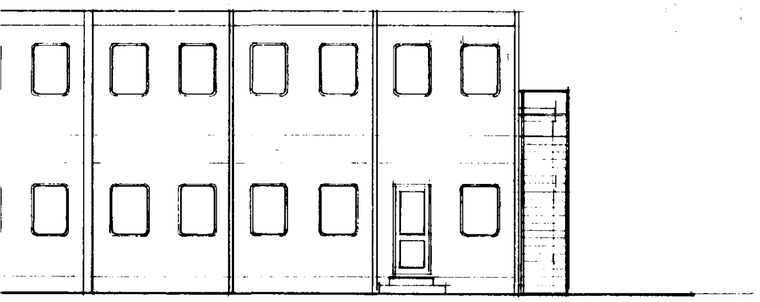



SOUTH ... HOUSE ... BUILDING
07 ... 1998
Ref 0364/96

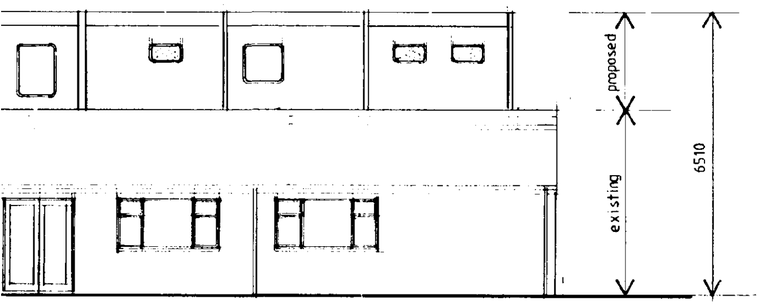



proposed
existing
6510

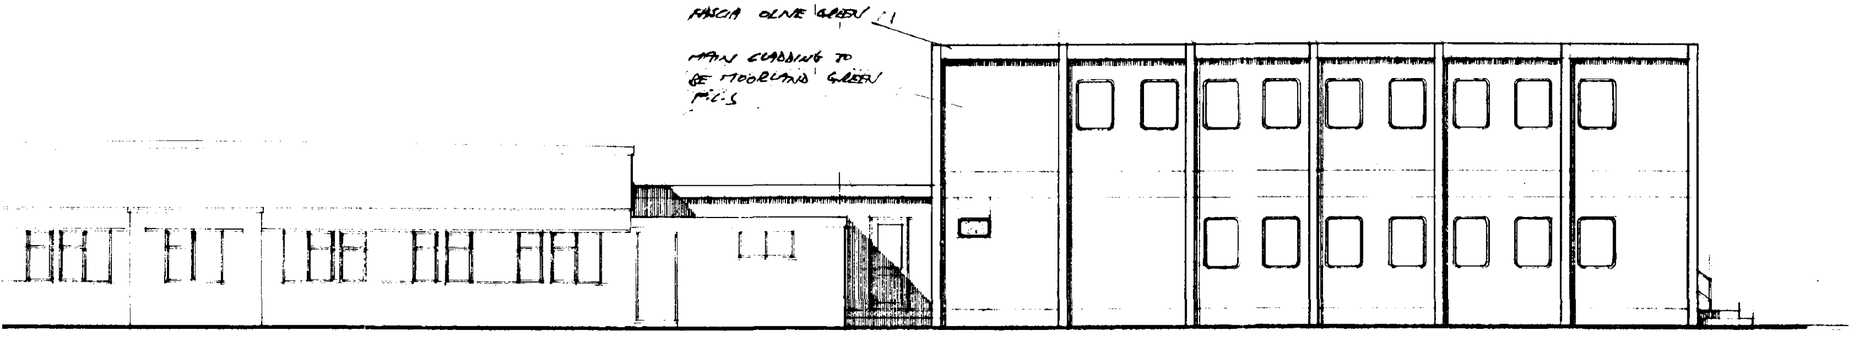
FASCIA OLIVE GREEN
MAIN CLADDING TO BE FLOORLAND GREEN PVC-S
existing
proposed

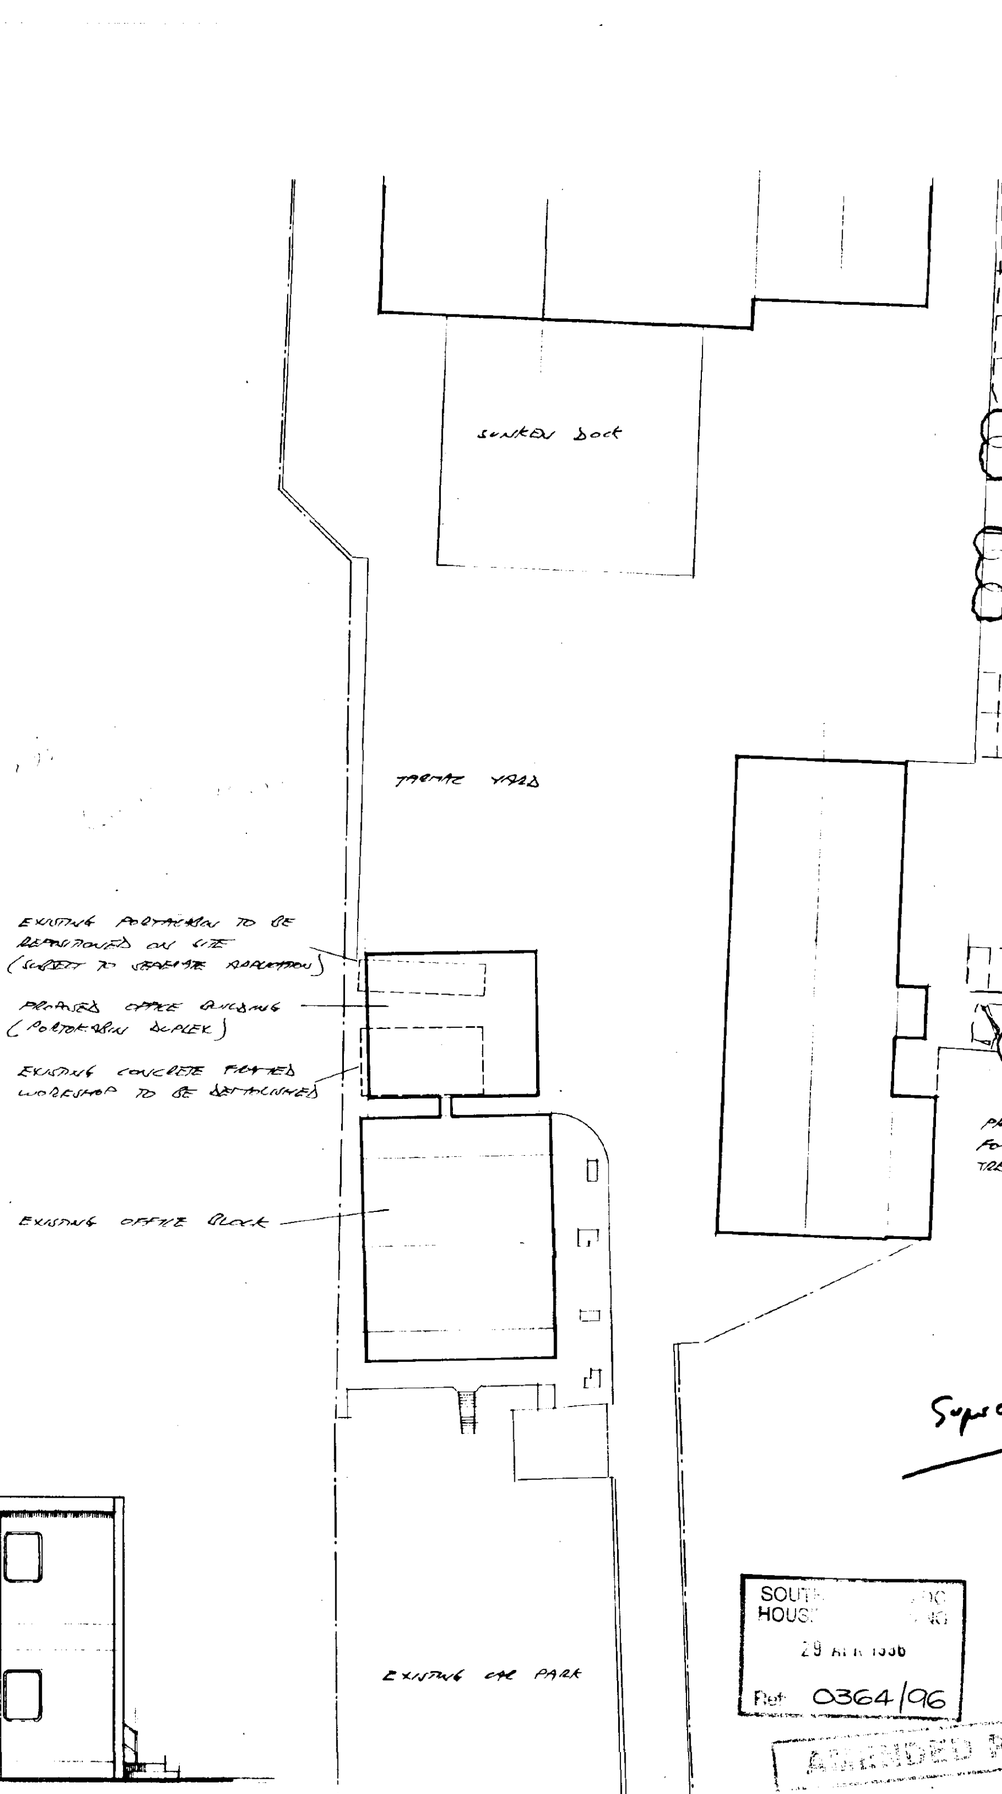

SUNKEN DOCK
TIDAL YARD
EXISTING ROTATION TO BE REPOSITIONED ON SITE (SUBJECT TO SEPARATE APPLICATION)
PRIMARY OFFICE BUILDING (ROTATION DUPLEX)
EXISTING CONCRETE FRAMED WORKSHOP TO BE DEMOLISHED
EXISTING OFFICE BLOCK
EXISTING CAR PARK
SOUTH HOUS
29 APR 1996
Ref. 0364/96

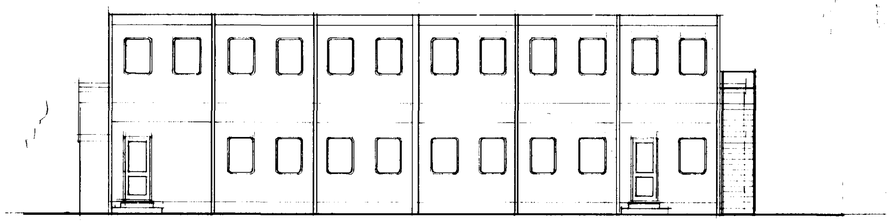


NORTH WEST

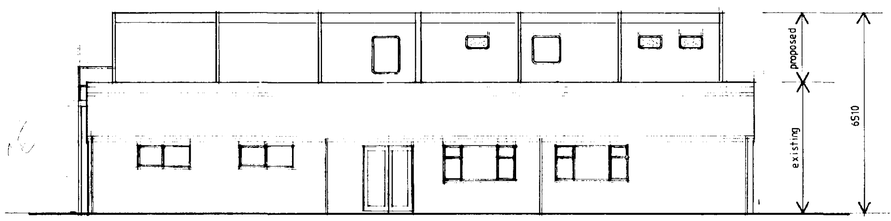


SOUTH EAST

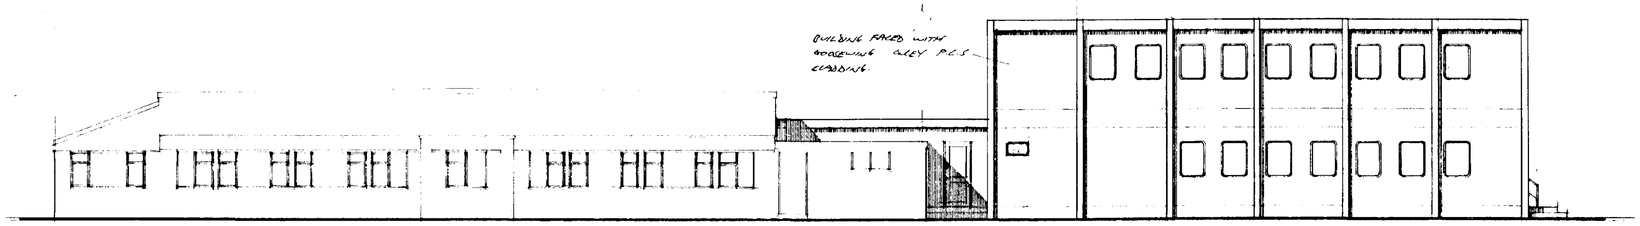

NORTH EAST

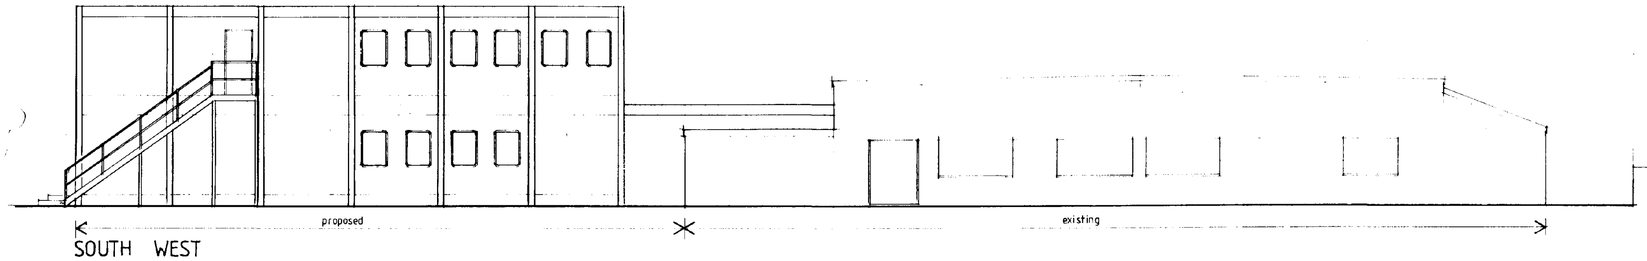

SOUTH WEST

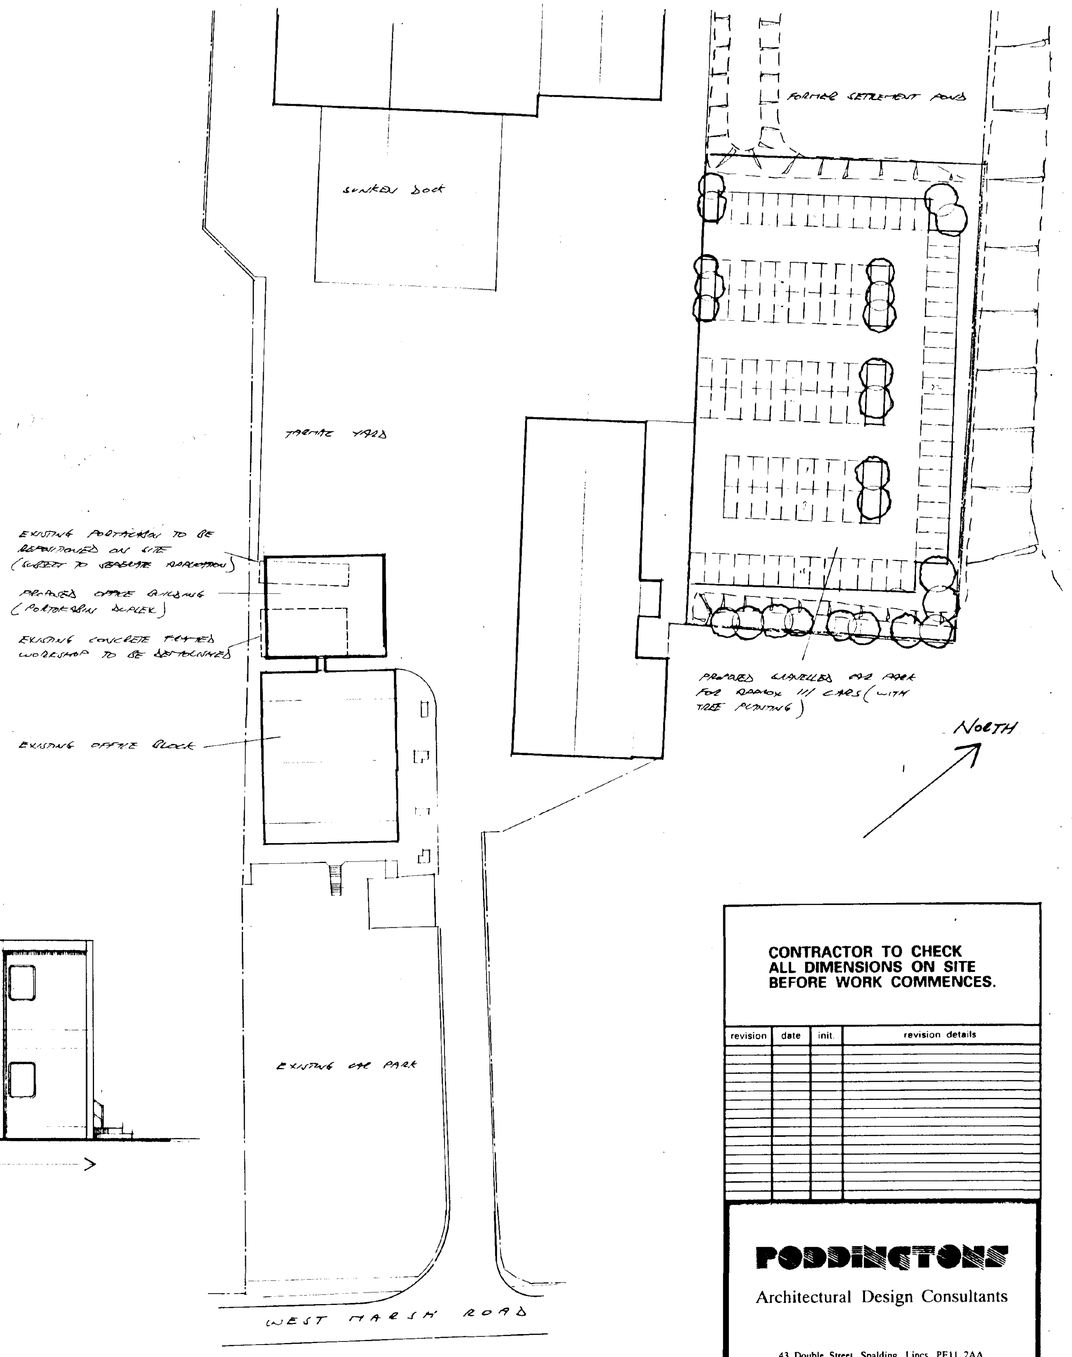

PART SITE PLAN scale 1-500

SOUTH HOLLAND DC
HOUSING & PLANNING
23 APR 1996
Plan 0364/96

Superseded
Ref Retain.

CONTRACTOR TO CHECK ALL DIMENSIONS ON SITE BEFORE WORK COMMENCES.


revision	date	init	revision details

PODDINGTONS
Architectural Design Consultants
43 Double Street, Spalding, Lincs. PE11 2AA
Tel: 0775 761856 & 768296 Fax: 0775 710218


project
PROPOSED OFFICE BUILDING
AT WEST MARSH ROAD SPALDING
FOR
FOWLER WELCH LTD

drawing
SITE PLAN & ELEVATIONS
AS PROPOSED

scale	drawing no
1-100	2685-12
date: APRIL 96	drawn / checked

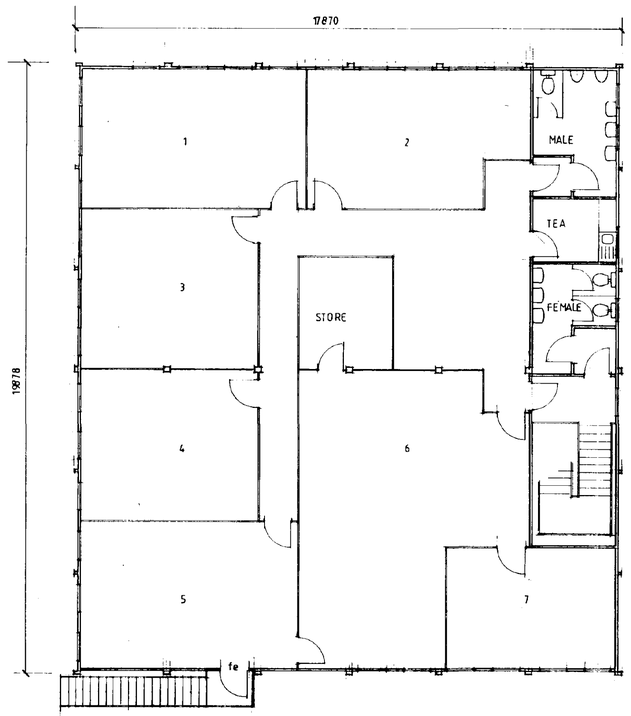

FIRST FLOOR PLAN

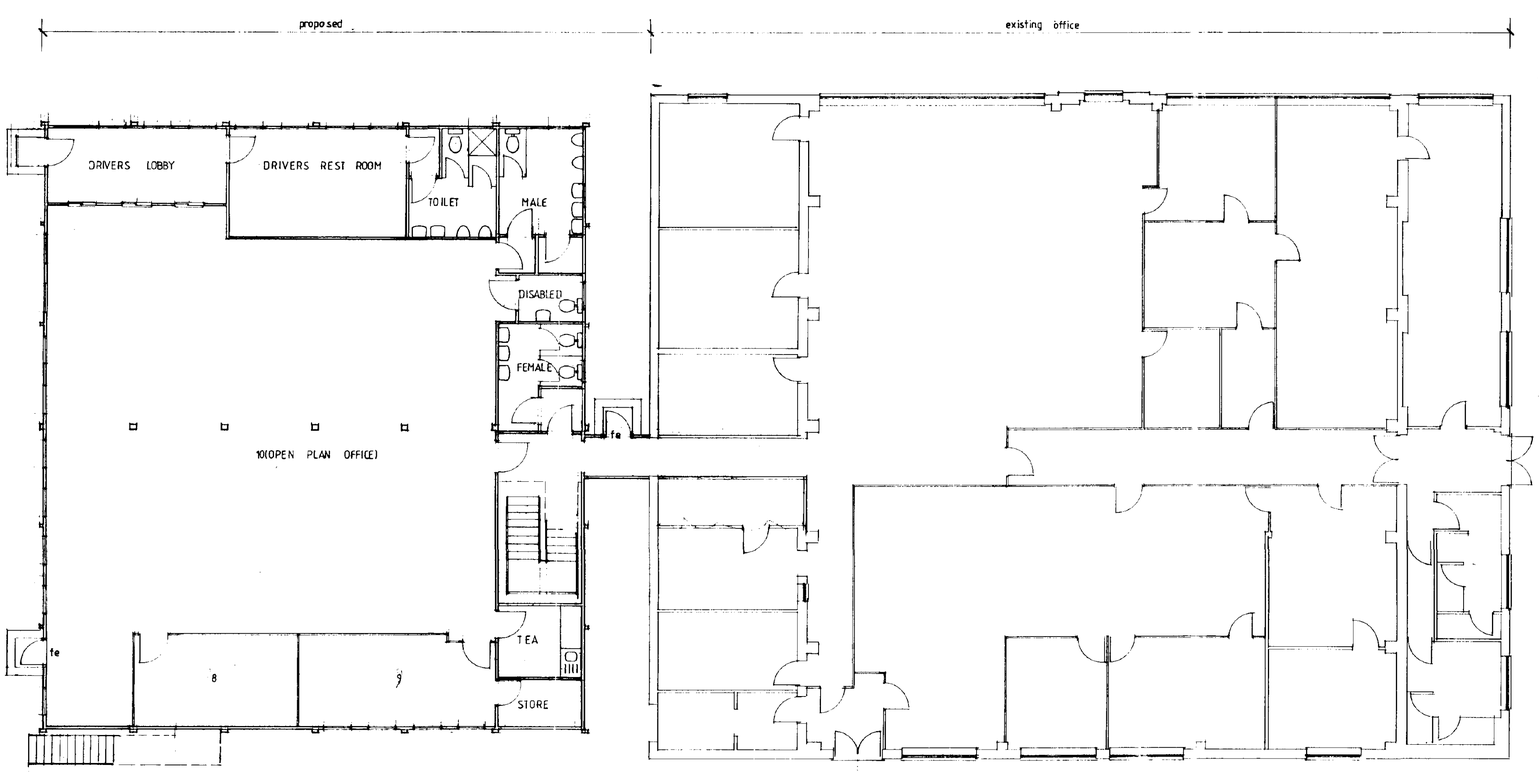

GROUND FLOOR PLAN

CONTRACTOR TO CHECK ALL DIMENSIONS ON SITE BEFORE WORK COMMENCES.

revision	date	init.	revision details

SOUTH HOLLAND DC
HOUSING & PLANNING
23 APR 1996
Ref. 0364/96

Determined plan

PODDINGTONS
Architectural Design Consultants
43 Double Street, Spalding, Lincs. PE11 2AA
Tel: 0775 761856 & 768296 Fax: 0775 710218

project
PROPOSED OFFICE BUILDING
AT WEST MARSH ROAD SPALDING
FOR
FOWLER WELCH LTD

drawing
FLOOR PLANS AS PROPOSED

scale	drawing no
1-100	2685 - 13
date: APRIL 96	drawn / checked