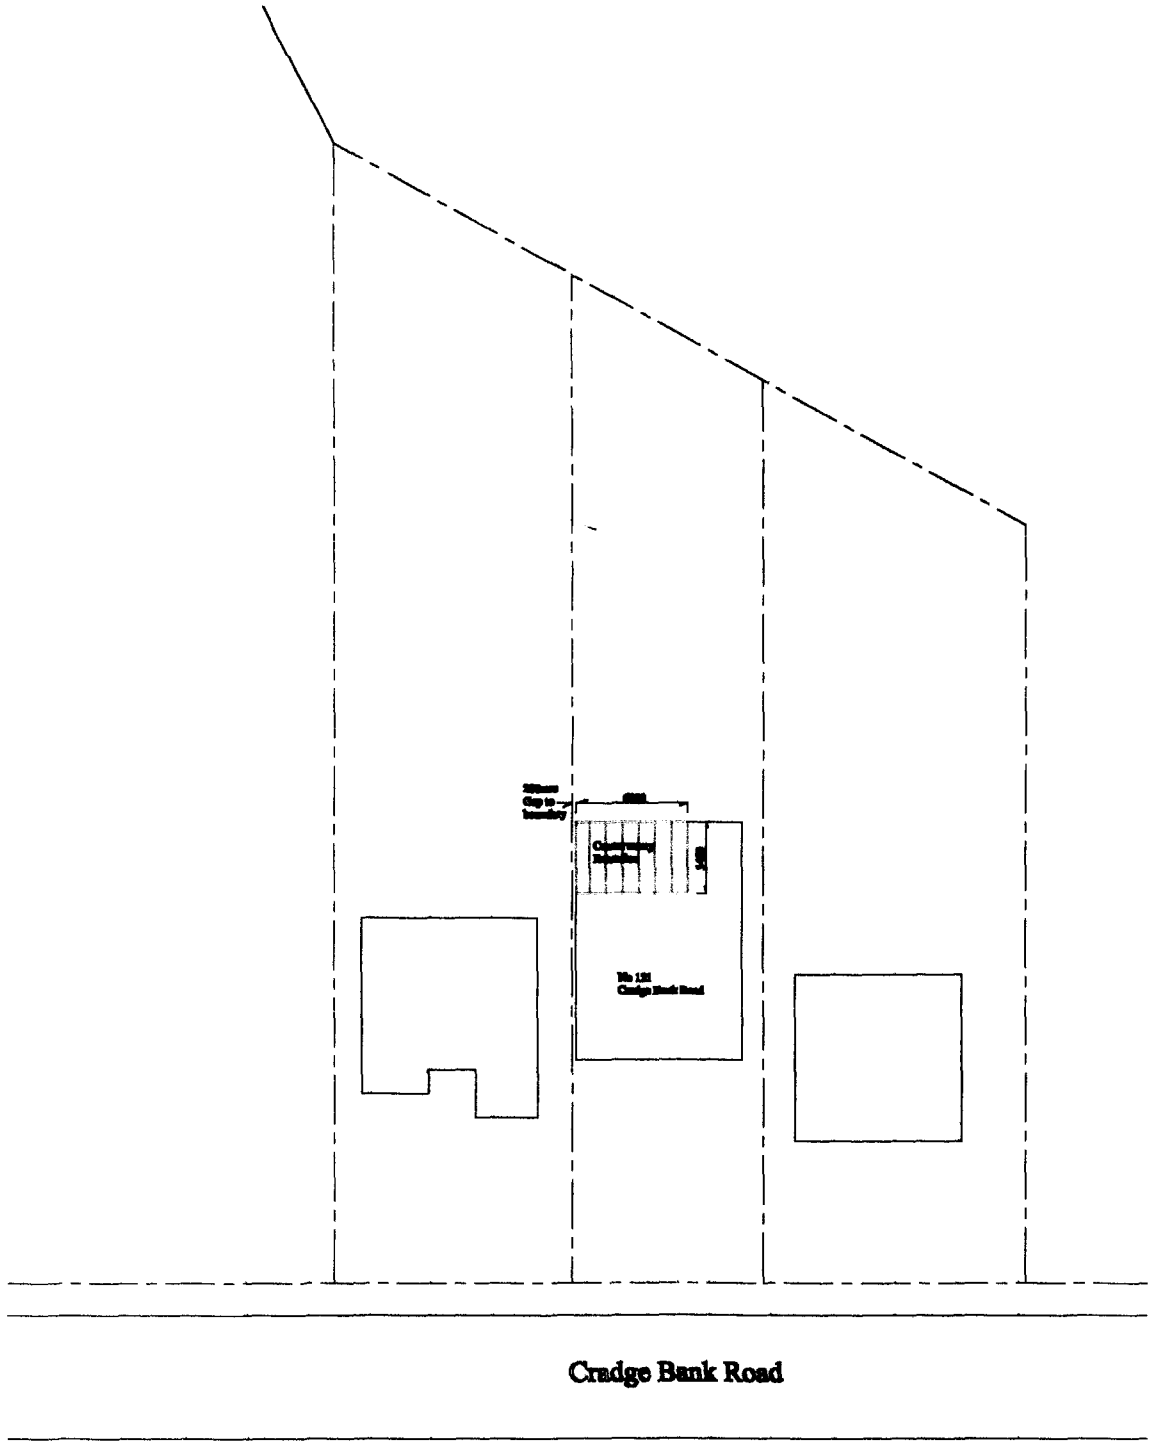


SHDC
Planning & Development
20 MAR 2003
Ref 0365/03

HMPS ©

Hilton Management & Production Services


Job Title:
Proposed Conservatory Rear Extension at 121 Cradge Bank Road, Spalding

Clients: Clearview Windows
on behalf of Mr and Mrs Hoyle


Title	Sitr Plan
Scale:	1:400
Date:	March 2003
Drawn By:	Jack Hilton
Drawing No:	CV/CB/001/2003
Revision:	

NOTE: DO NOT SCALE DRAWING


05-MAR-03 14:37 FROM-S & J MARKETING 01604757197 T-333 P.01/01 F-361

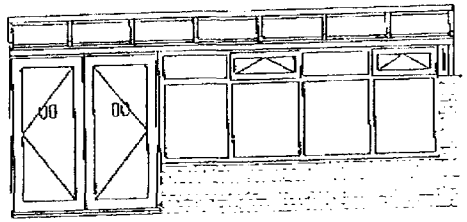


Front Elevation

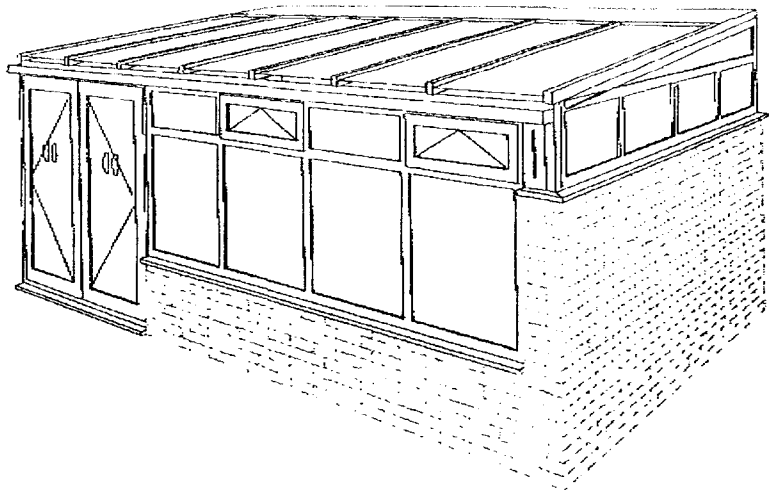

Right Hand Perspective

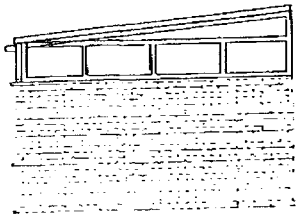

Right Hand Elevation

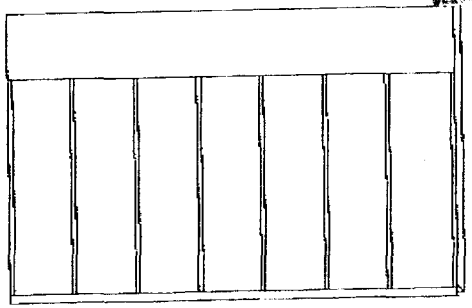

Roof Plan

SHDC
Planning &
20 MAR 2003
Ref 0365/03

PREPARED FOR: Clearview Windows
Deakin

PREPARED BY: S & J Marketing
Helen

SCALE 1:97

DATE 5 MAR 2003

DRAWING NO H7304