

0m 1m 2m 3m 4m 5m

O&L SCALE 1:50 @ A1


DO NOT SCALE THIS DRAWING. THE CONTRACTOR IS DEEMED TO HAVE CHECKED ALL DIMENSIONS ON SITE AND REPORT ANY DISCREPANCIES TO OGLESBY & LIMB LTD.
THE CONTENTS OF THIS DRAWING ARE COVERED BY COPYRIGHT AND REMAIN THE PROPERTY OF OGLESBY & LIMB LTD. WRITTEN APPROVAL MUST BE OBTAINED FROM OGLESBY & LIMB LTD PRIOR TO DUPLICATION OR REPRODUCTION OF THIS DRAWING OR ITS CONTENTS.
ANY DIMENSIONS NOT SHOWN ARE TO BE CHECKED AND AGREED WITH OGLESBY & LIMB LTD.

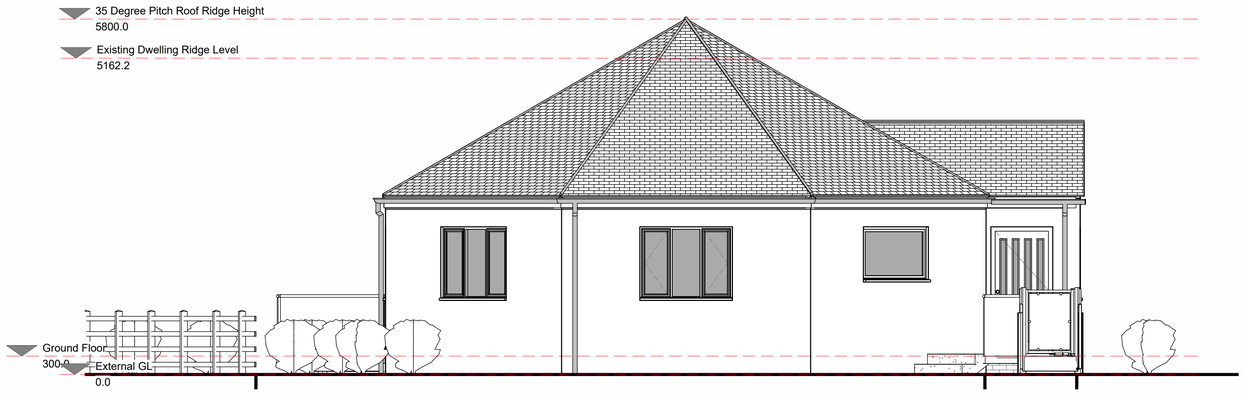


East Elevation
1 : 50

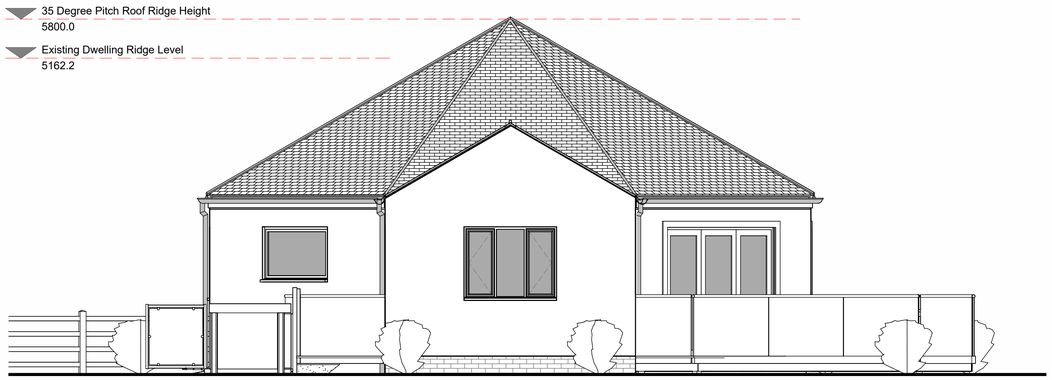

North Elevation
1 : 50

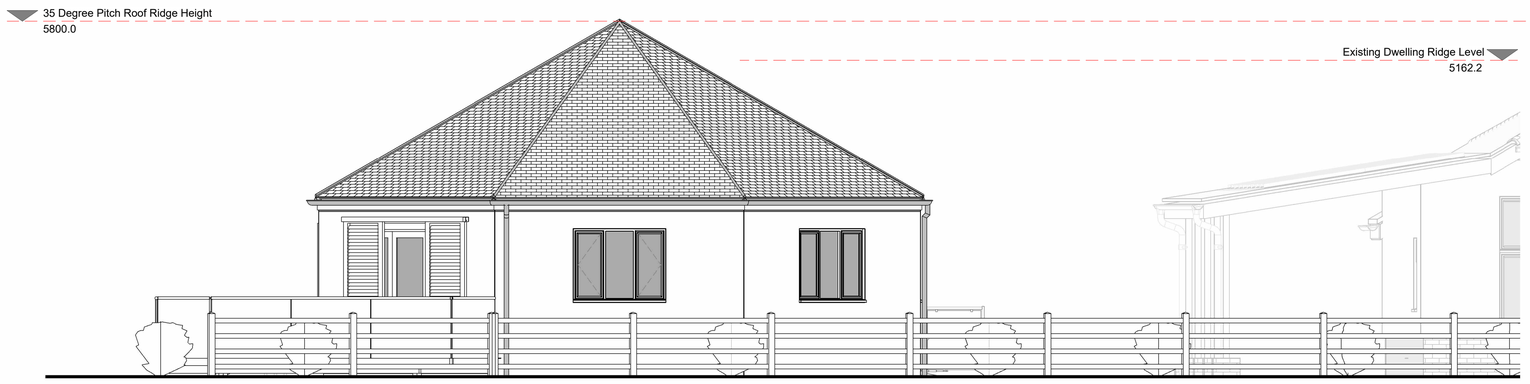

South Elevation
1 : 50

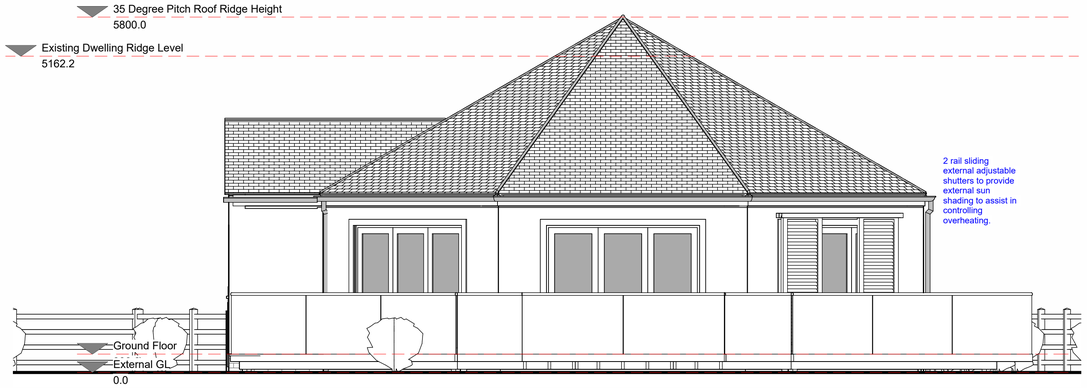

West Elevation
1 : 50

Ref.	Date	Description	Initial
PA3	15.04.2024	Drawing Status amended to Planning Application Issue	CLS
PA2	12.02.2024	FFL Adjusted -700mm and Kitchen reduced to be a small Kitchenette	CLS
PA1	17.11.2023	Status Amended To Pre-Application Issue without amendments.	CLS
P1	17.04.2024	Drawing Status amended to Planning Application Issue	CLS
A	03.11.2023	Roof pitch changed to 30 degrees to match host dwelling	CLS

Oglesby & Limb Ltd
Chartered Architect
Suite 1, Market Chambers
12 Market Place, Spalding, Lincs
PE11 1SL
Tel: 01775 761196
e-mail: design@o-l-ltd.co.uk

Client:
Mr & Mrs W Wood

Project:
Proposed Residential Annexe, Woodcroft, Fulney Lane South, Spalding, Lincolnshire, PE12 6FA

Drawing Title:
Elevations As Proposed

PLANNING APPLICATION ISSUE

Date:	Scale:
Aug'2023	as shown @ A1
Drawn by: CLS	Checked by: AJO

Drawing Number: **A1683 - 11**

Rev: **P1**