


SHDC
Planning & Development
19 MAR 2004
Ref 0375/04

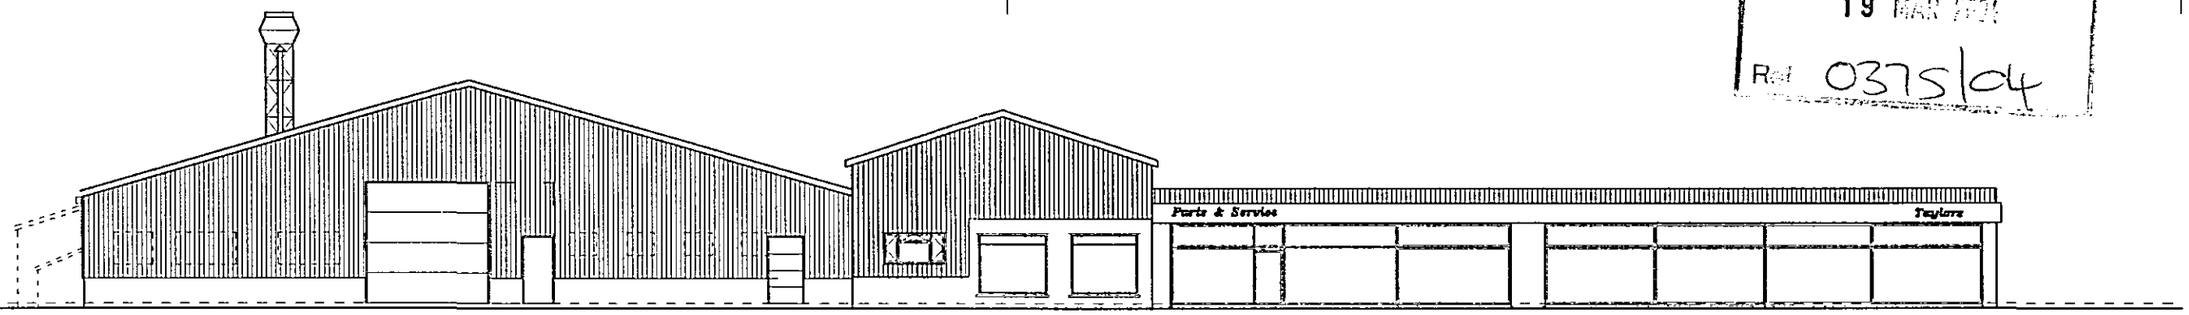


SOUTH ELEVATION

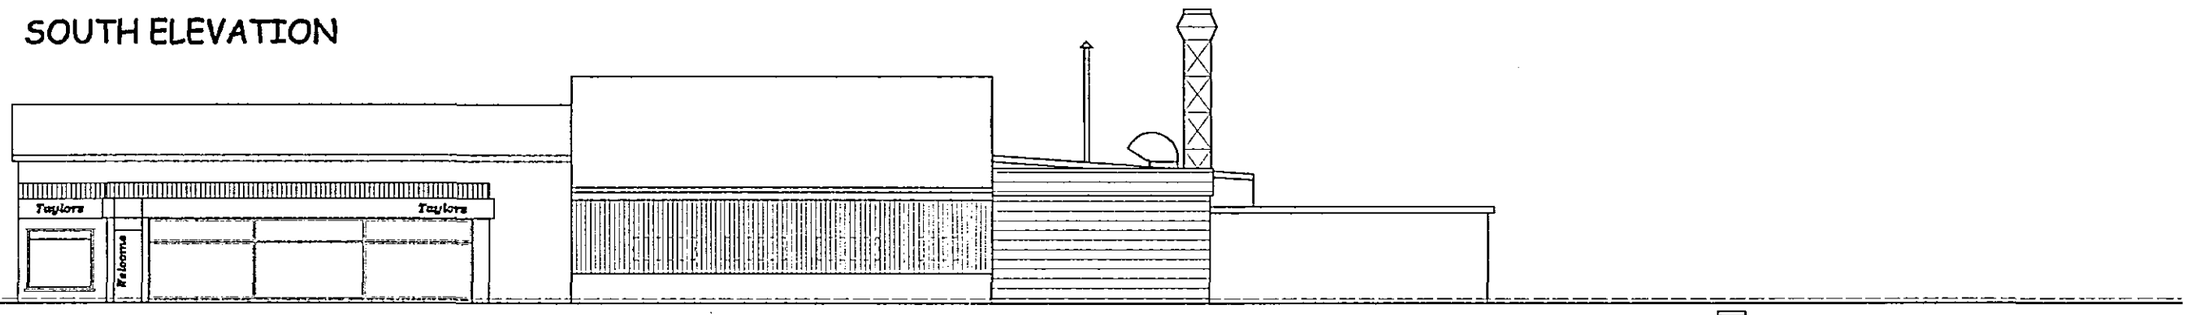

EAST ELEVATION

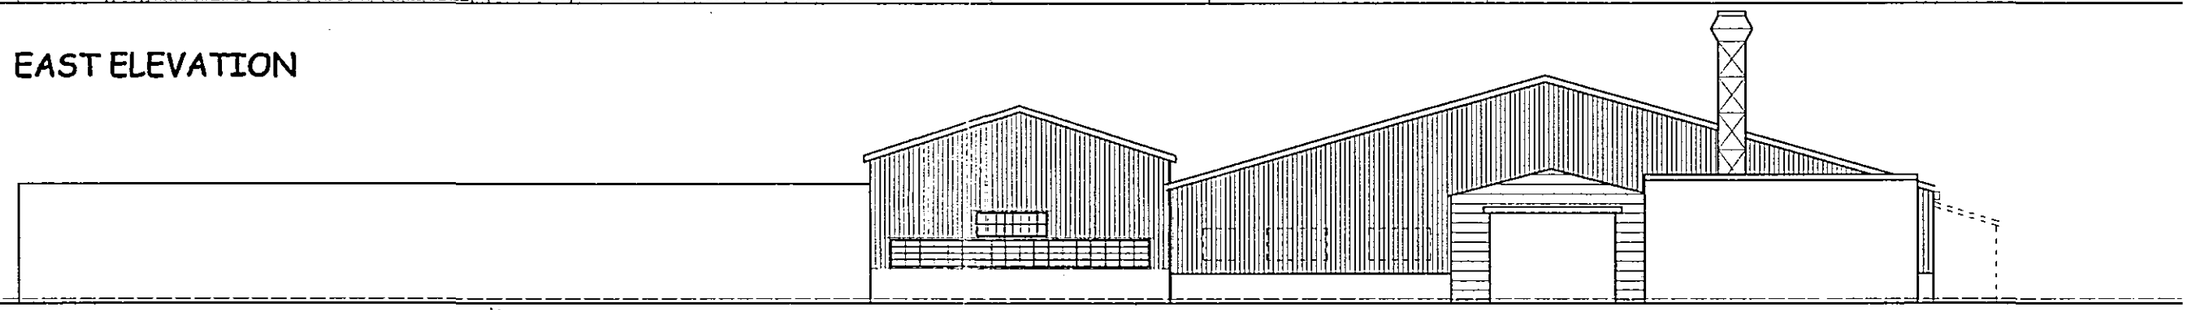

NORTH ELEVATION

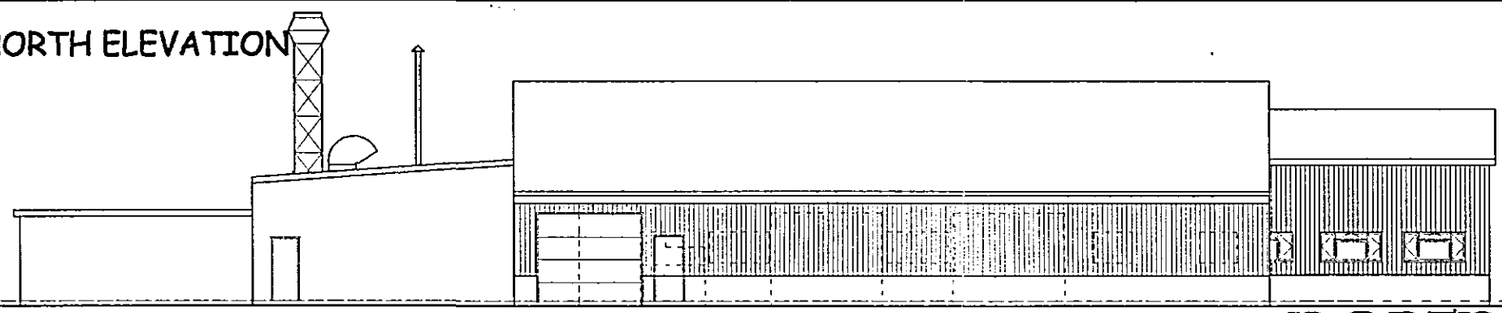

WEST ELEVATION

DETERMINED
PLAN

ROBERT
LOWE
CHARTERED
ARCHITECT
1-2 North End, Swineshead
Boston, Lincs., PE20 3LR
Phone 01205-821117
Fax 01205-821139
Info @ rlca.freeserve.co.uk

Project:
Alterations & Extensions
Taylors of Spalding
83 Pinchbeck Rd, Spalding

Date:
Jan'2004

Scale:
1: 200

Client:
Taylors of Spalding

Drawing Title:
PROPOSED
ELEVATIONS

Project No:
0389

Drawn:
ARH

Drawing No:
09 A

Rev:

Contractors are to check all dimensions on site and to report any discrepancy to the Architect.
Do not scale from the drawing.
© 2004