
Consult * Post

delivery

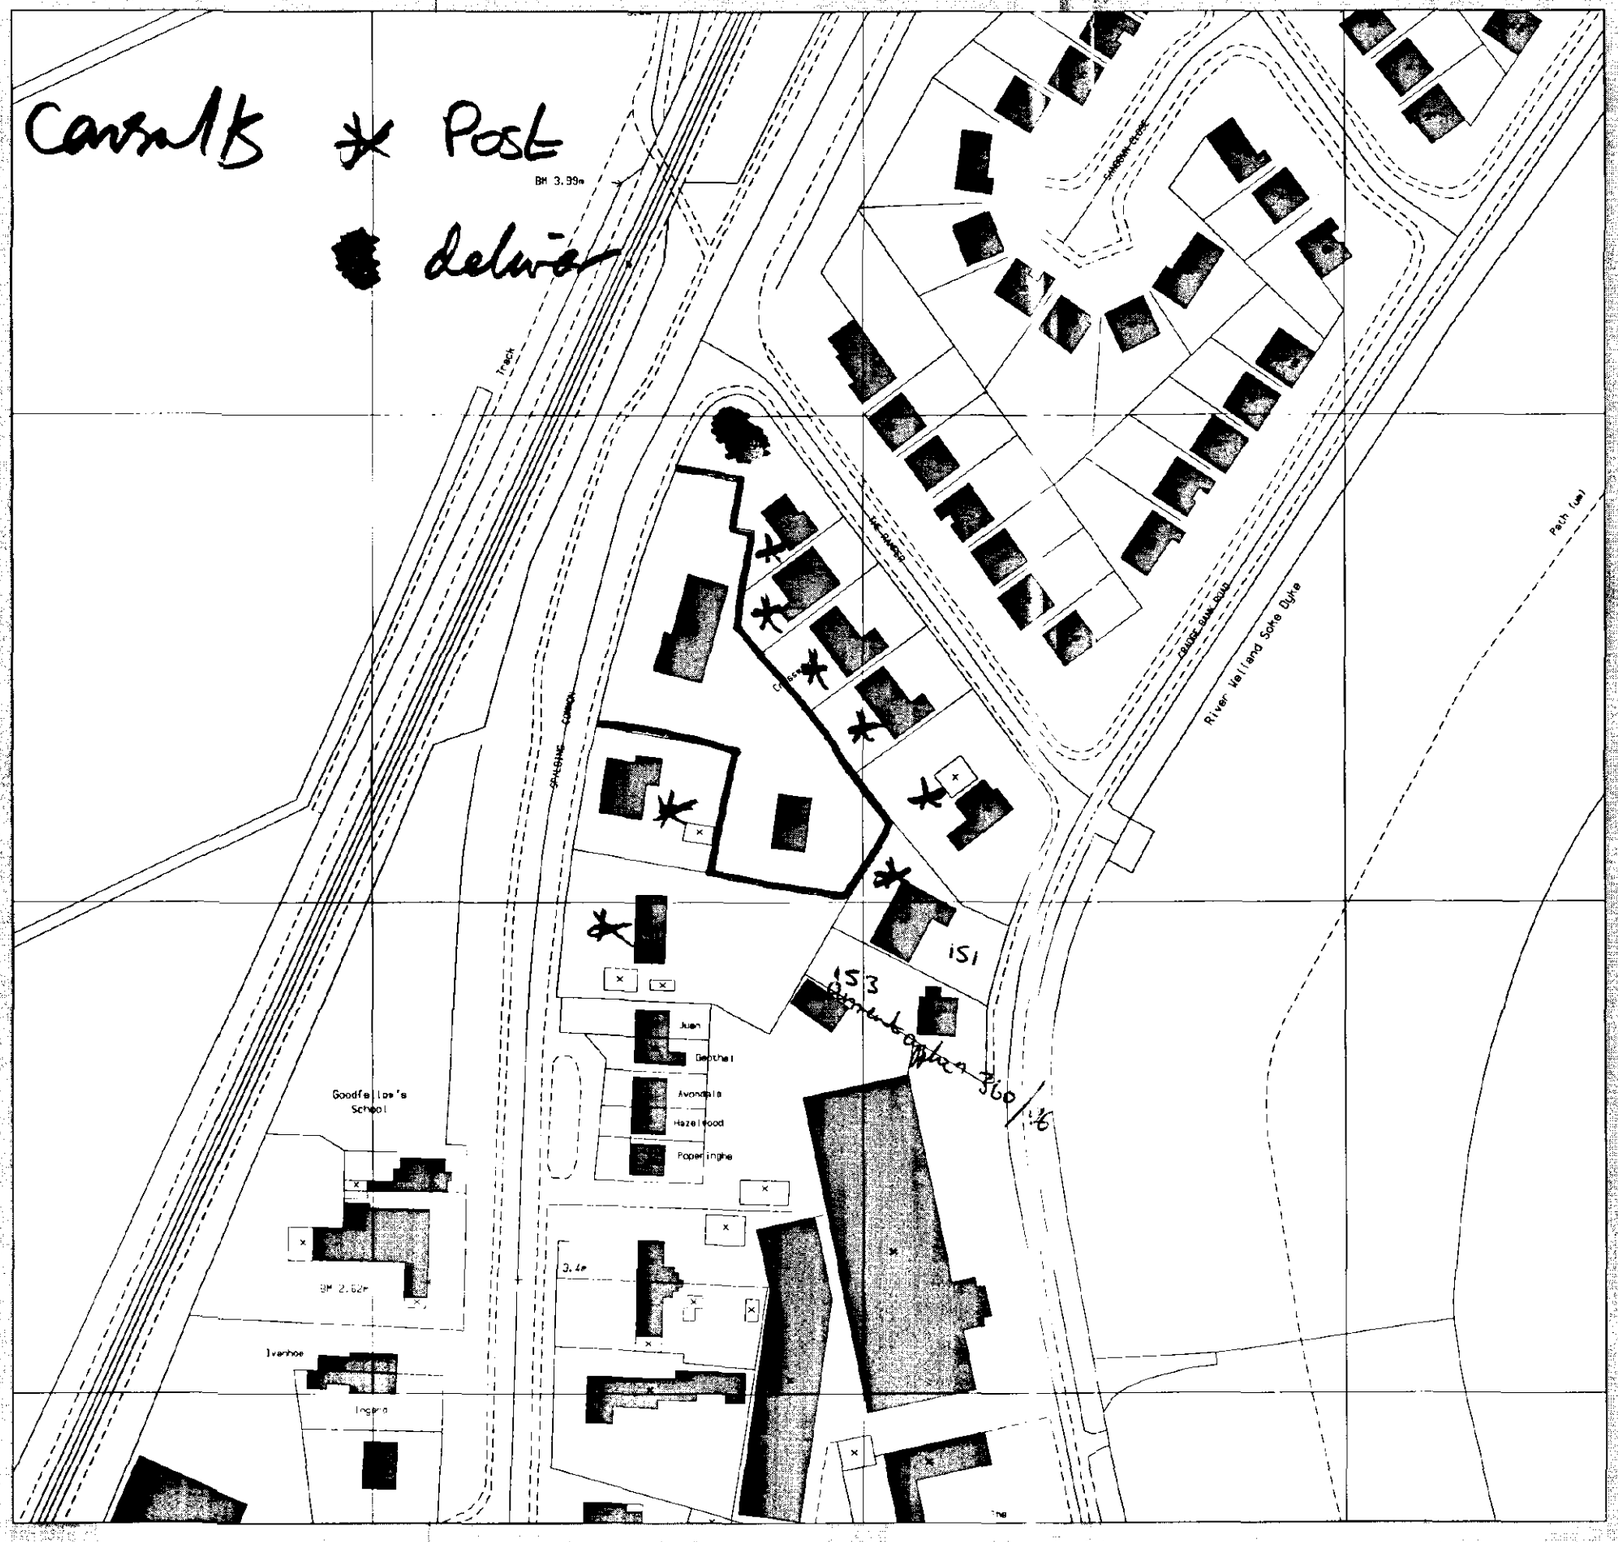

© -McLINTOCK-

The material contained in this plot has been reproduced from Ordnance Survey digital map data with the permission of the Controller of Her Majesty's Stationery Office,

©Crown copyright.

OS License no : LA079413


SOUTH HOLLAND DISTRICT COUNCIL

HOUSING AND PLANNING SERVICES DEPARTMENT

Council Offices,
Priory Road,
Spalding,
Lincolnshire,
PE11 2XE

Telephone: (01775) 761161
Fax: (01775) 710772

DIAGRAMATIC.

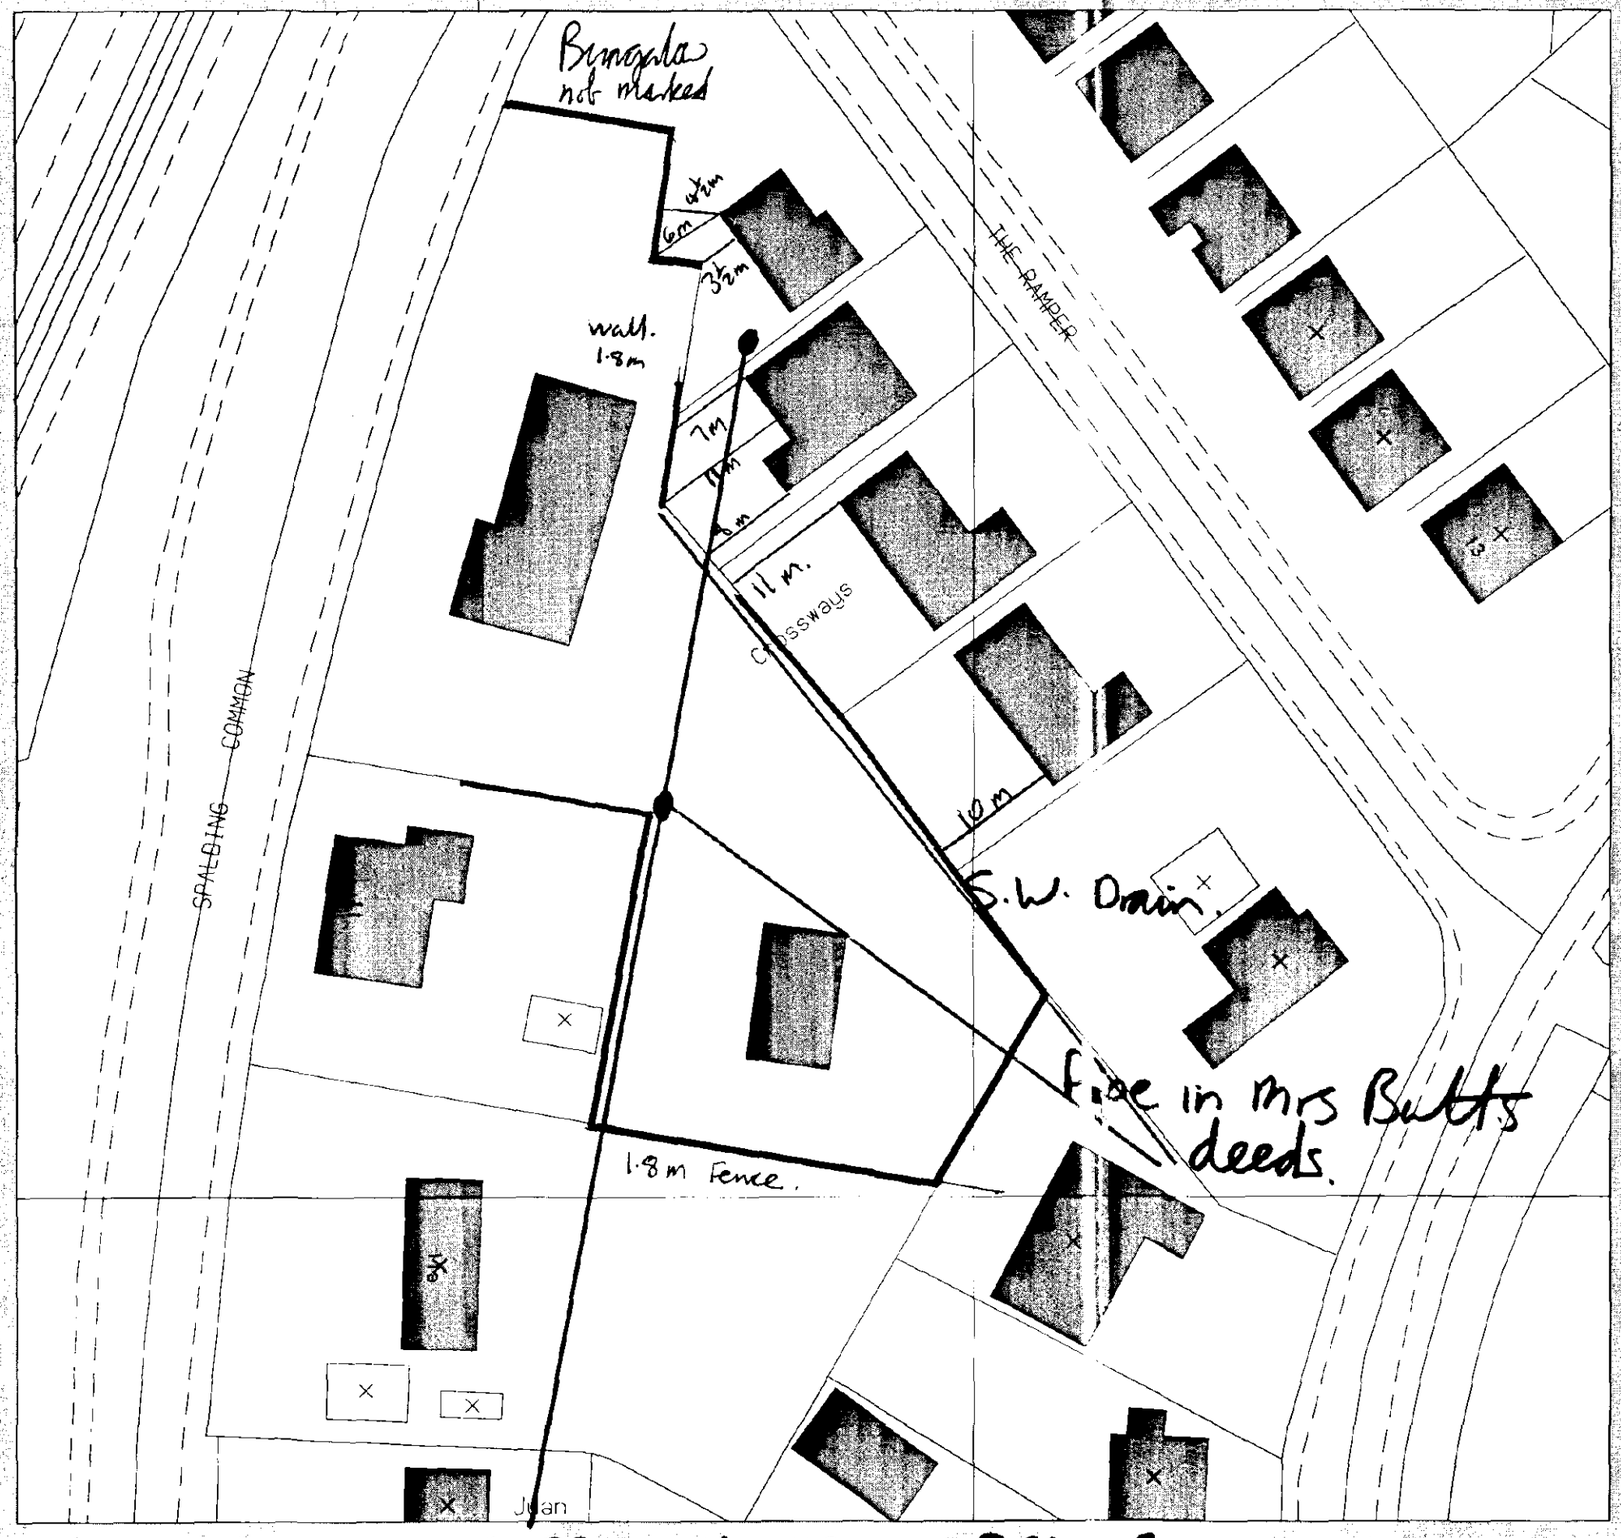

© -McLINTOCK-

The material contained in this plot has been reproduced from Ordnance Survey digital map data with the permission of the Controller of Her Majesty's Stationery Office.

©Crown copyright.

OS License no : LA079413

1:500

SOUTH HOLLAND DISTRICT COUNCIL

HOUSING AND PLANNING SERVICES DEPARTMENT

Council Offices,
Priory Road,
Spalding,
Lincolnshire,
PE11 2XE

Telephone: (01775) 761161
Fax: (01775) 710772

- FENCE
- WALL

PROPOSED 1·8 H FENCE

DOUBLE GARAGE & FUEL STORE FOR WOOD-BURNING STOVE.

PROPOSED 1·8 H FENCE

Existing 1.8m fence

PROPOSED NEW 1·8 HIGH WALL

Ex. FOUL SEWER

Continued

Not in

concrete foundations in

Continued

PROPOSED NEW 1·8H WALL

Existing Hedge

Existing Hedge GARDEN WALL

In Place

TO SPALDING.

A.16.

BUNGALOW

SEE DWG NO PM001

PROPOSED NEW ACCESS


FROM MKT. DEEP

BLOCK PLAN


HOUSE PLANNING

25 APR 1996


Ref: 0375/96

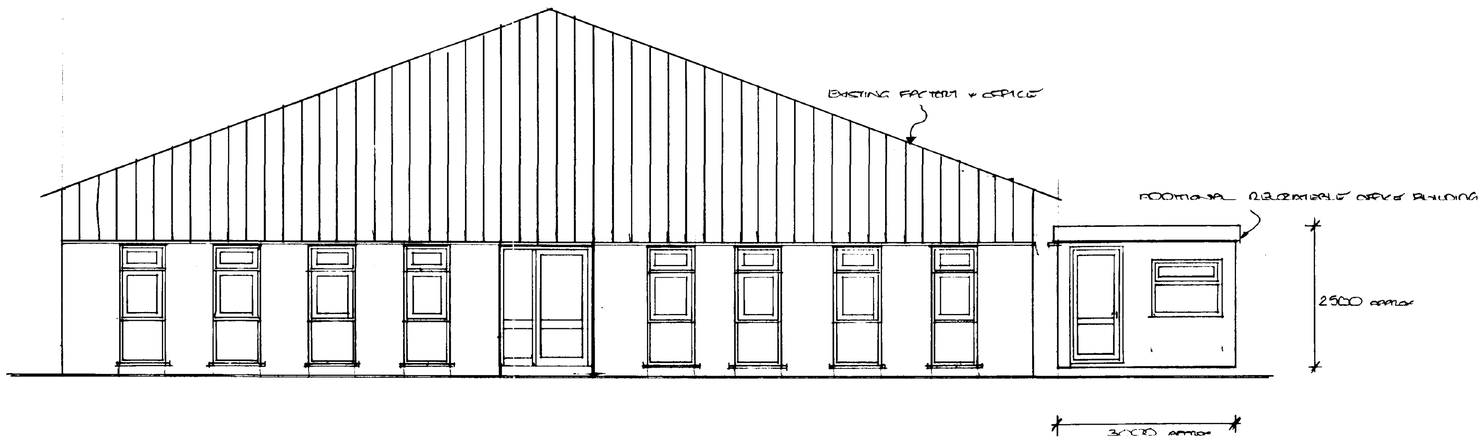

PROPOSED FRONT ELEVATION

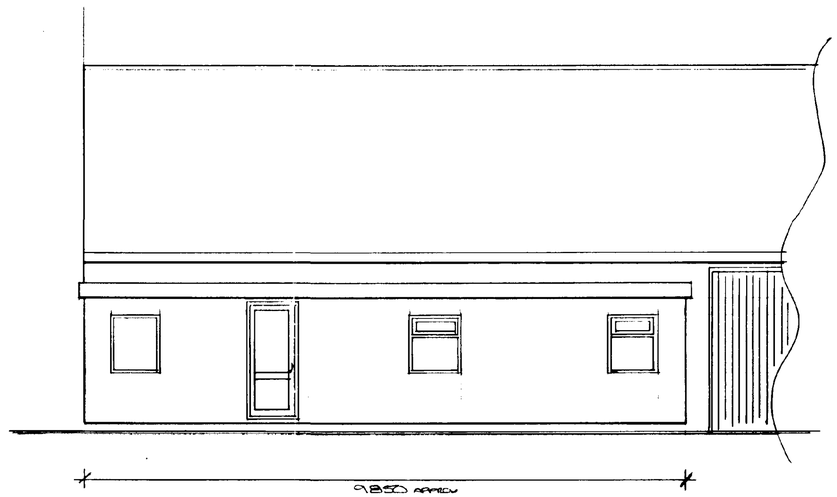


PROPOSED SIDE ELEVATION

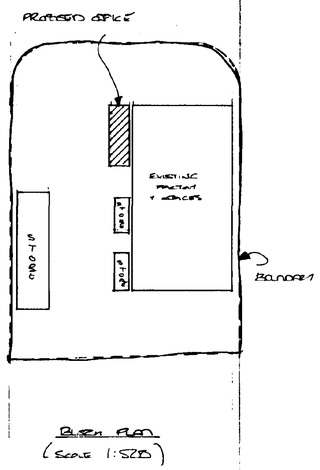


BLOCK PLAN
(SCALE 1:500)

SOUTH HOLLAND DC PLANNING
29 APR 1996
Date 0371/96


WORMSBLADE (U.K.) LTD. BENNET ROAD IND. EST. FINCHDECK. SPALDING. LINCS

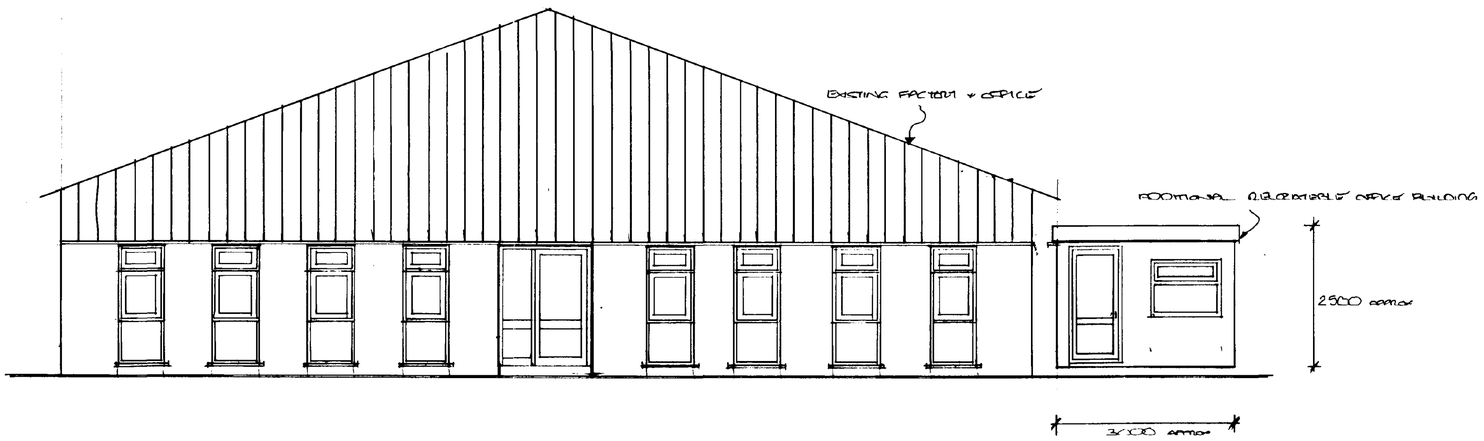

PROPOSED FRONT ELEVATION

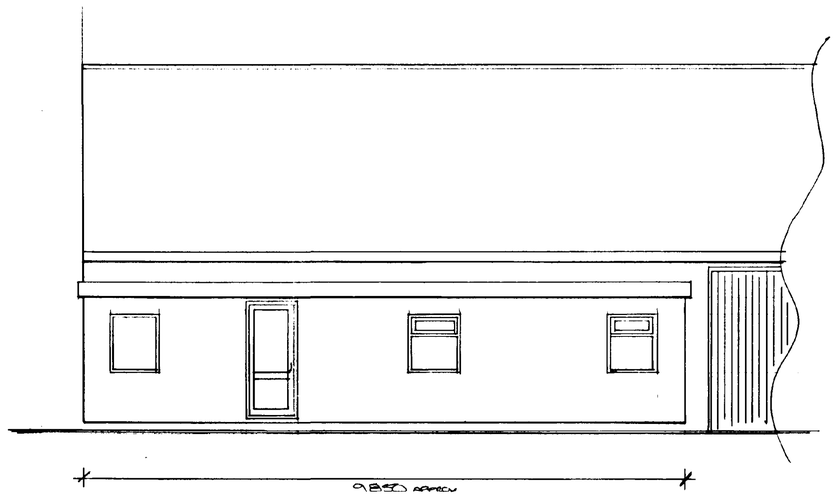

PROPOSED SIDE ELEVATION

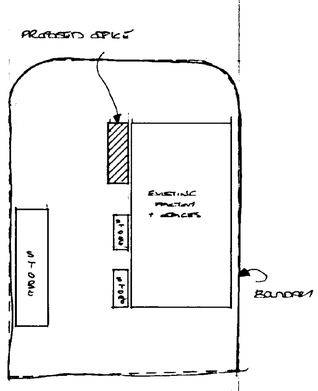

BLOCK PLAN
(SCALE 1:500)

SOUTH HOLLAND DISTRICT COUNCIL
HOUSE & PLANNING
29 APR 1996
Ref: 0377/96

DETERMINED
EXPIRY

WORMSBRIDGE (U.K.) LTD. BENNET ROAD IND. EST. FINCHBECK. SPALDING. LINCS