

All dimensions to be checked on site by the appointed contractors prior to any work commencing on site, or undertaking the production of shopfitting drawings.

This drawing is subject to copyright. ©

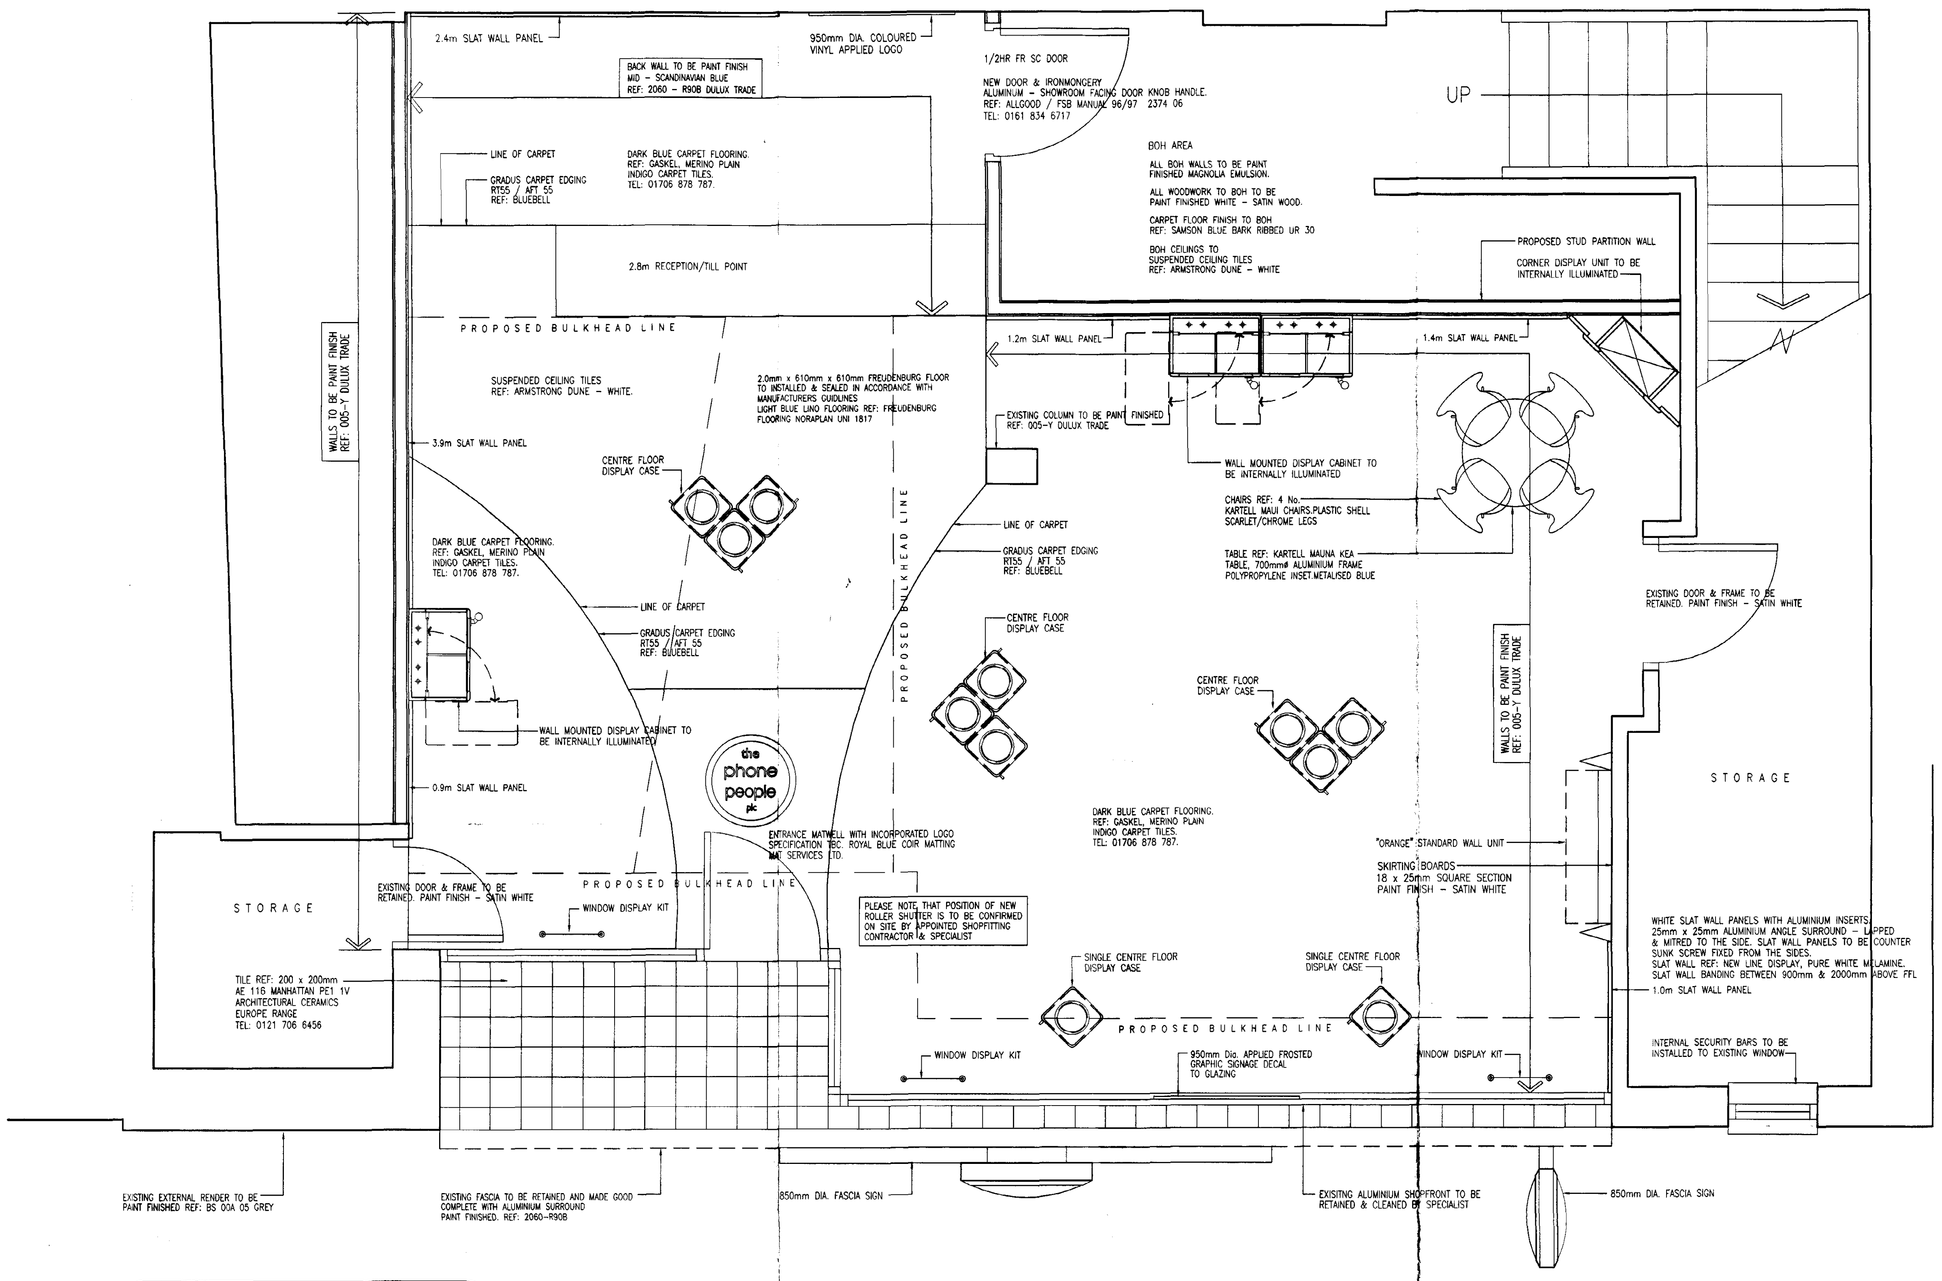

GROUND FLOOR PLAN

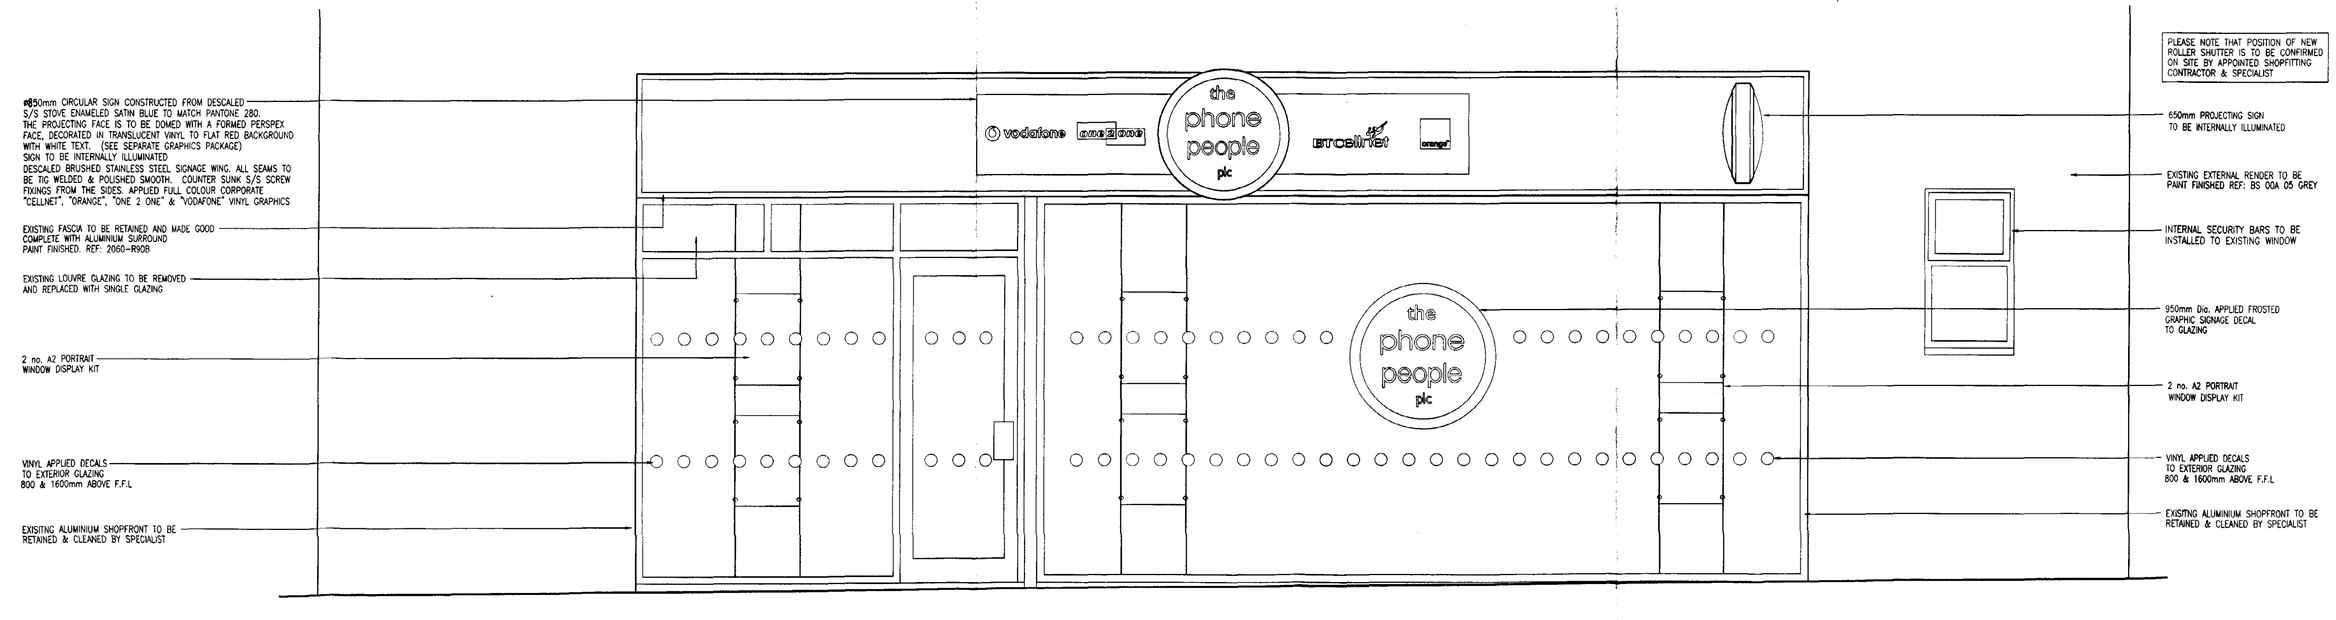

FRONT ELEVATION

SOUTH RIBBLE BOROUGH COUNCIL
HOUSING & PLANNING
31 MAR 2000
Ref: 0377/00

DETERMINED PLAN

NRN Design Ltd
3rd Floor
Elisabeth House
St. Peter's Square
Manchester
M2 3DF
Tel: 0161 228 3476
Fax: 0161 228 3478
E-mail: design@nrn.eng.net

nrn DESIGN
interior design consultancy

DRAWING APPROVED

SIGNED BY: ..... DATE: .....

date	revision
- -	-

client: THE PHONE PEOPLE PLC

project: Concept Design

drawing title: General Arrangement & Front Elevation

location: 22 Station Road, Spalding, Lincs

drawn by	scale	date
BJP	1:20	22-2-00

design reference	drawing no.
TPP/128	001

revision: -