M.D. FOULKES Building Design & Construction Services Church Street Donington Spalding


Job ref. P.C. Drg. N° 1.
scale 1:50.

Proposed re-developement of 10 Bridge Street Spalding (a listed building) from amusement arcade to estate agents.
for Pygott & Crone


—— Revised shop fronts and facia sign plus re-instatement of traditional windows together ——
with internal alterations to provide offices on 1st and 2nd. floors.



Proposed front elevation.

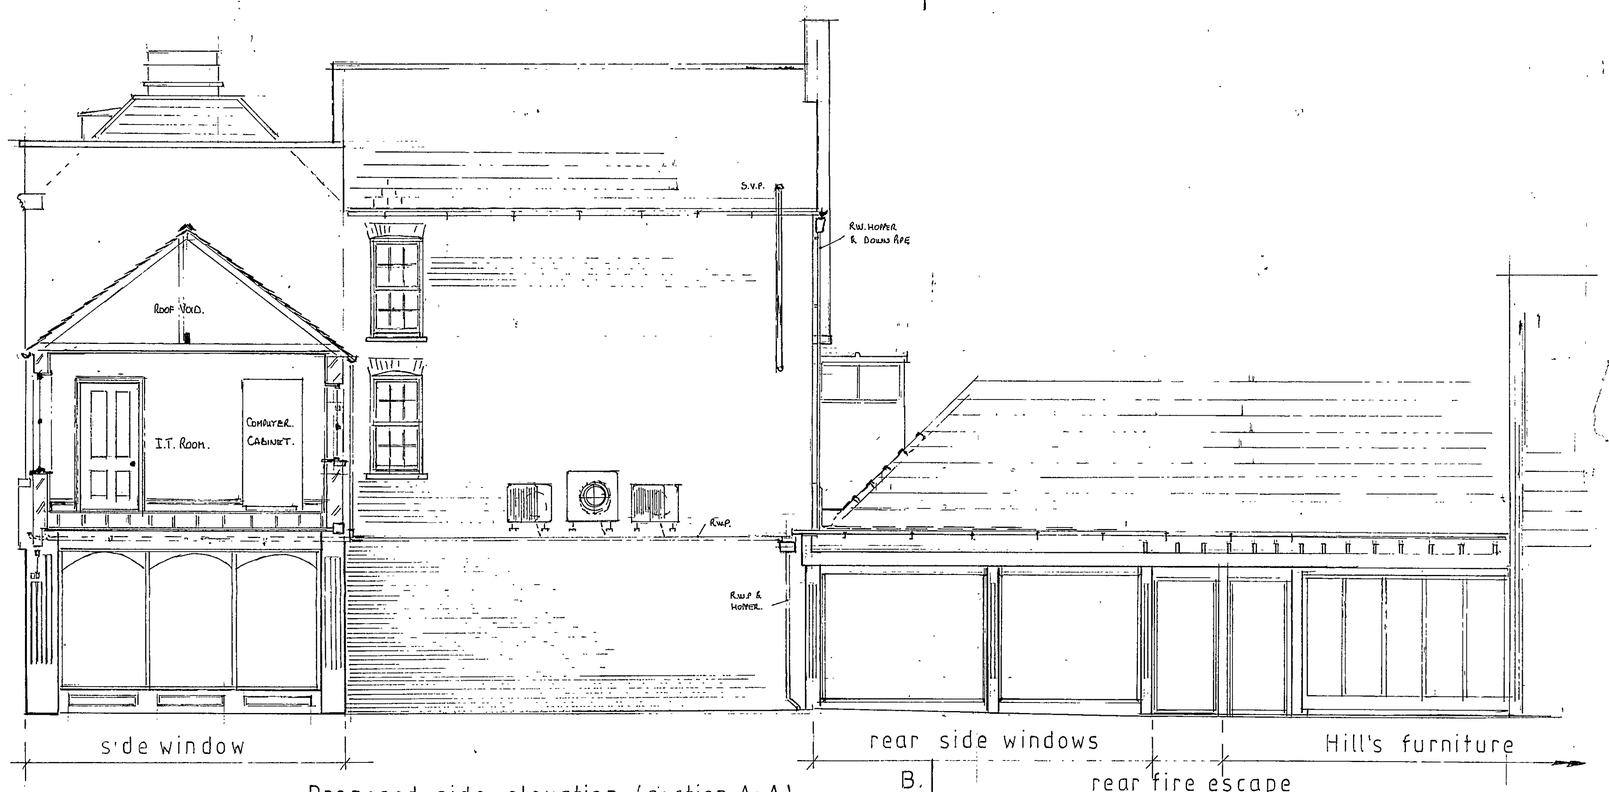

Proposed side elevation (section A-A)

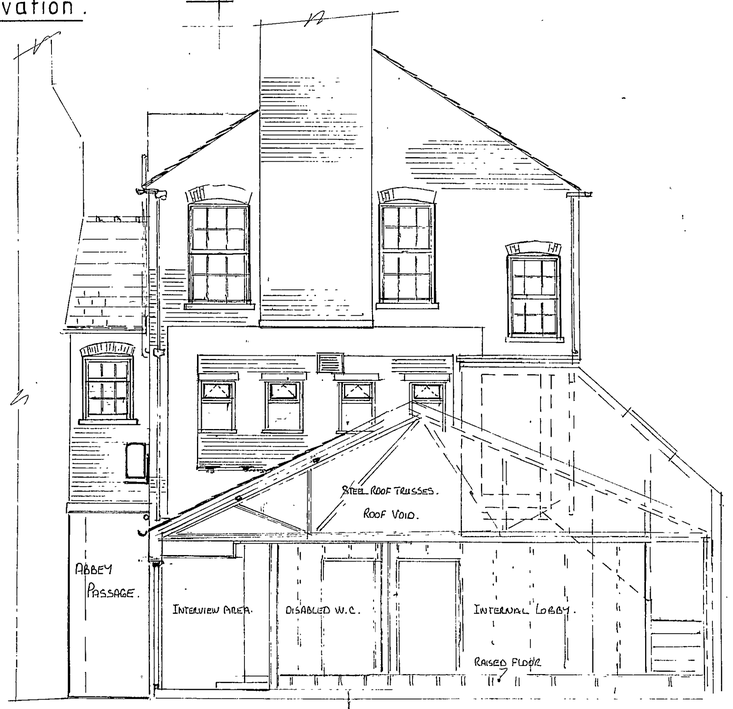

Proposed rear elevation (B-B)

Elevations are drawn to show an overview, for details of individual elements see specific drawings.

For floor plans and general arrangement see drg. P.C. 2.

Painting Schedule

external brickwork, mouldings, string course, cappings and moulded pediment	Cornforth White
timber windows, shop fronts, stall raisers and columns, fascias in passage	Great White
fascia panel and mouldings to Bridge Street.	Rectory Red

P.C.1.