

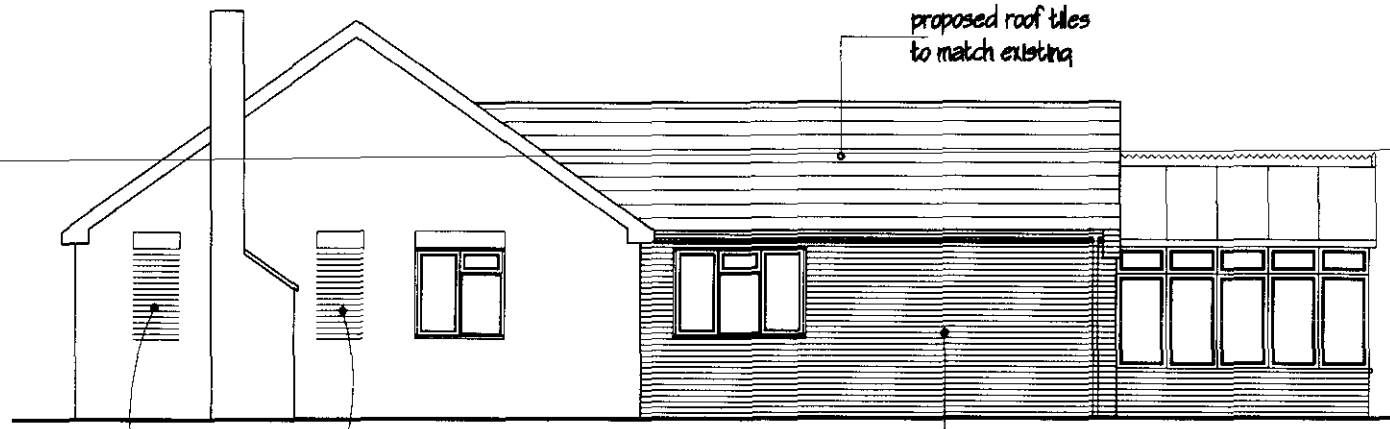


SIDE ELEVATION

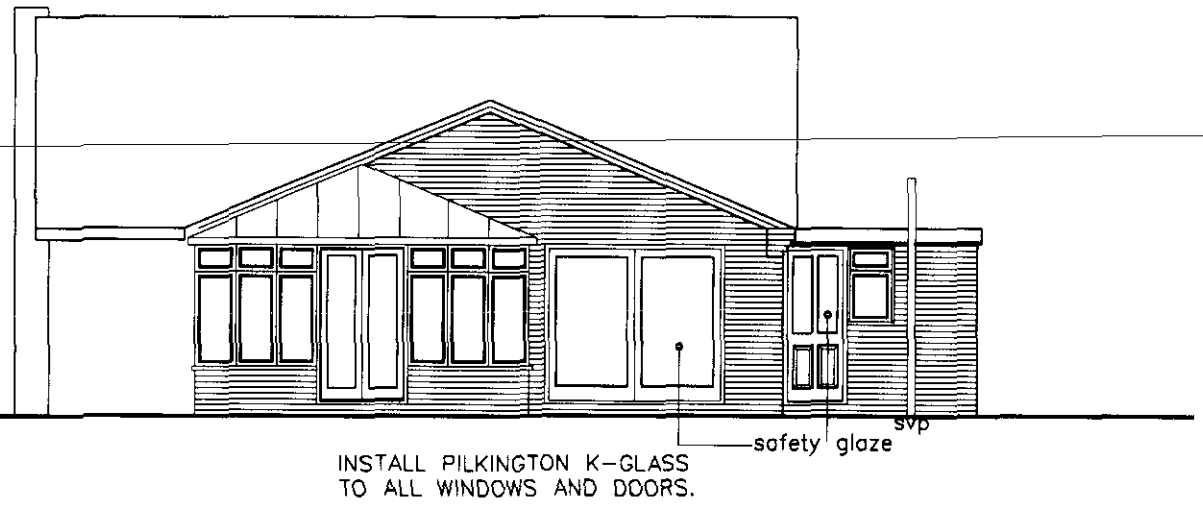

REAR ELEVATION

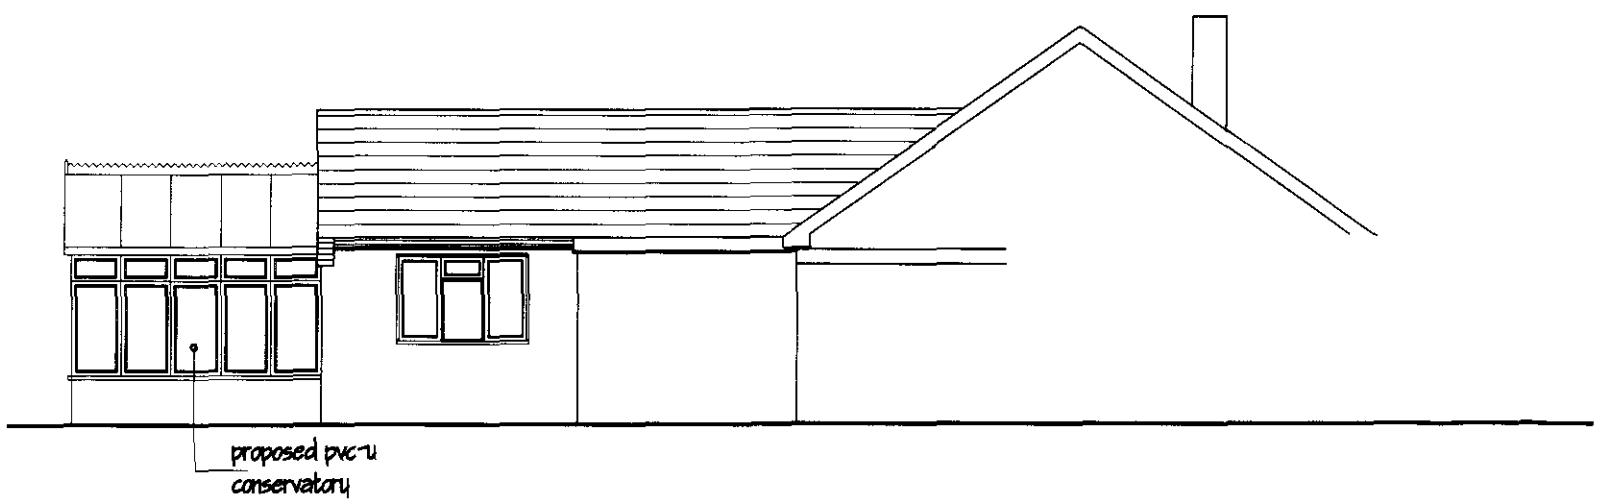


SIDE ELEVATION

S. DC
Planning
3 JUL
Ref

ROBINSON
36 CATHEDRAL DRIVE, SPALDING.
REVISED ELEVATIONS 1:100 / 31.7.02 / MD.

E:
POSED BOILER EFFICIENCY TO BE IN ACCORDANCE
TABLE 2, SEDBUK RATING.

NOTE:
WHERE PIPES PASS THROUGH WALL
PROVIDE COMPRESSIBLE MATERIAL
SURROUND (SEALANT).
approved doc. H diagram 7)

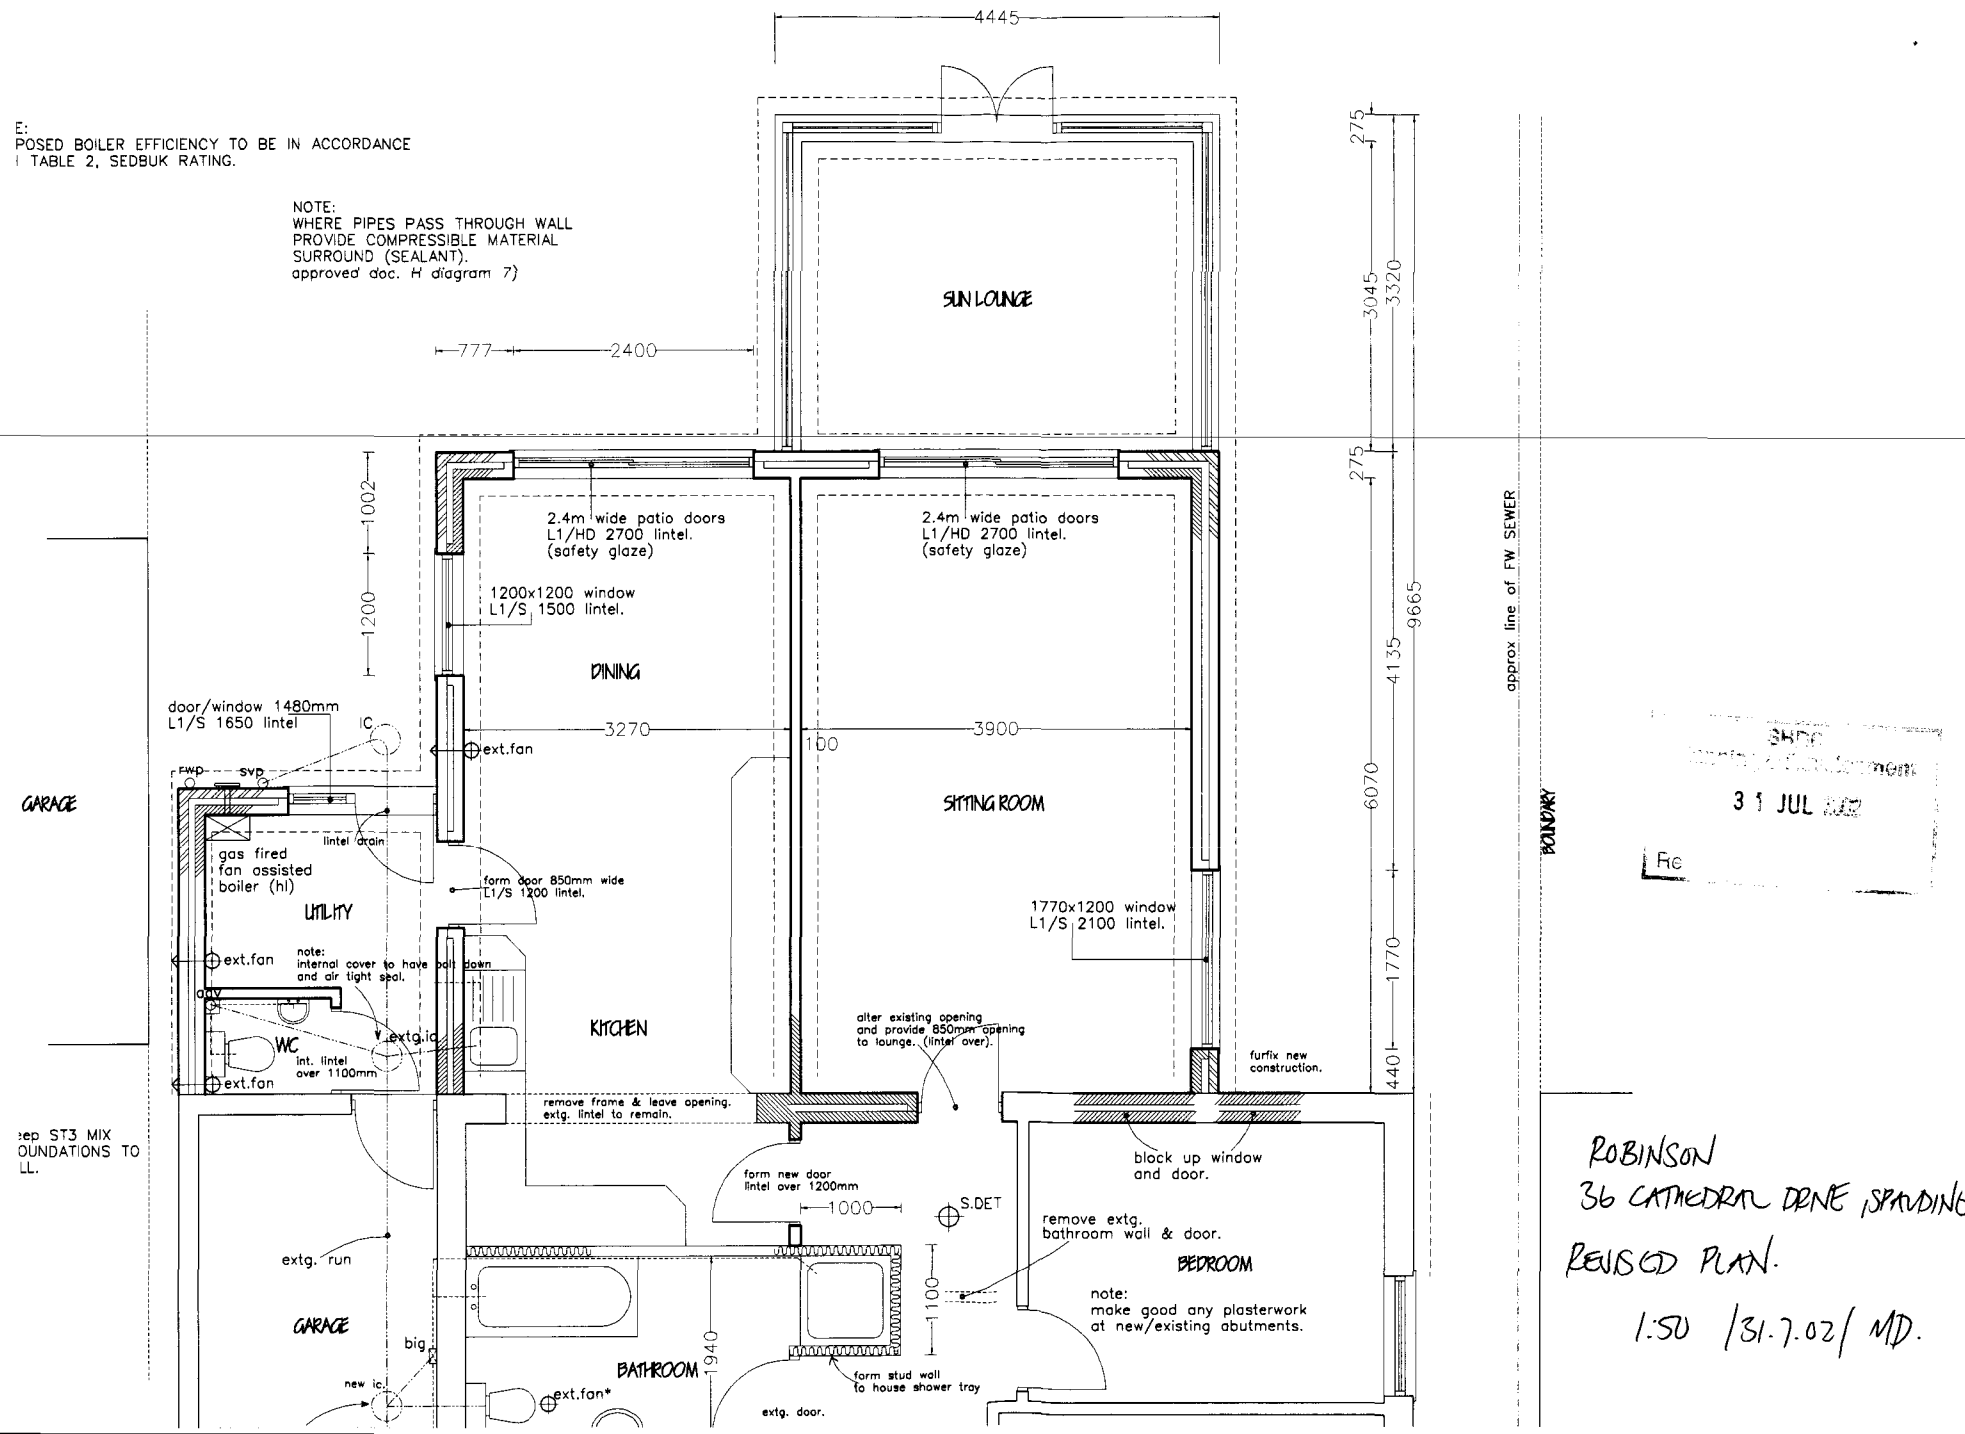

ep ST3 MIX
OUNDATIONS TO
LL.

SHDC
Development
31 JUL
Re

ROBINSON
36 CATHEDRAL DRIVE, SPALDING
REVISED PLAN.
1:50 /31.7.02/ MD.

DO NOT SCALE FROM THIS DRAWING

This drawing is copyright and may not be altered, traced, copied, photographed or used for any other purpose other than that for which it is issued without consent of Mark Dennis – Architectural Services. The General Contractor is to check all dimensions on site and report any discrepancies to the Architect




SIDE ELEVATION

REAR ELEVATION

SIDE ELEVATION



FLOOR LAYOUT - AS PROPOSED

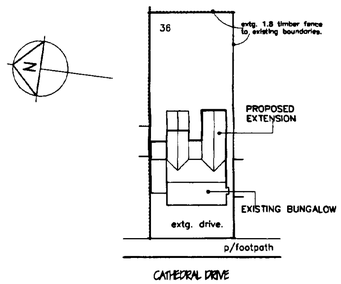

BLOCK PLAN
1:500

MARK DENNIS
architectural services

90 STATION ROAD – SURFLEET – SPALDING
LINCOLNSHIRE – PE11 4DB
TEL: 01775 680183 FAX: 01775 680183

PROJECT TITLE

PROPOSED EXTENSIONS AND ALTERATIONS TO EXISTING BUNGALOW AT:
36 CATHEDRAL DRIVE, SPALDING, LINCOLNSHIRE.

FOR: MR & MRS ROBINSON

FLOOR PLAN & ELEVATIONS AS PROPOSED.

DETERMINED PLAN
SHDC
Planning & Development
28 MAR 2002
Ref 0379/02

REV.	DESCRIPTION	DATE	BY

SCALE 1:100, 1:50 | DRAWN MD

DATE MAR 02 | DRAWING No. 02.004/01