


SIDE ELEVATION.

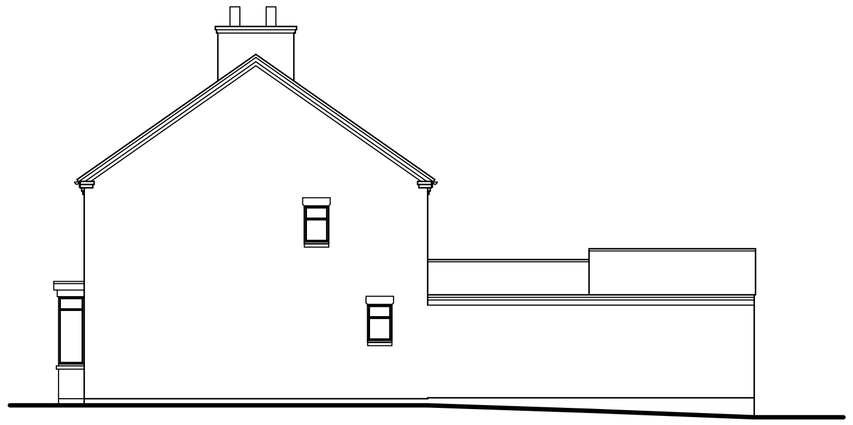

REAR ELEVATION.




SIDE ELEVATION.




Ordnance Survey (c) Crown Copyright 2021. All rights reserved. Licence number 100022432

LOCATION PLAN.
1/1250.

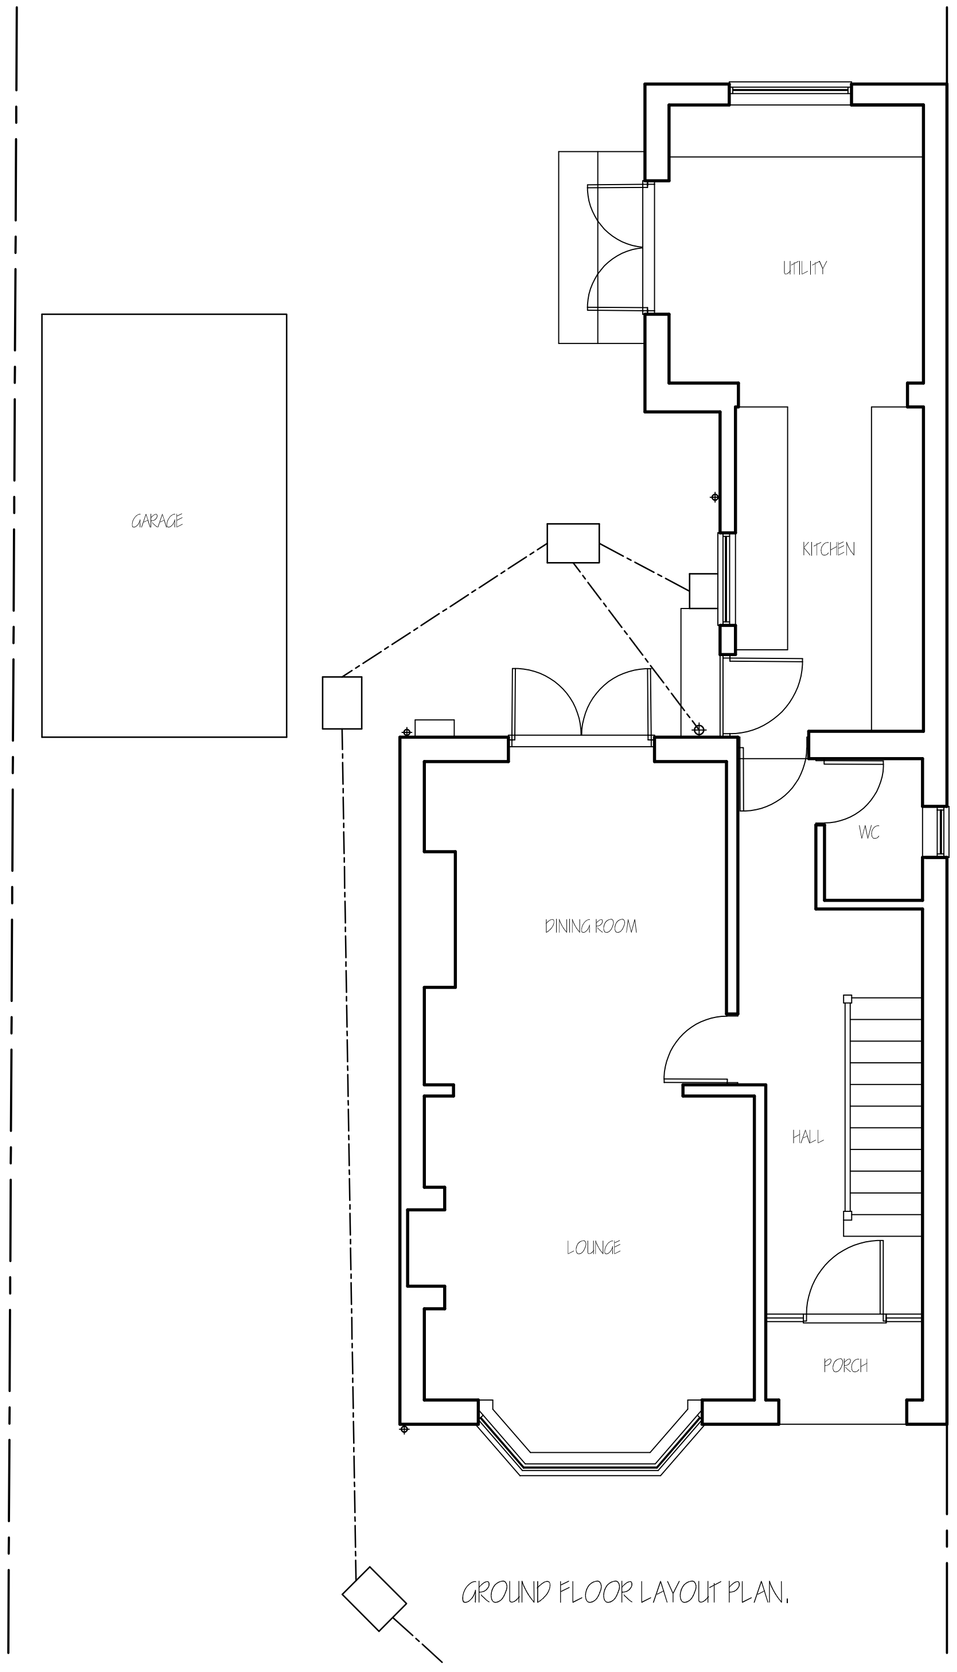


GROUND FLOOR LAYOUT PLAN.

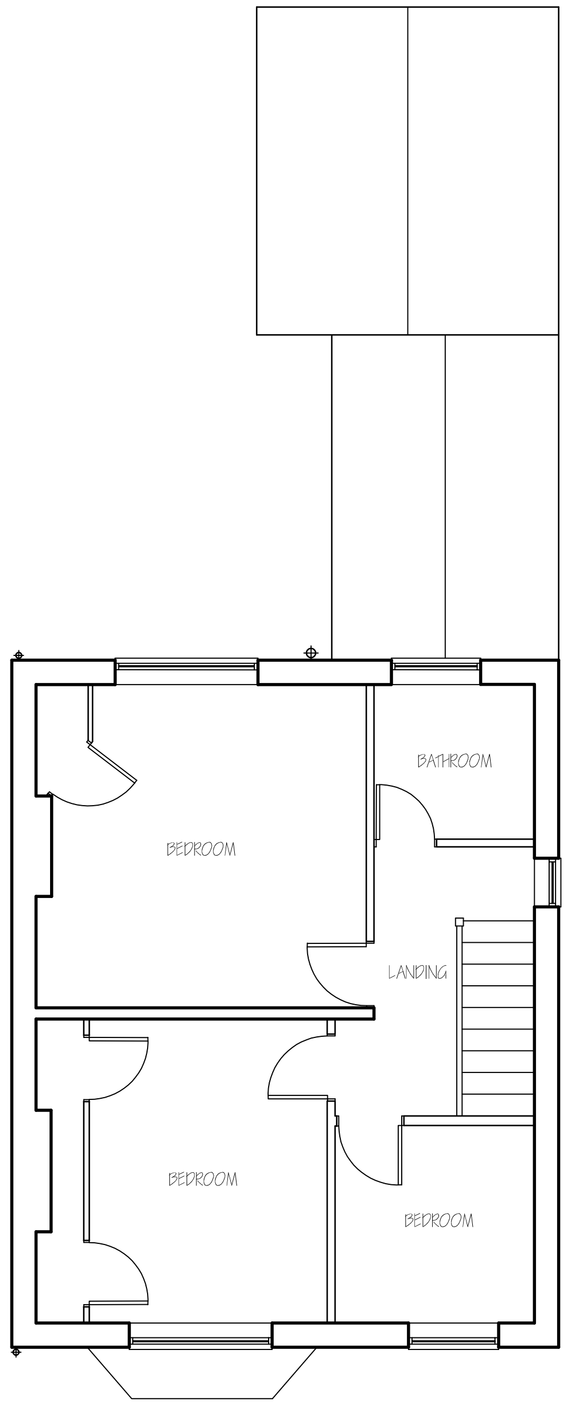

FIRST FLOOR LAYOUT PLAN.



FRONT ELEVATION.

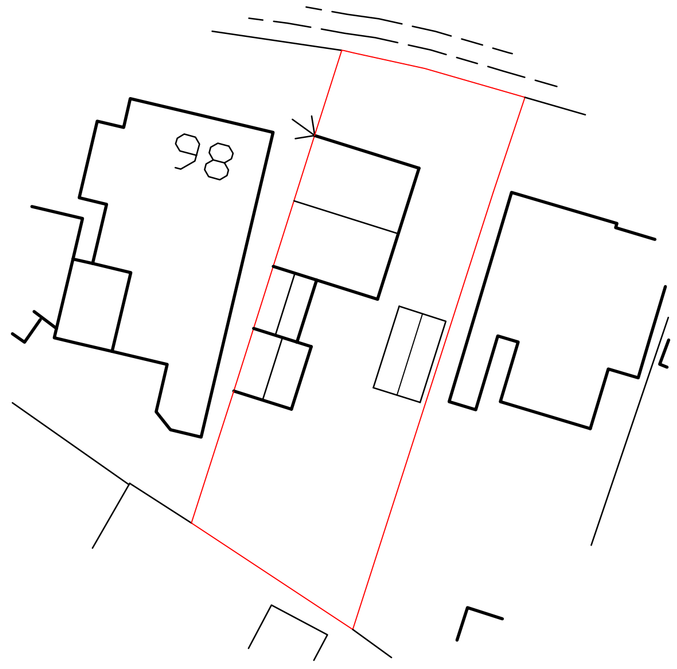

SITE PLAN.
1/250.

rev	revision	date

G. R. MERCHANT
I.ENG AMICE FIWO
ARCHITECTURAL, STRUCTURAL AND LAND DRAINAGE CONSULTANTS
Unit 4, Wrights Mews
12A Park Road, Holbeach,
Spalding, Lincs. PE12 7EE
Tel: 01406 490800
Fax: 01406 425744
E-Mail: G. R. Merchant @ Merchant. F9. Co. UK

Project
EXTENSION & ALTERATIONS.
88 WEST ELLOE AVENUE
SPALDING.
LINC'S. PE11 2BJ.

Client
MR. J. BALL

Drawing
EXISTING
FLOOR PLANS & ELEVATIONS.
SITE & LOCATION PLANS.

Job Ref.	Drawing No.
4009-22.	01.
Date	**Drawn**
MARCH 2023.	S.D.

Scales
1/50. 1/100 (unless otherwise stated)

DO NOT SCALE FROM THIS DRAWING

This drawing is copyright and may not be altered, traced, photographed or used for any other purpose without the permission of the Architect. The Contractor is to check all dimensions on site and report any discrepancies to the Architect. All details shown on this drawing including foundations are based upon typical site conditions related to the area. No responsibility can be accepted for abnormal conditions which may be discovered during construction unless reported to the Architect so that design amendments may be considered. Site soil surveys are recommended. The Contractor is responsible for obtaining all necessary approvals and for setting out the works. This drawing is limited in the amount of information contained and does not purport to contain a full specification of the works. It is solely for the purpose of obtaining Planning / Building Regulation approval. This drawing must be read as a contract document alone. The works will not be supervised or inspected on site by G R Merchant or any representative thereof. It is the client or their appointed agents responsibility to supervise the construction, quality of materials, adherence to specification, variations to contract etc.

All materials to be new unless otherwise stated and all components and materials etc. to be used or fixed strictly in accordance with the manufacturers recommendations and instructions for use and practice. Materials shall conform to appropriate British standard specification or BBA certificate or European code equivalent. The Employer / Client shall ensure that the selected contractor is conversant with and adopts all measures necessary to achieve compliance with Health and Safety legislation for Building sites and Work places. The Employer / Client is advised that should the works require Approved Inspector involvement, additional structural information may be required which does not form part of this drawing. The works shall comprise of all that is shown on the drawing and details. Work that may not beneficially shown but may be reasonably inferred as necessary to carry out the works shall be deemed to be included.