

3

PROPOSED

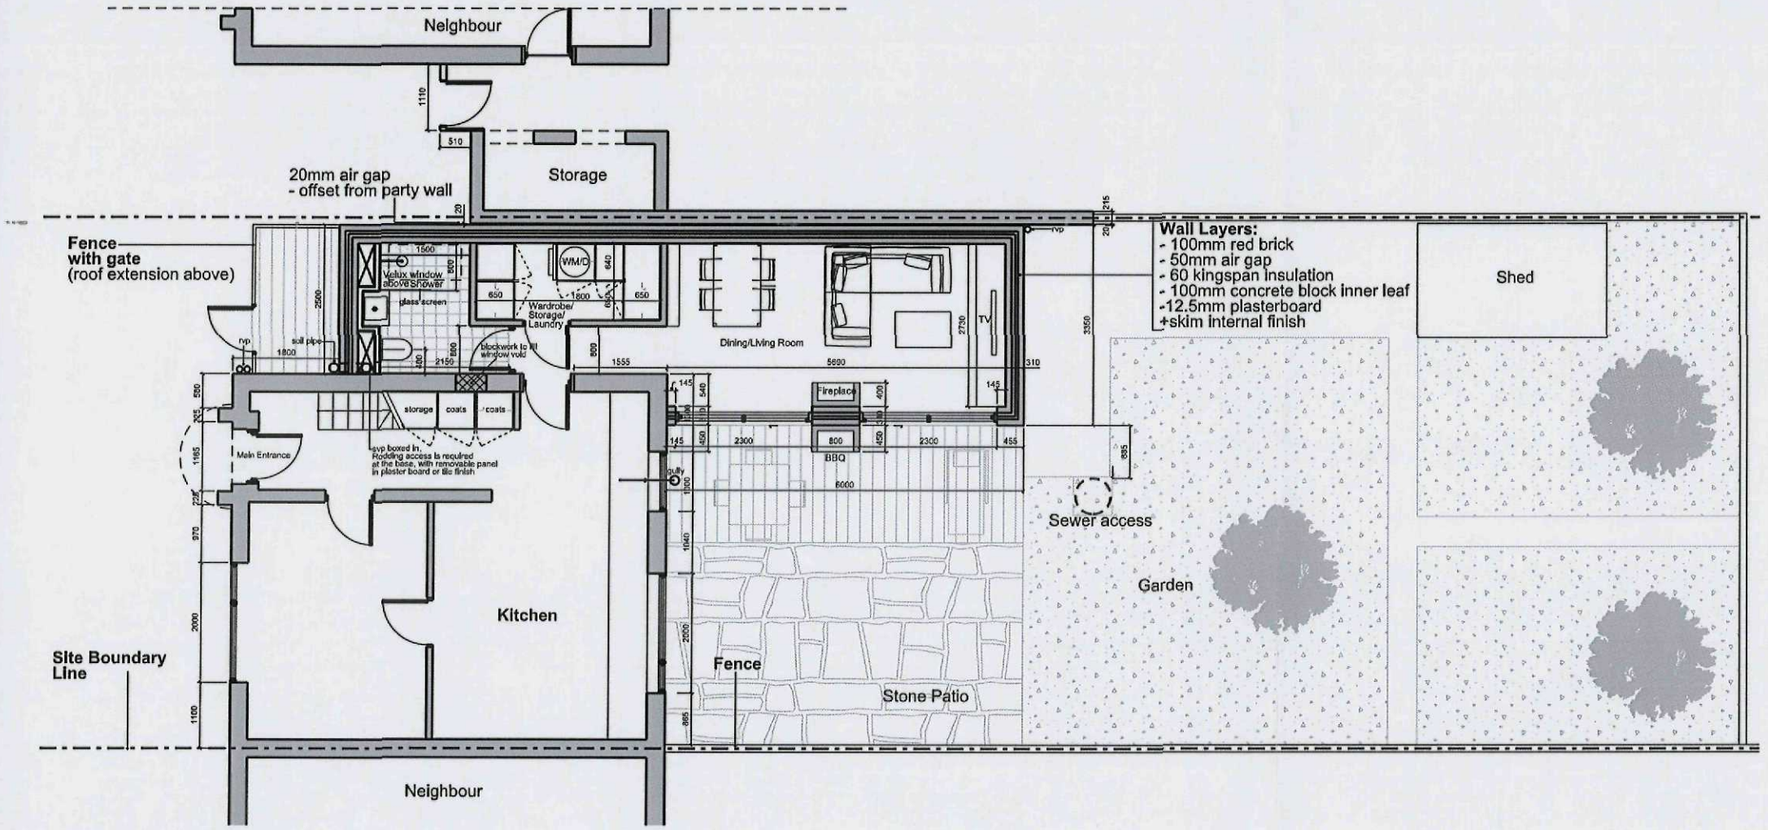

Groundfloor Plan

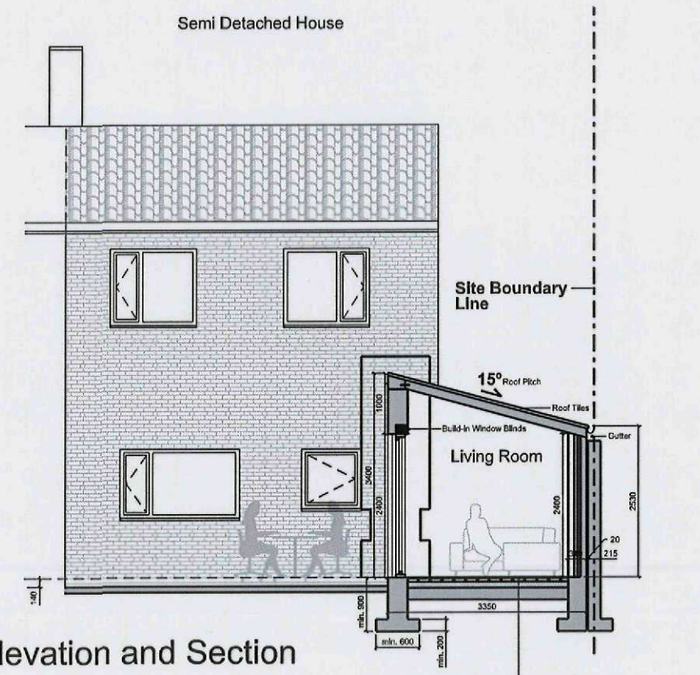

Rear Elevation and Section



Section A-A and Side Elevation

Private House Scale 1:100 @ A3	Address: 63 Edinburgh Drive Spalding PE11 2SA	Client: Bartlomiej Nowak Date: 10th April 2015	Plan Elevation Section	PROPOSED REAR PAVILION (REAR EXTENSION) * All dimensions in milimiters	MG LTD