
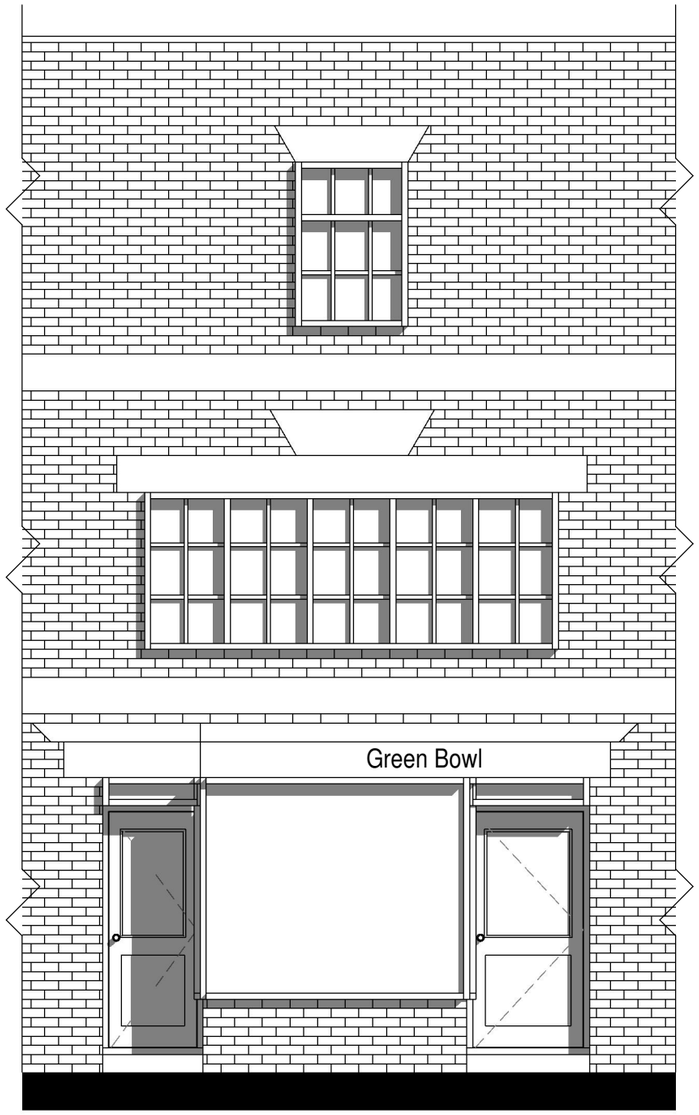


Existing Front Elevation

1 : 50

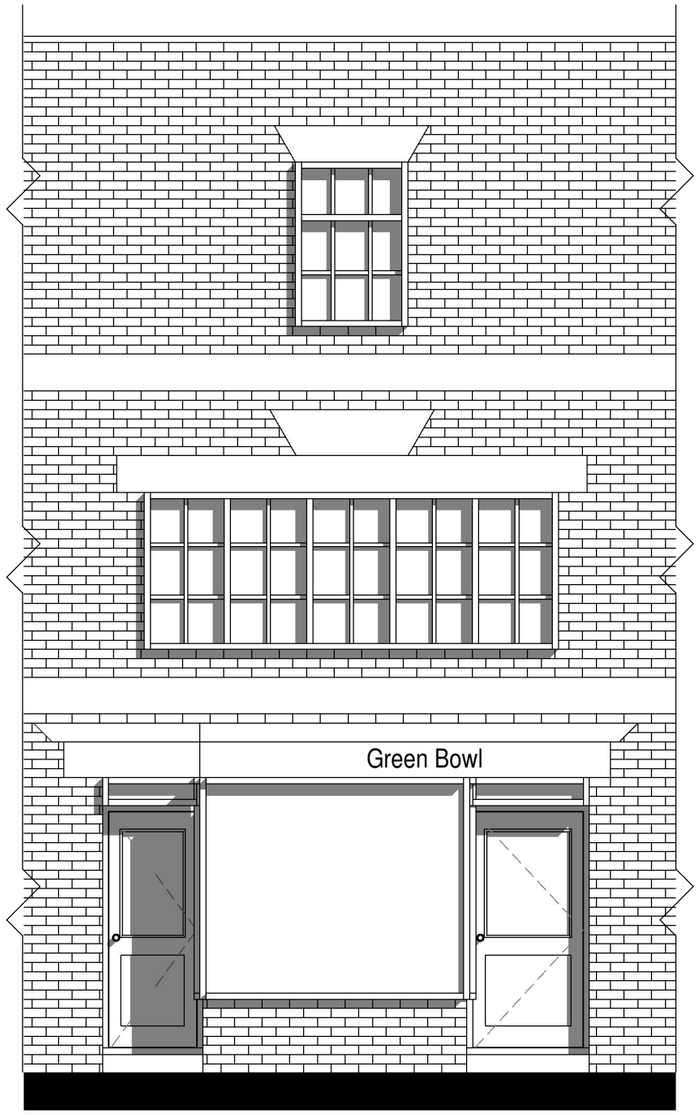

Proposed Front Elevation

1 : 50

AUSTIN JOHN
ARCHITECTURAL

RUALEN, MILL GREEN ROAD,
PINCHBECK, SPALDING
PE11 3PU

07939 000388
www.austinjohninteriors.co.uk
info@austinjohnltd.co.uk

PROJECT
Change of Use to
Residential Dwelling

SHEET
Existing and Proposed Front
Elevations

CLIENT
Mr N Bond
35 New Road, Spalding
PE11 1DN

Date
13/05/2026

Drawn by
HA

DRAWING NUMBER
AJA/1395/26/02

Scale (@A3)
AS SHOWN

0m 1m 2m 3m 4m 5m

VISUAL SCALE 1:50 @ A1