APPENDIX III

SOUTH ELEVATION SCALE 1:50

4 HIGH STREET SPALDING

EXISTING




DETERMINED
PLAN

APPENDIX III

SOUTH ELEVATION SCALE 1:50

4 HIGH STREET SPALDING

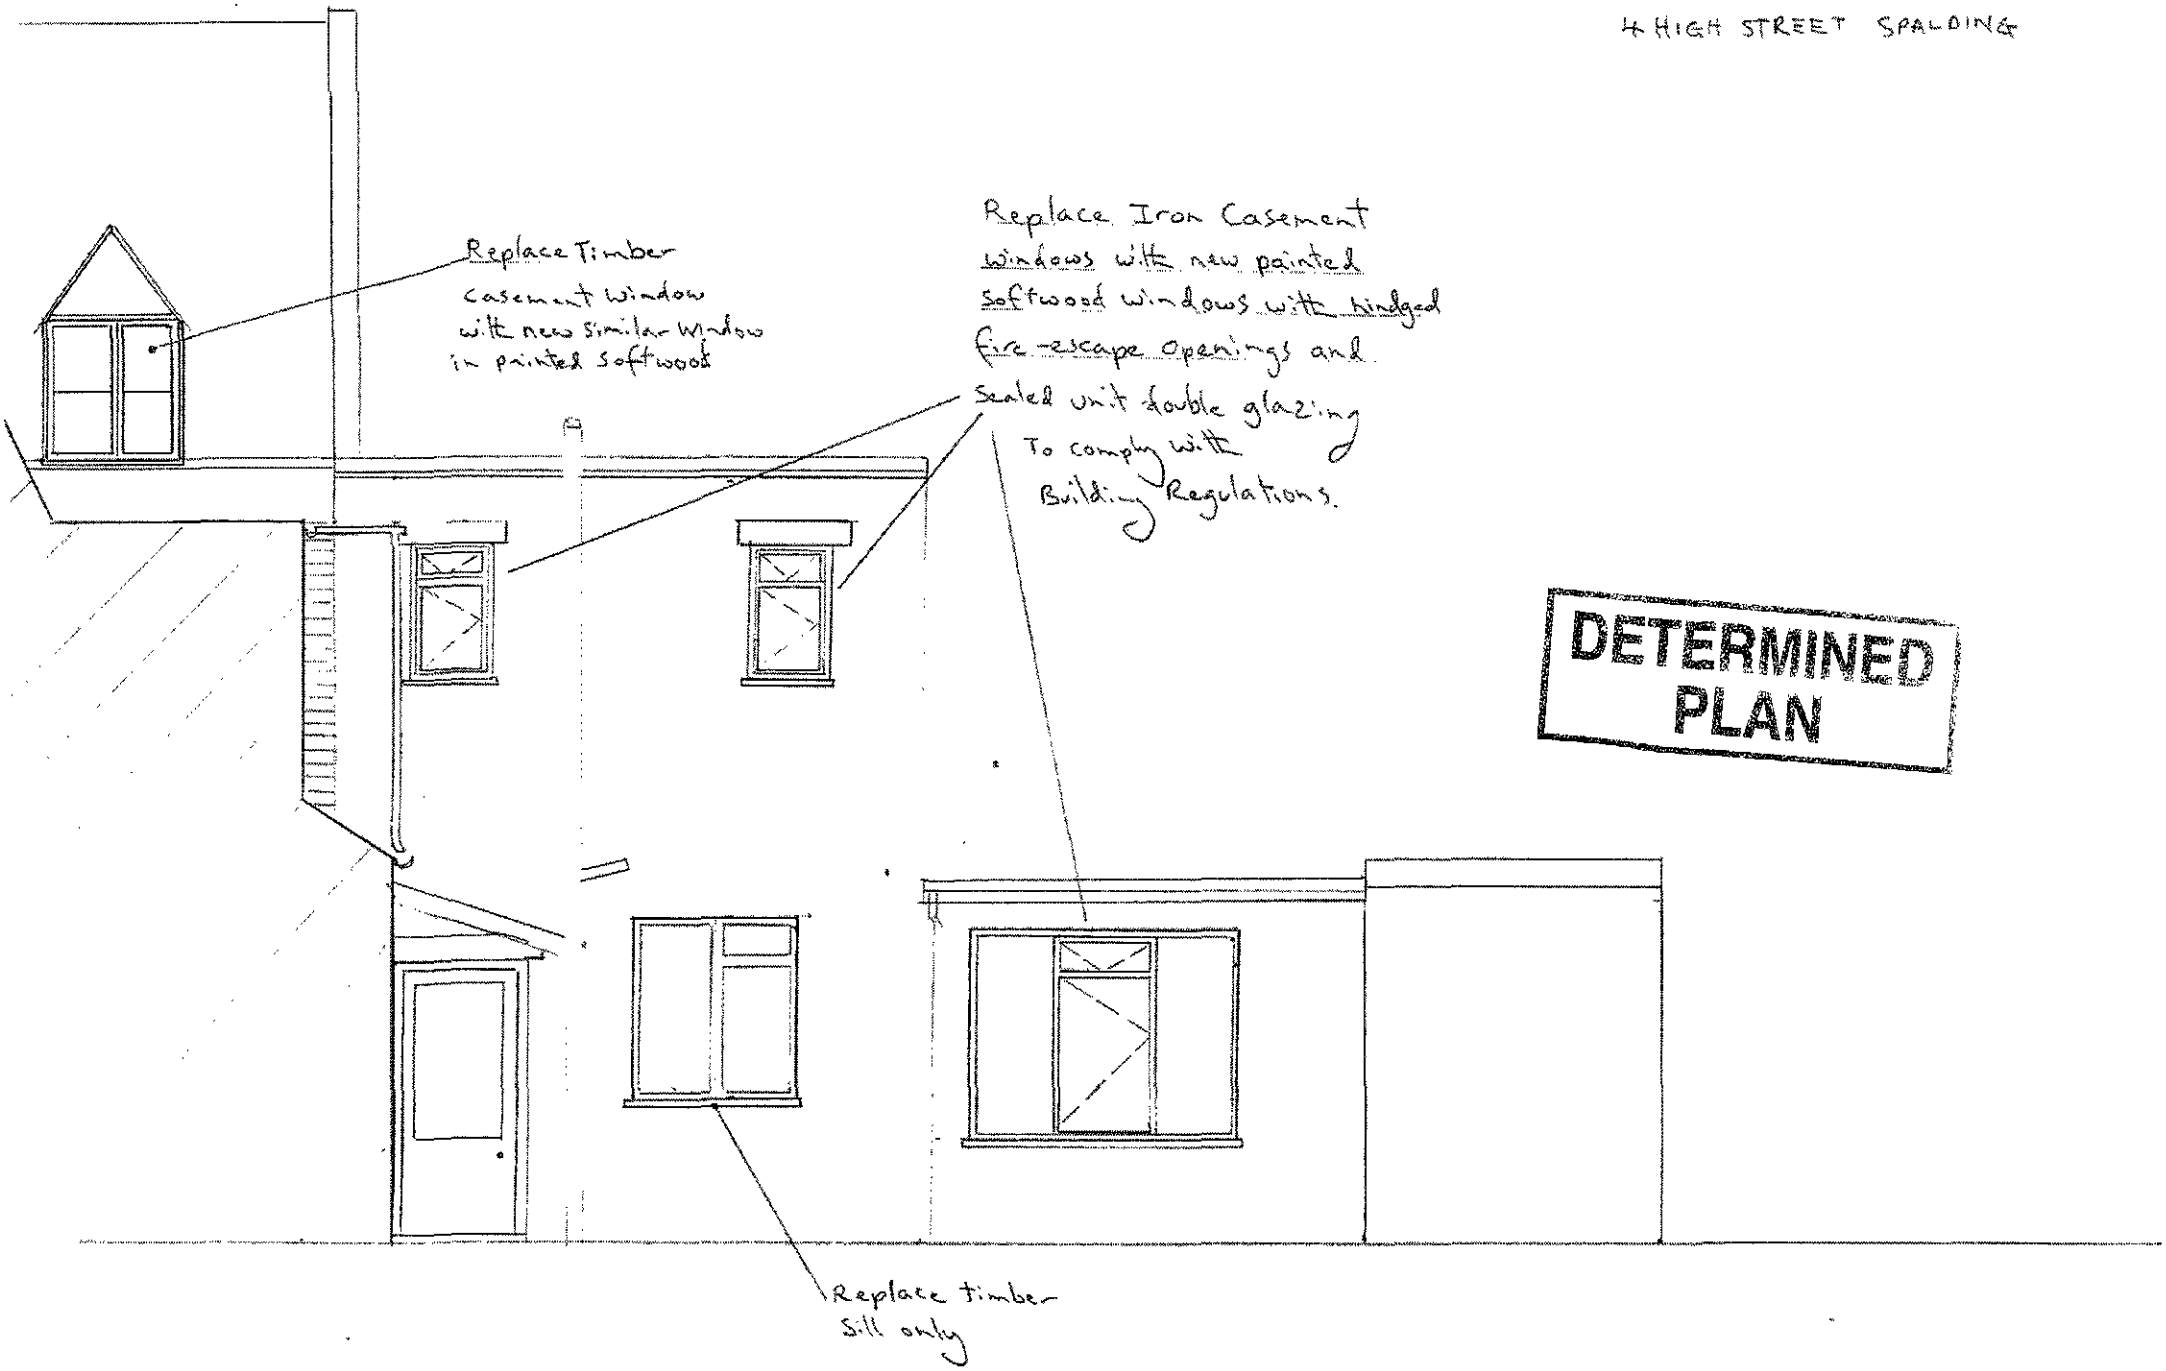

DETERMINED PLAN