




Side (South) Elevation

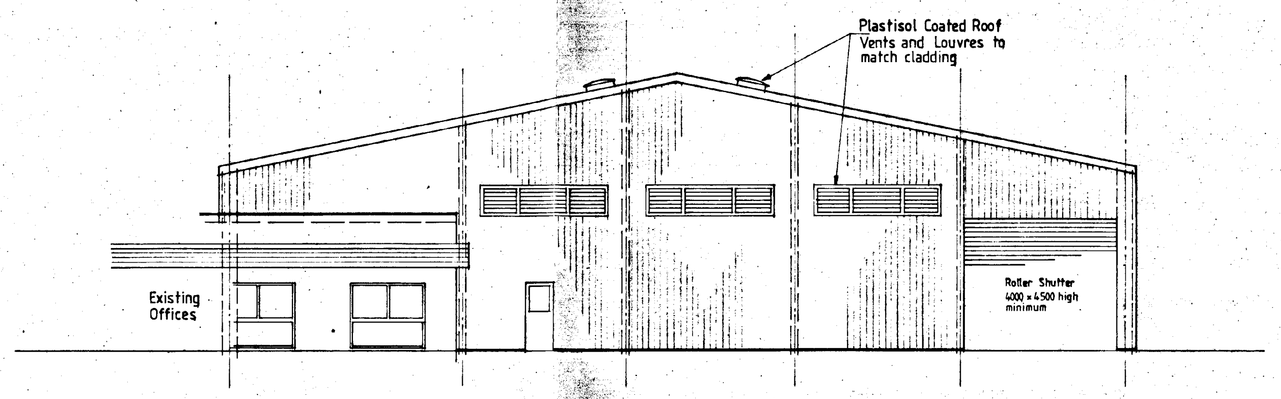

End (West) Elevation

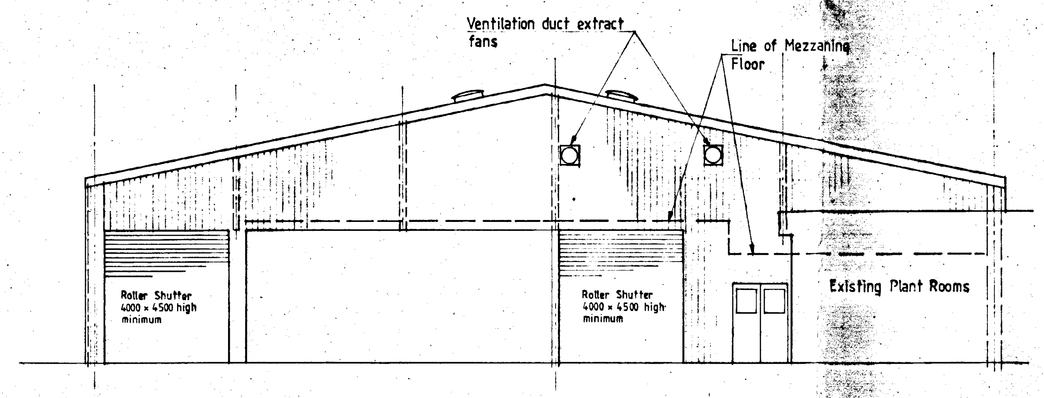

End (East) Elevation

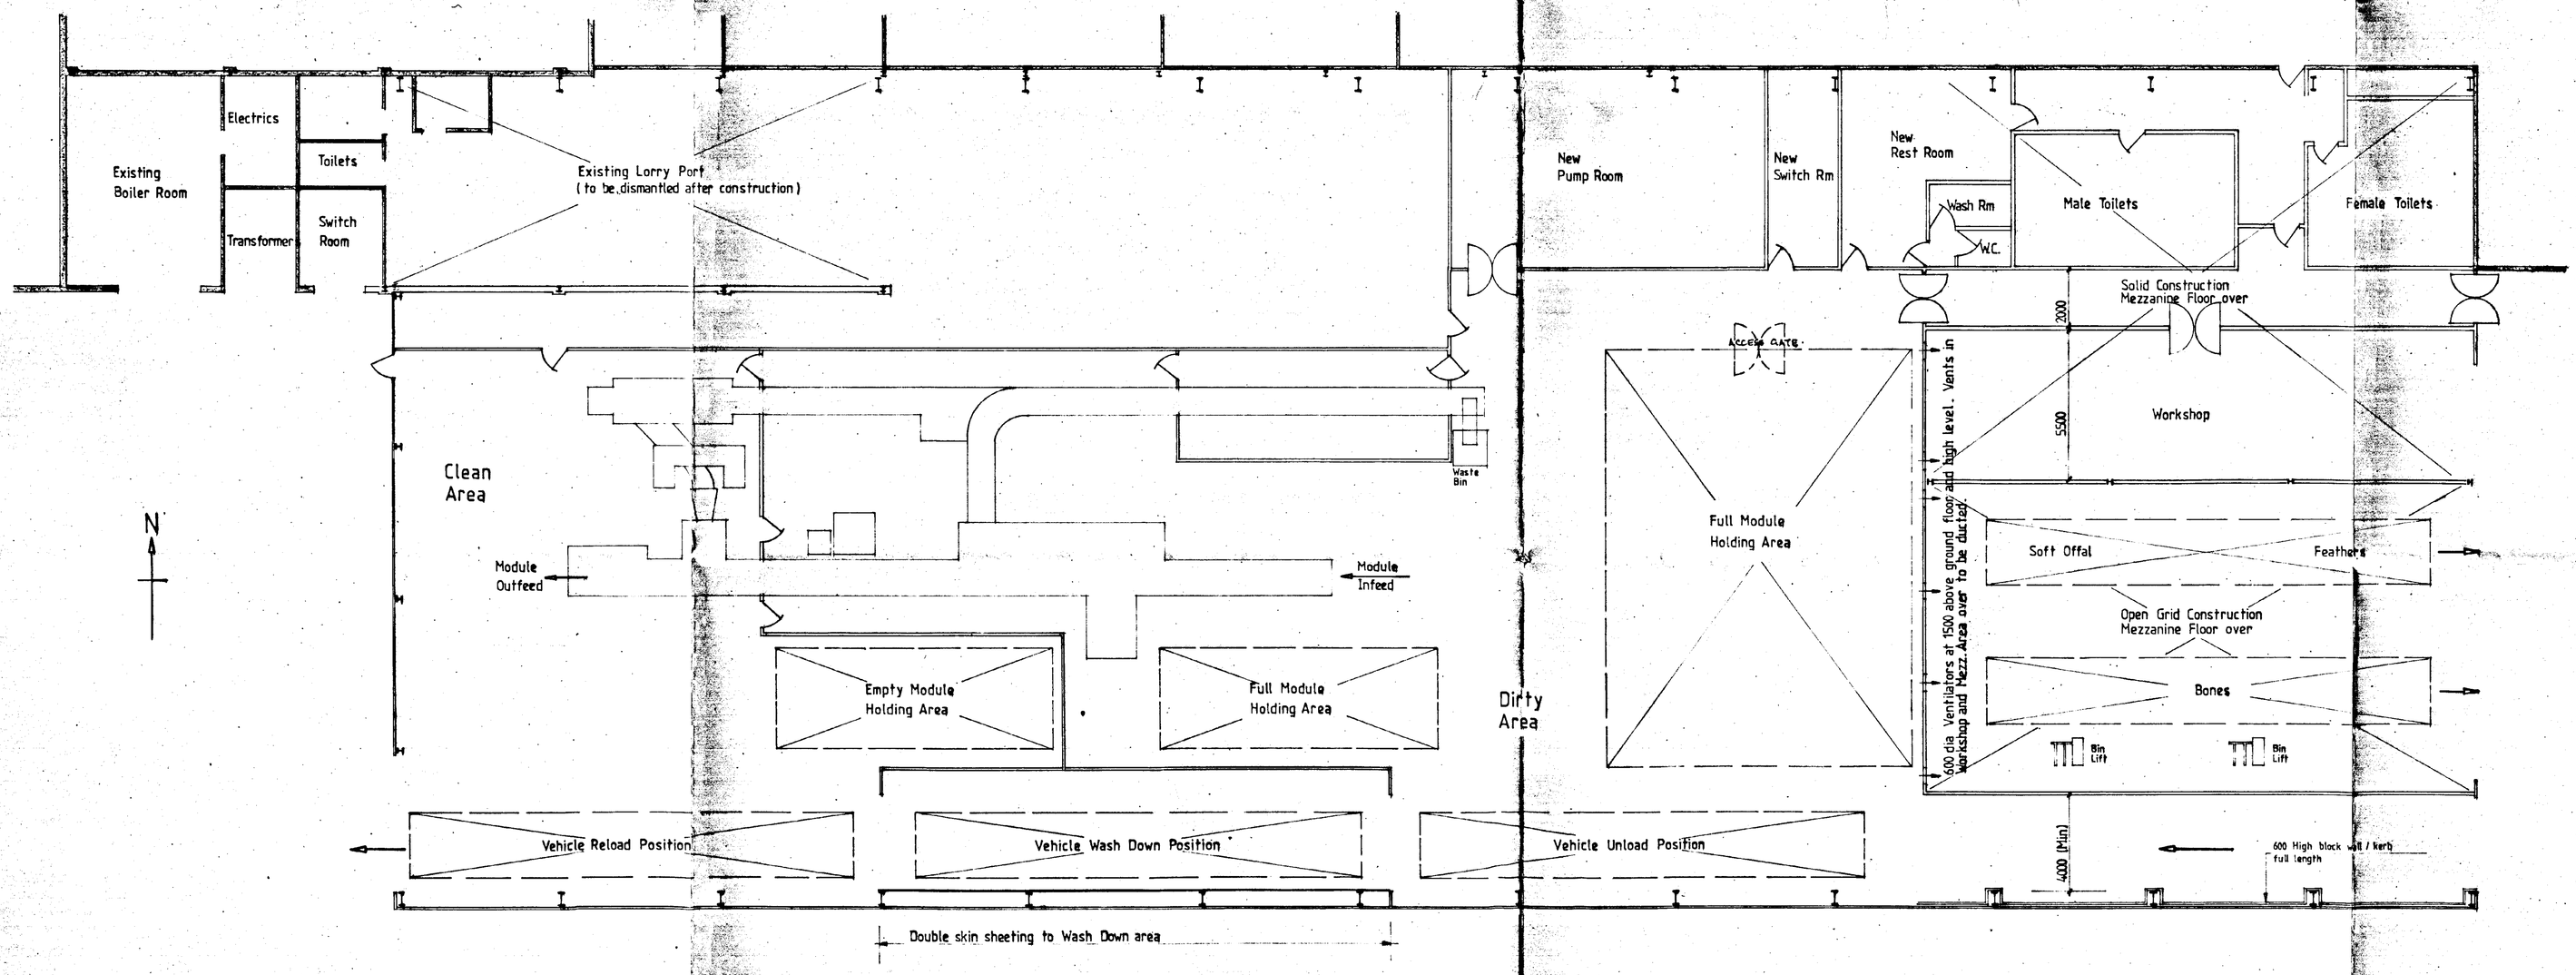

Rev	Date	Remarks
A	4.4.97	Layout of Pump Room, Toilets etc., revised; Workshop and Mezz. Floor added; East Elevation revised; Cladding notes added.

SIDEBOTTOM RICHARDSON CHENG LTD
CONSULTING STRUCTURAL AND CIVIL ENGINEERS
15 HIGH STREET, SPALDING, LINCS. PE11 1TW
Tel: (01775) 712880
Fax: (01775) 712035

PROJECT
Proposed Extension to Live Bird Handling System
Turners Turkeys
Clay Lake, Spalding

TITLE
Plan and Elevations


DETERMINED PLAN

Scale	1:100
Date	18.3.97
Drawn	JWW

DRAWING No. 38396 / 100 REV. A

RECEIVED 09 APR 1997
Ref: 0358/97.

Details on this drawing are the copyright of SRC LIMITED. This is a confidential document and must not be copied, used or divulged in whole or in part without prior written consent.

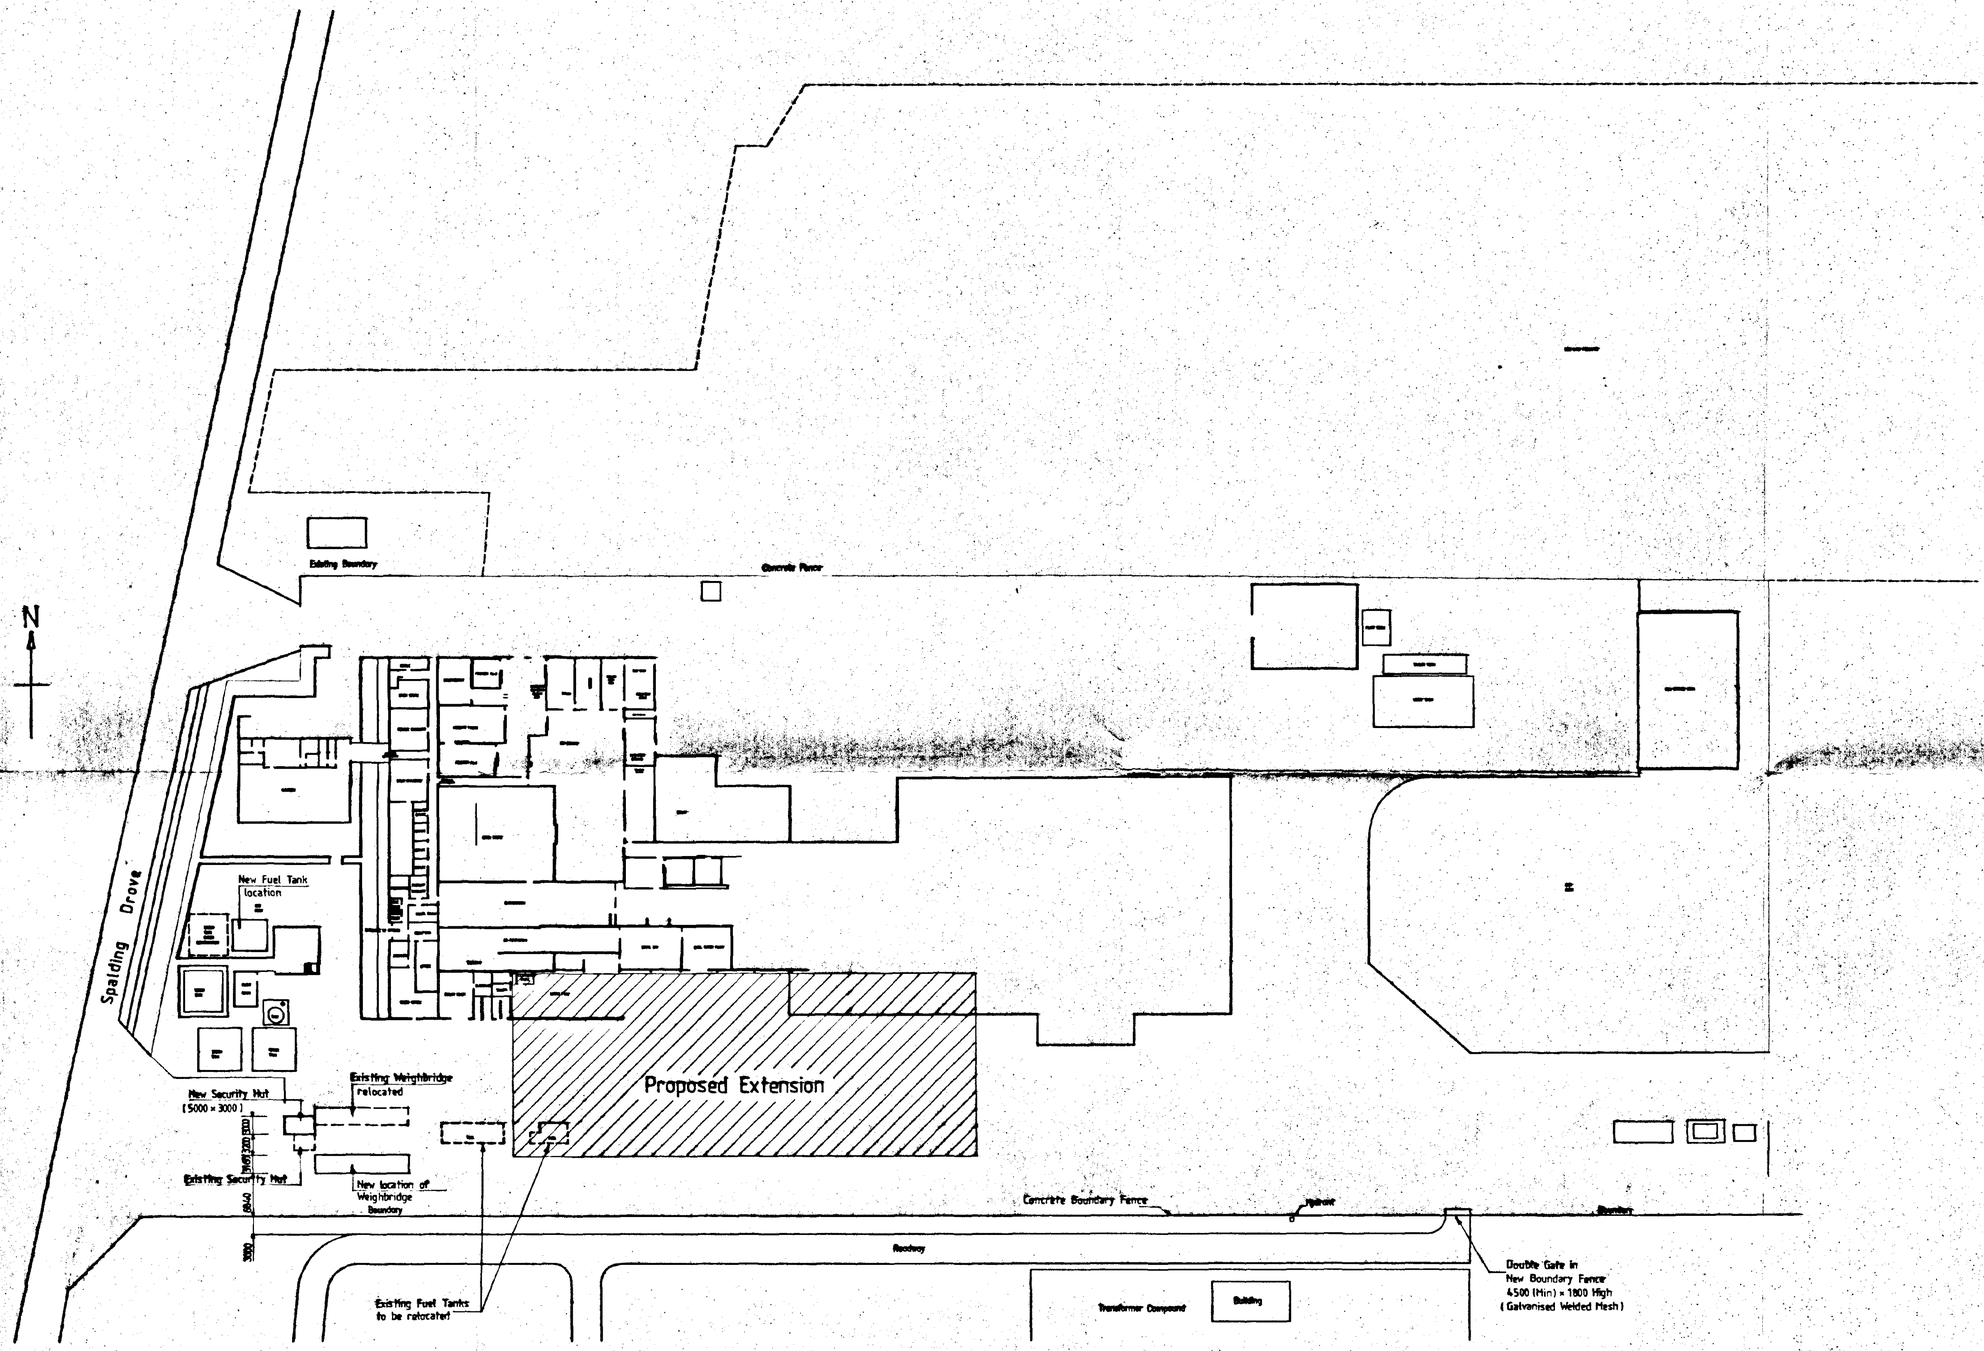

DETERMINED PLAN
Ref: 0338/97

REV	DATE	REMARKS
A	4-4-97	Extent of Proposal revised; New positions of Weighbridge, Security and Tank added

SIDEBOTTOM RICHARDSON CHENG LTD
CONSULTING STRUCTURAL AND CIVIL ENGINEERS
15 High Street, Spalding, Lincs. PE11 1TW
Tel: (01775) 712000 Fax: (01775) 712535

PROJECT
Proposed Extension to Live Bird Handling System
Turners Turkeys
Clay Lake, Spalding

TITLE
Site Plan

SCALE	1:500	X REFS	
DATE	19-3-97		
DRAWN BY	JWW	FILENAME	

DRG No. 38396/101 REV A

COPYRIGHT SRC LTD.
DETAILS ON THIS DRAWING ARE COPYRIGHT OF SIDEBOTTOM RICHARDSON CHENG LIMITED. THIS IS A CONFIDENTIAL DOCUMENT AND MUST NOT BE COPIED, USED OR DIVULGED IN ANY WAY WITHOUT PRIOR WRITTEN CONSENT.