
Contractor to check all Dimensions on site prior to ordering materials / commencing work.Do Not Scale from this Drawing - If in doubt then please ask

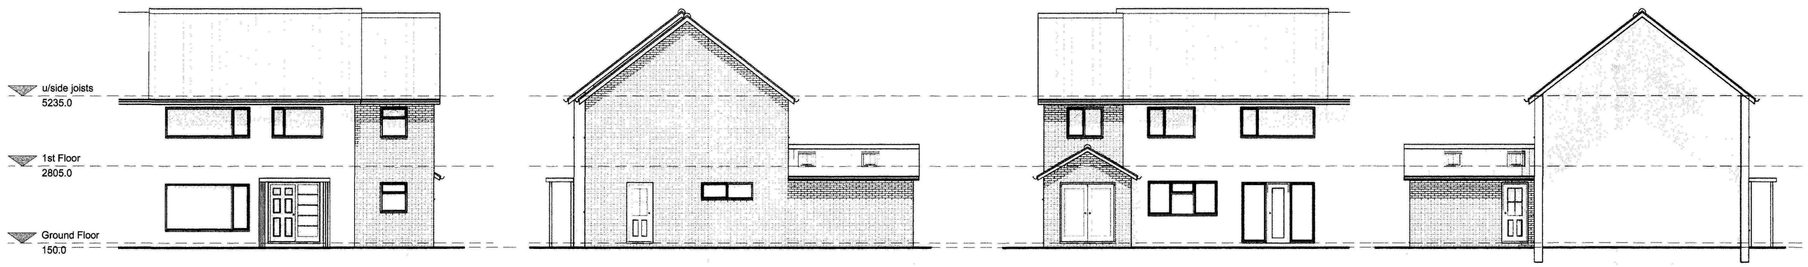

2 Front Elevation
1 : 100

3 Right Side Elevation
1 : 100

4 Rear Elevation
1 : 100


5 Left Side Elevation
1 : 100

Room Schedule			
Name	**Level**	**Area**	**Perimeter**
Kitchen	Ground Floor	11.61 m²	13630.0
B/Area	Ground Floor	11.98 m²	14392.5
Sun Lounge	Ground Floor	6.46 m²	10175.0
Utility	Ground Floor	4.78 m²	8800.0
W.C	Ground Floor	2.33 m²	6800.0
Bedroom 1	1st Floor	10.57 m²	13530.0
En Suite	1st Floor	5.08 m²	9050.0
Grand total: 7		52.80 m²	76377.5


Roof Material Takeoff	
Material: Area	**Comments**
28.04 m²	main roof
18.43 m²	single storey roof
46.46 m²	

Wall Material Takeoff - Blockwork			
Mark	**Material: Area**	**Material: Name**	**Block Qtys**
	3.15 m²	Masonry - Concrete Block	31
	3.42 m²	Masonry - Concrete Block	34
	4.30 m²	Masonry - Concrete Block	43
	4.70 m²	Masonry - Concrete Block	47
	5.36 m²	Masonry - Concrete Block	54
	9.81 m²	Masonry - Concrete Block	98
	11.73 m²	Masonry - Concrete Block	117
	12.54 m²	Masonry - Concrete Block	125
	40.85 m²	Masonry - Concrete Block	409
	95.85 m²		958

Wall Material Takeoff - Brickwork			
Mark	**Material: Area**	**Material: Name**	**Brick Qtys**
	3.42 m²	Masonry - Brick	205
	5.01 m²	Masonry - Brick	301
	9.34 m²	Masonry - Brick	561
	11.26 m²	Masonry - Brick	676
	12.45 m²	Masonry - Brick	747
	41.65 m²	Masonry - Brick	2499
Grand total: 6	83.13 m²		4989

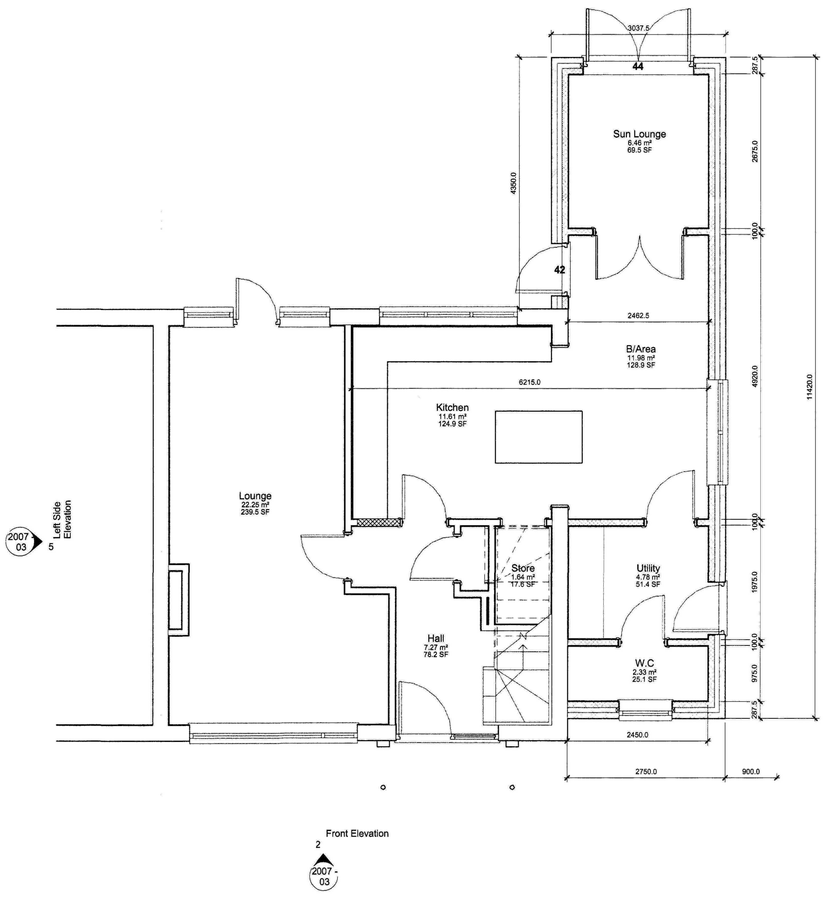

1 Ground Floor
1 : 50

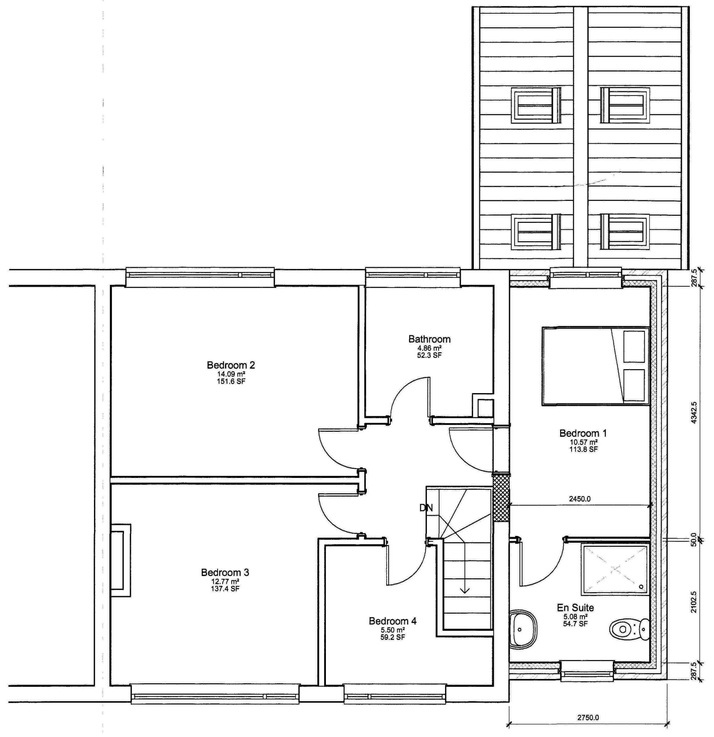

6 1st Floor
1 : 50

AMENDED PLAN
Ref. A1

Received
Planning & Development
27 MAY 2011
Ref: 0391-11

GENERAL CONDITIONS
Contractors are responsible for checking all dimensions on site when work commences and before ordering any materials.Any discrepancies should be brought to the attention of the Client for remedial action before commencing further.
All materials not specified to be of a standard suitable for the work proposed and be fit for purpose.All work to be in accordance with good building practise and all necessary BS codes for Workmanship on Building Sites.

B - 18.05.11 - Amended to suit Client
A - 17.05.11 - Amended to suit Client
Revisions

Client:
Mr & Mrs Willoughby

Site:
Two Storey Side Extension at 30 Low Road, Spalding

Drg Title:
Proposed Plans

remway Design Ltd
2nd Floor - 5B Sheepmarket
Spalding
PE11 1BH
Tel : 01775 768 921
e-mail: enquiries@remwaydesign.co.uk


a1	Drawing Number	Revision:
	2007 - 03	B

Due to areas of the structure being covered, unexposed or otherwise inaccessible the notes / specifications of existing materials are subject to confirmation of site when it is feasible to expose the relevant areas of construction.

Contractor to check all Dimensions on site prior to ordering materials / commencing work.Do Not Scale from this Drawing - If in doubt then please ask




2 **Proposed Site Block Plan**
1 : 200

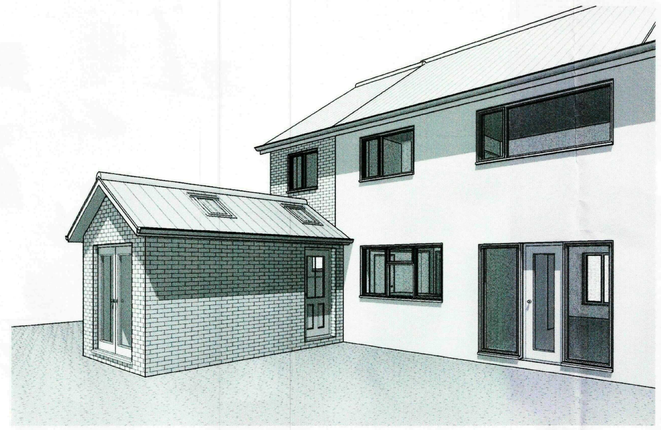


6 **3D View Rear Right**



3 **3D View Front Left**

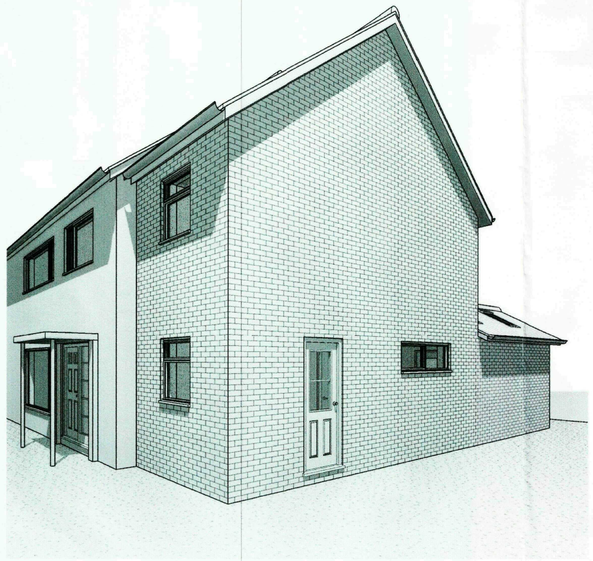

4 **3D View Front Right**

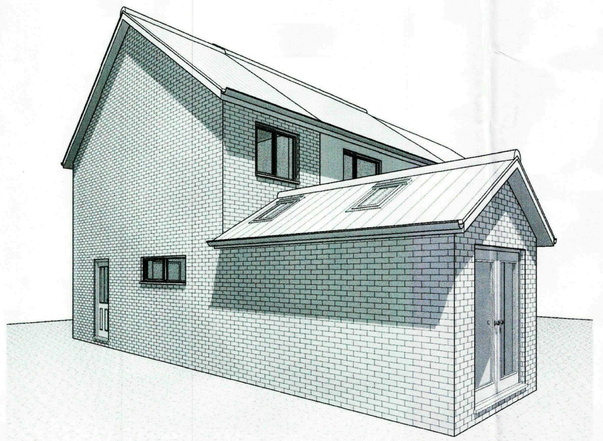

5 **3D View Rear Left**

SHDC
Planning & Development
27 MAY 2011
Ref: 0391-11

GENERAL CONDITIONS
Contractors are responsible for checking all dimensions on site when work commences and before ordering any materials.Any discrepancies should be brought to the attention of the Client for remedial action before commencing further.
All materials not specified to be of a standard suitable for the work proposed and be fit for purpose.All work to be in accordance with good building practise and all necessary BS codes for Workmanship on Building Sites.

B - 18.05.11 - Amended to suit Client
A - 17.05.11 - Amended to suit Client
Revisions

Client: **Mr & Mrs Willoughby**

Site: **Two Storey Side Extension at 30 Low Road, Spalding**

Drg Title: **3D Views - Proposed**

remway Design Ltd
2nd Floor - 5B Sheepmarket
Spalding
P E 1 1 1 B H
Tel : 01775 768 921
e-mail: enquiries@remwaydesign.co.uk

AMENDED PLAN
Ref. A1

a1	Drawing Number	Revision:
	2007 - 04	B

Due to areas of the structure being covered, unexposed or otherwise inaccessible the notes / specifications of existing materials are subject to confirmation of site when it is feasible to expose the relevant areas of construction.