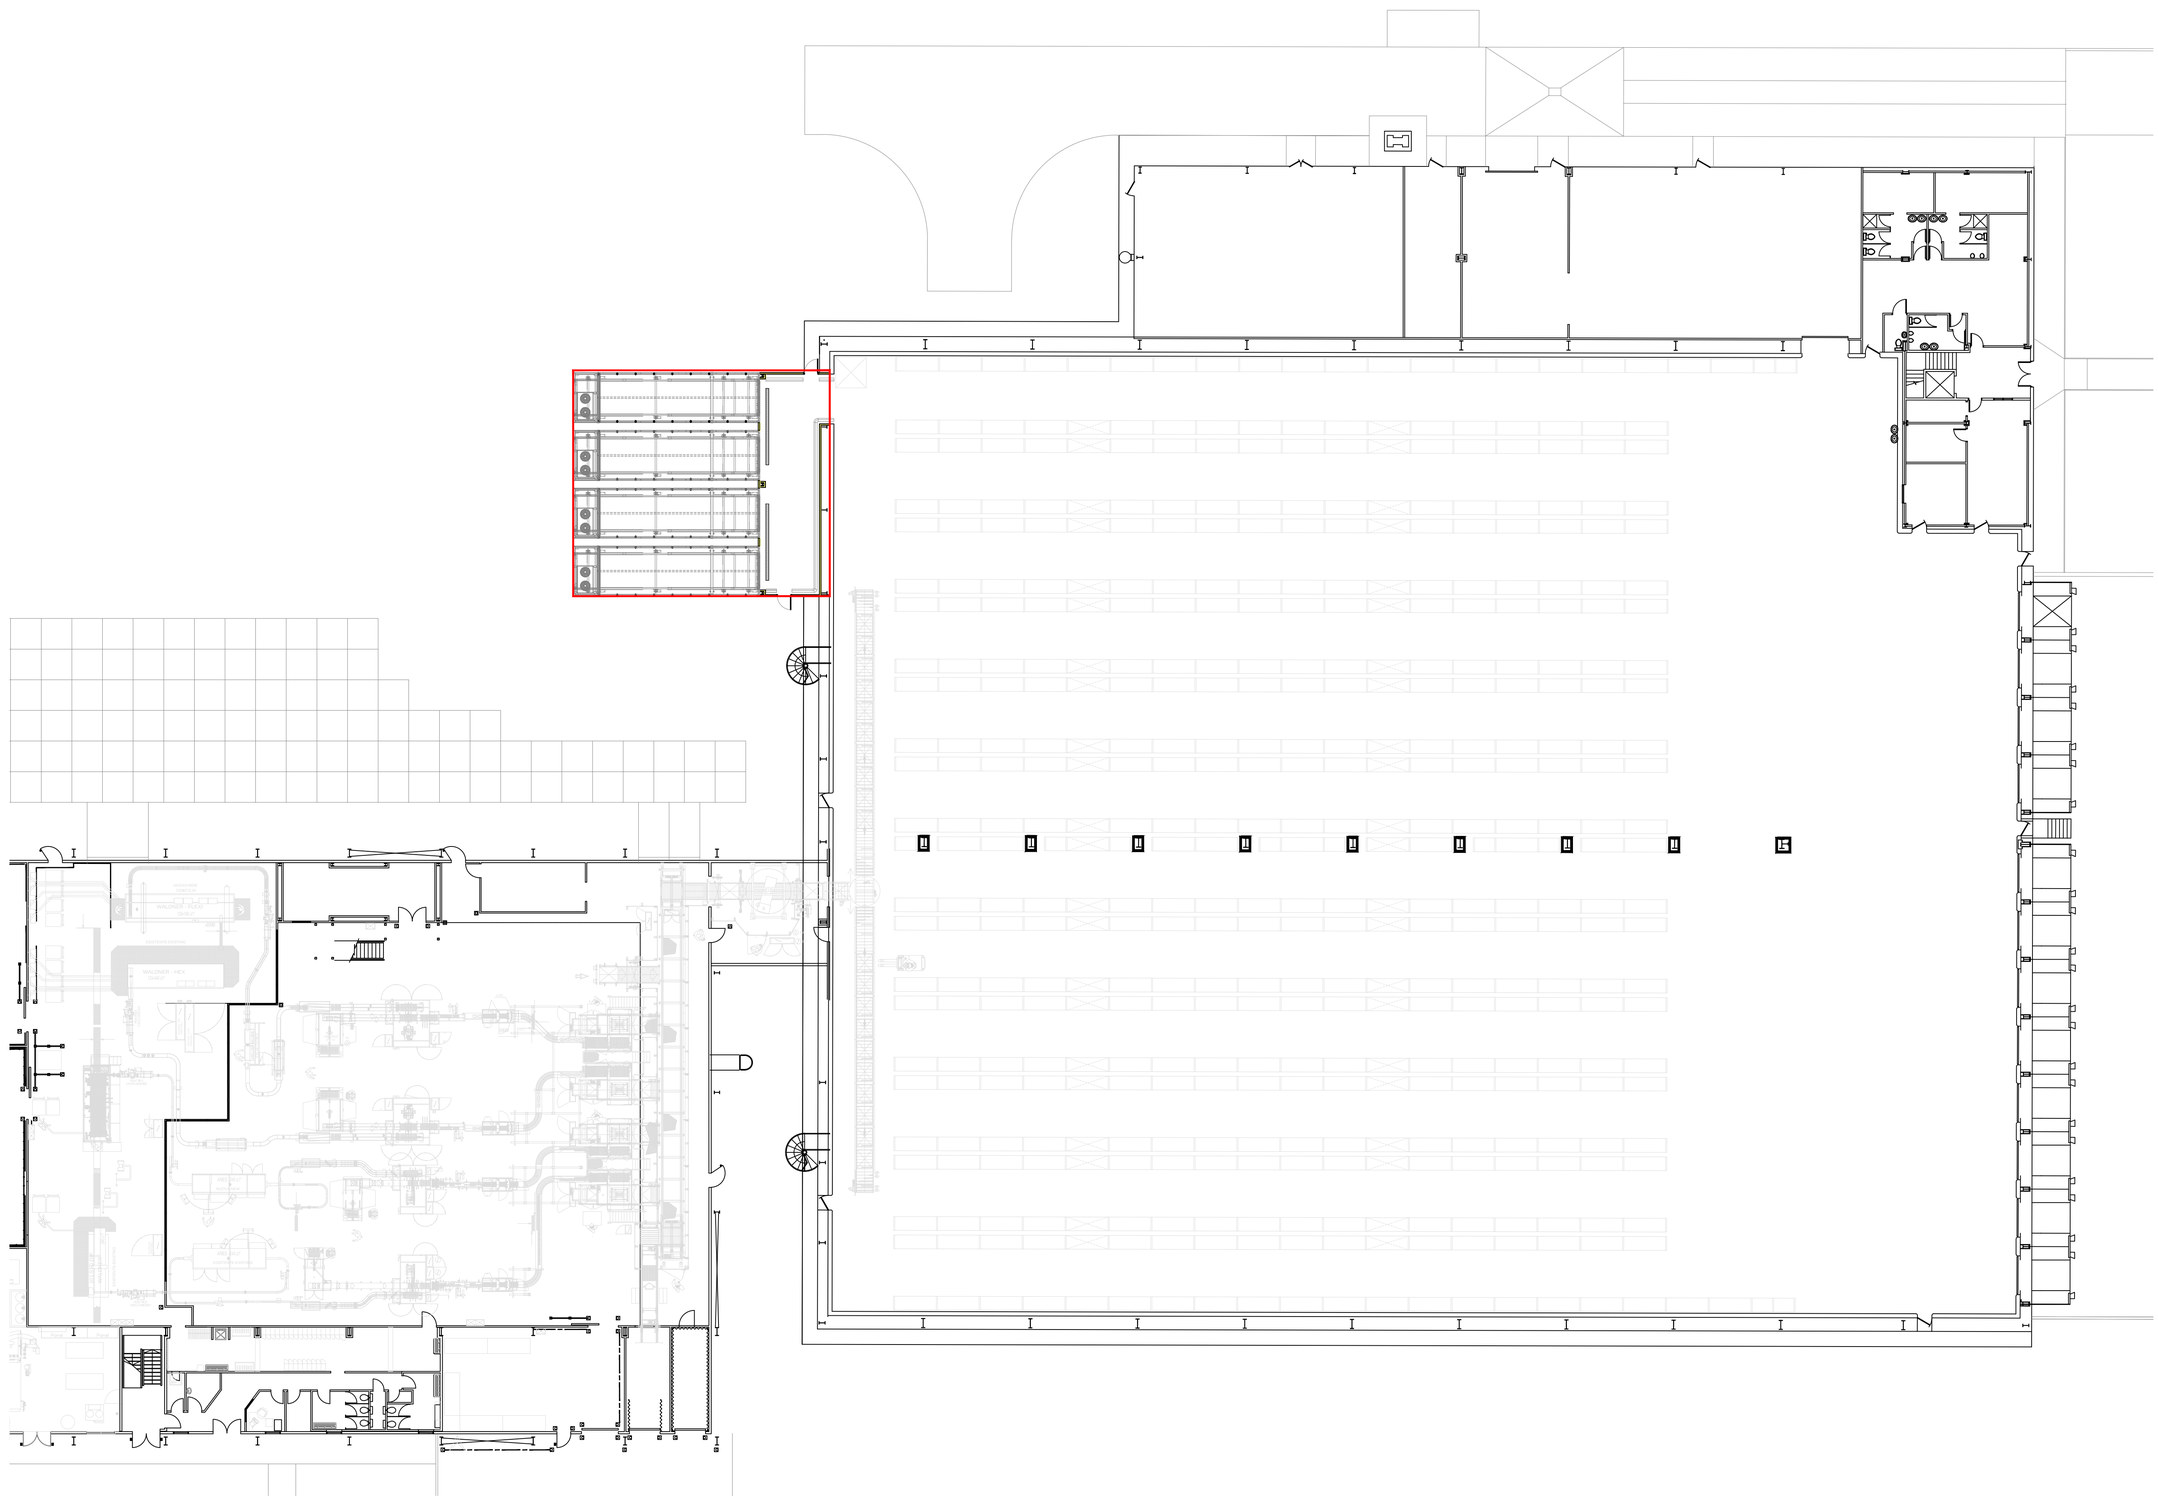


KEY

Denotes proposed site location

1:200
4m 0 4m 8m 12m 16m 20m

rev	notes	date
1.0	Planning Issue.	01st April 19

Meller,
The Lace Mill,
44 Derby Road,
Draycott, Derby,
DE72 3NJ
Tel: 01509 670036
Website: www.mellerltd.co.uk

This drawing and its contents, on paper and as the originating data file, remain the copyright of Meller ltd © **meller** 2018

Do not scale from this drawing - use stated levels and dimensions only. If in doubt contact meller ltd.

client	created
Bakkavor	March 19

project	Drawn by	Checked by
SDC External Blast Chillers	JP	-

title	scale
Proposed Site Plan	1:200

job N°	drawing N°	rev	status
180903	PL03	1.0	Planning