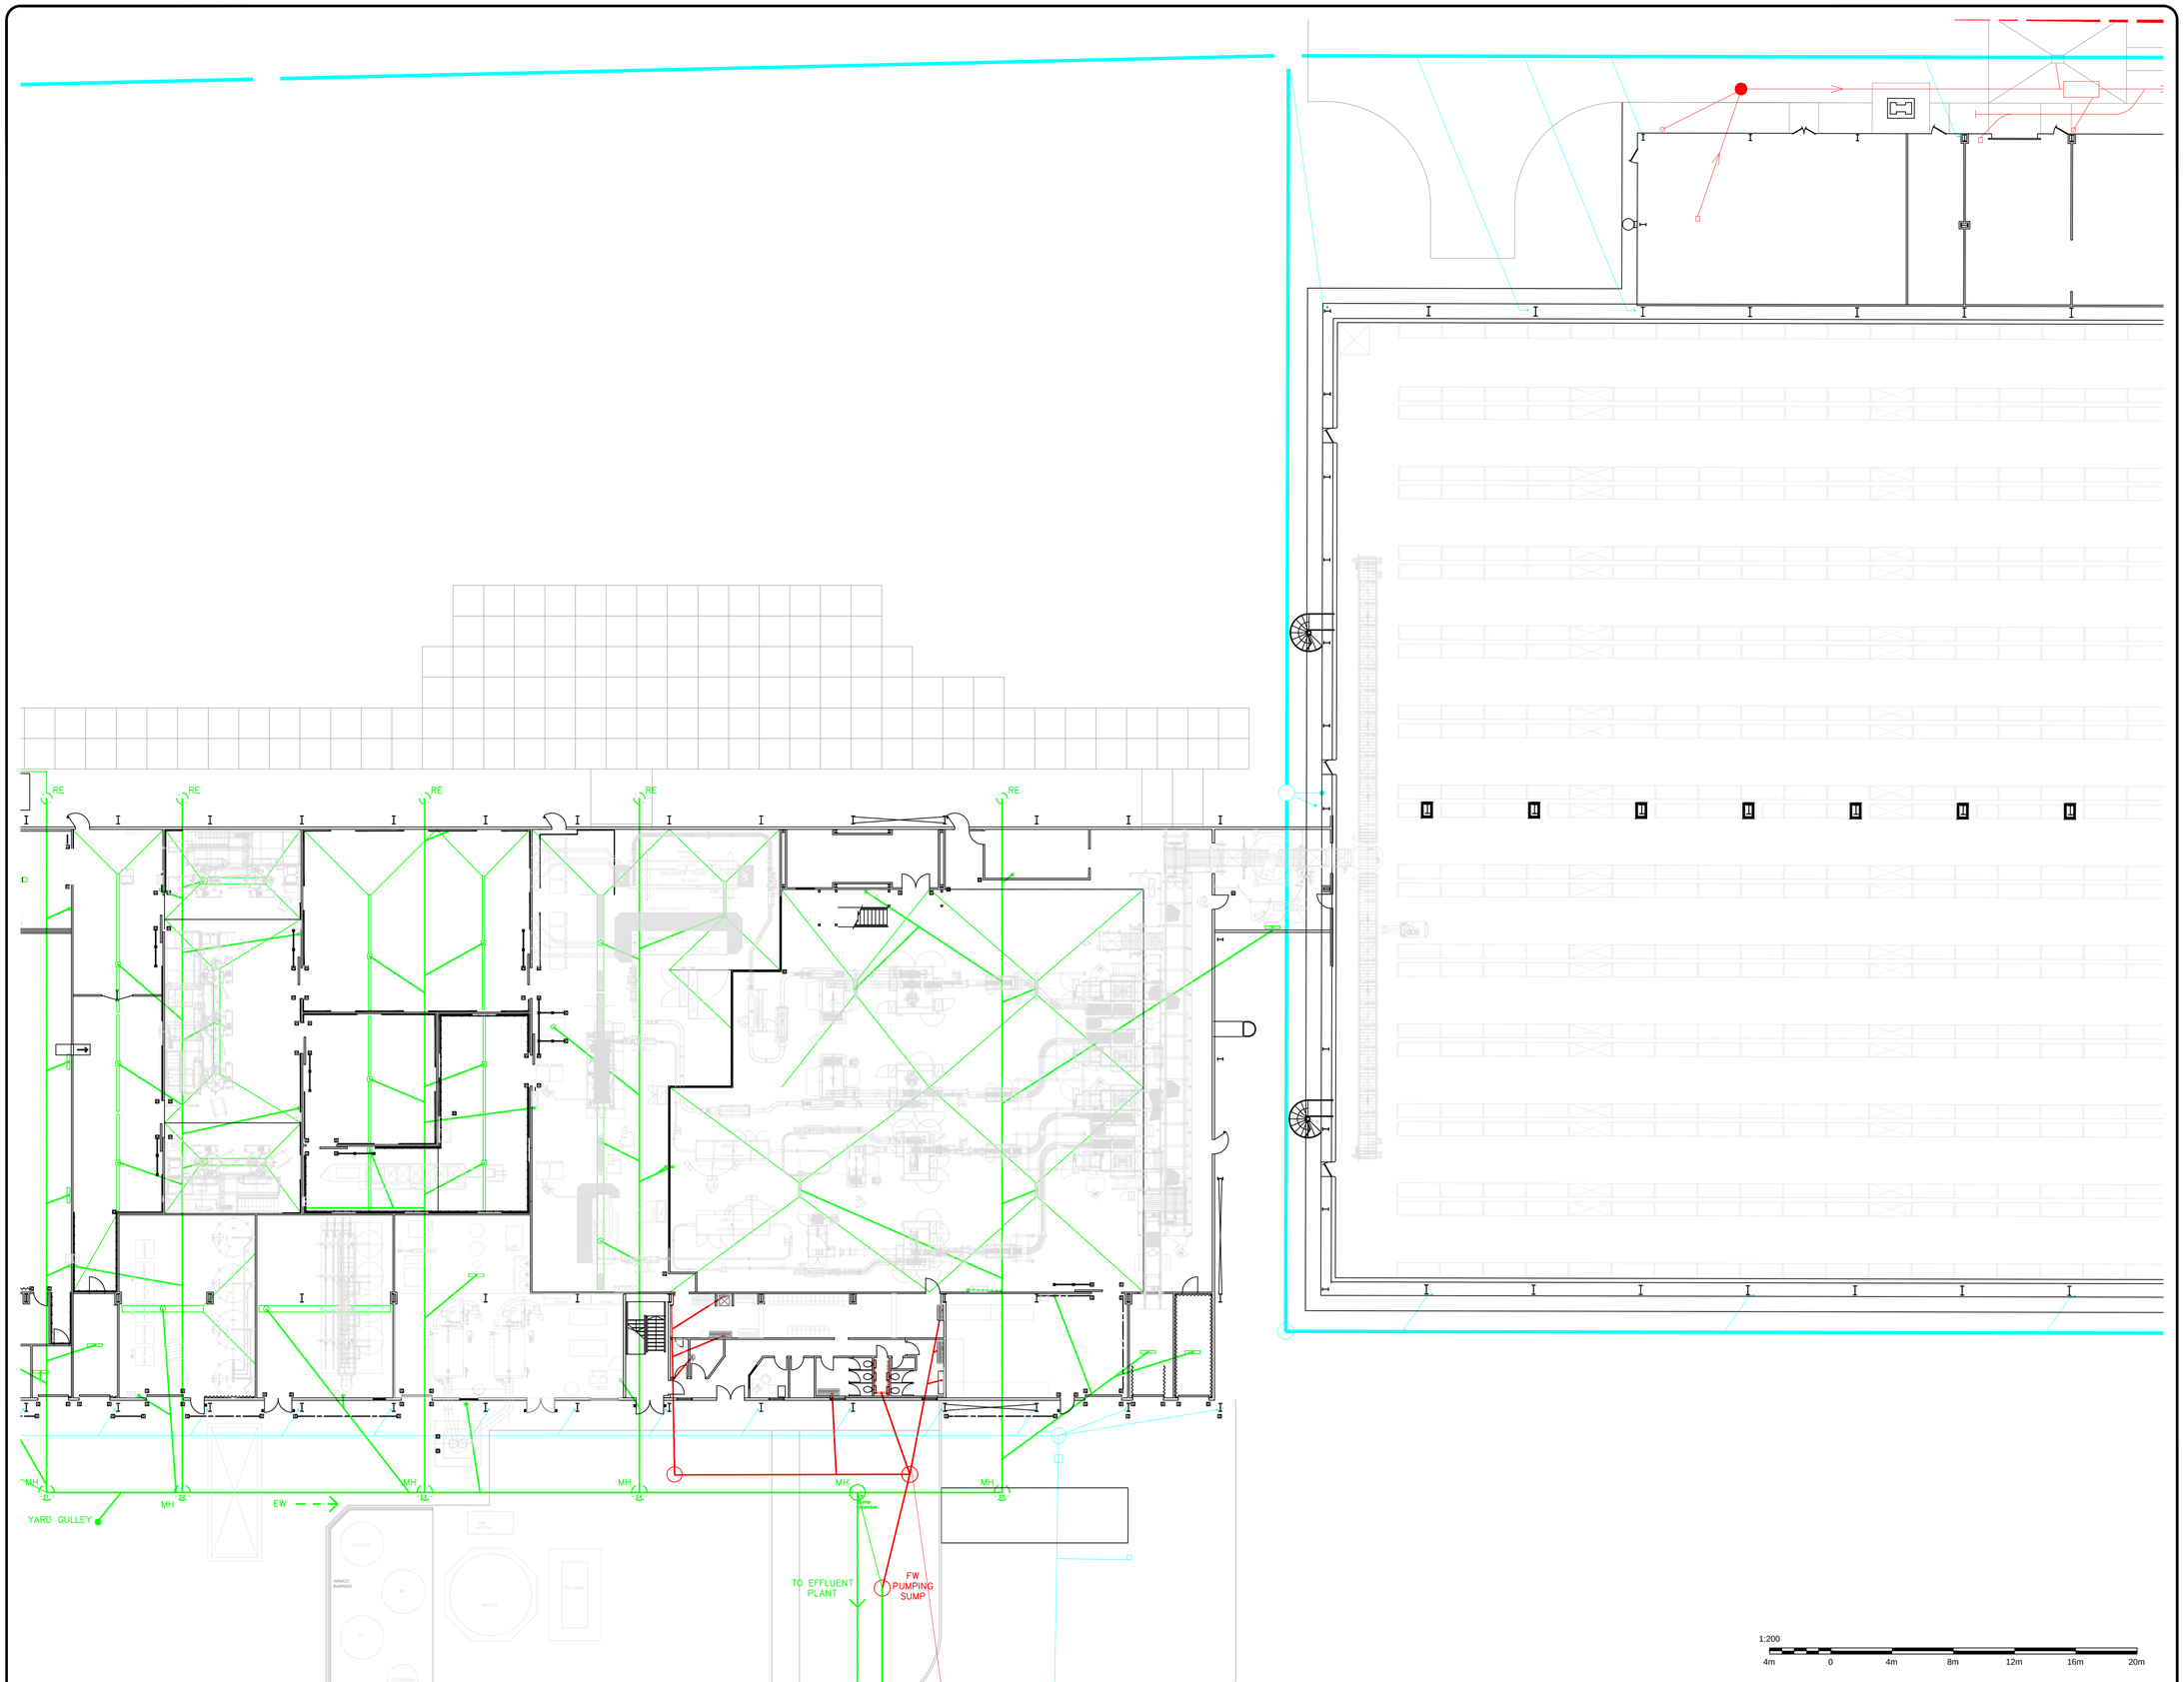


KEY

- Denotes Effluent Drainage
- Denotes Foul Drainage
- Denotes Surface Water Drainage

1:200
4m 0 4m 8m 12m 16m 20m

rev	notes	date
1.0	Planning Issue	01st April 19

Meller,
The Lace Mill,
44 Derby Road,
Draycott, Derby,
DE72 3NJ
Tel: 01509 670036
Website: www.mellerltd.co.uk

This drawing and its contents, on paper and as the originating data file, remain the copyright of Meller ltd © **meller** 2018
Do not scale from this drawing - use stated levels and dimensions only. If in doubt contact meller ltd.

client: Bakkavor		created: March 19	
project: SDC External Blast Chillers		Drawn by: JP	Checked by: -
title: Existing Drainage Layout		scale: 1:200	

job N°	drawing N°	rev	status
180903	PL08	1.0	Planning