
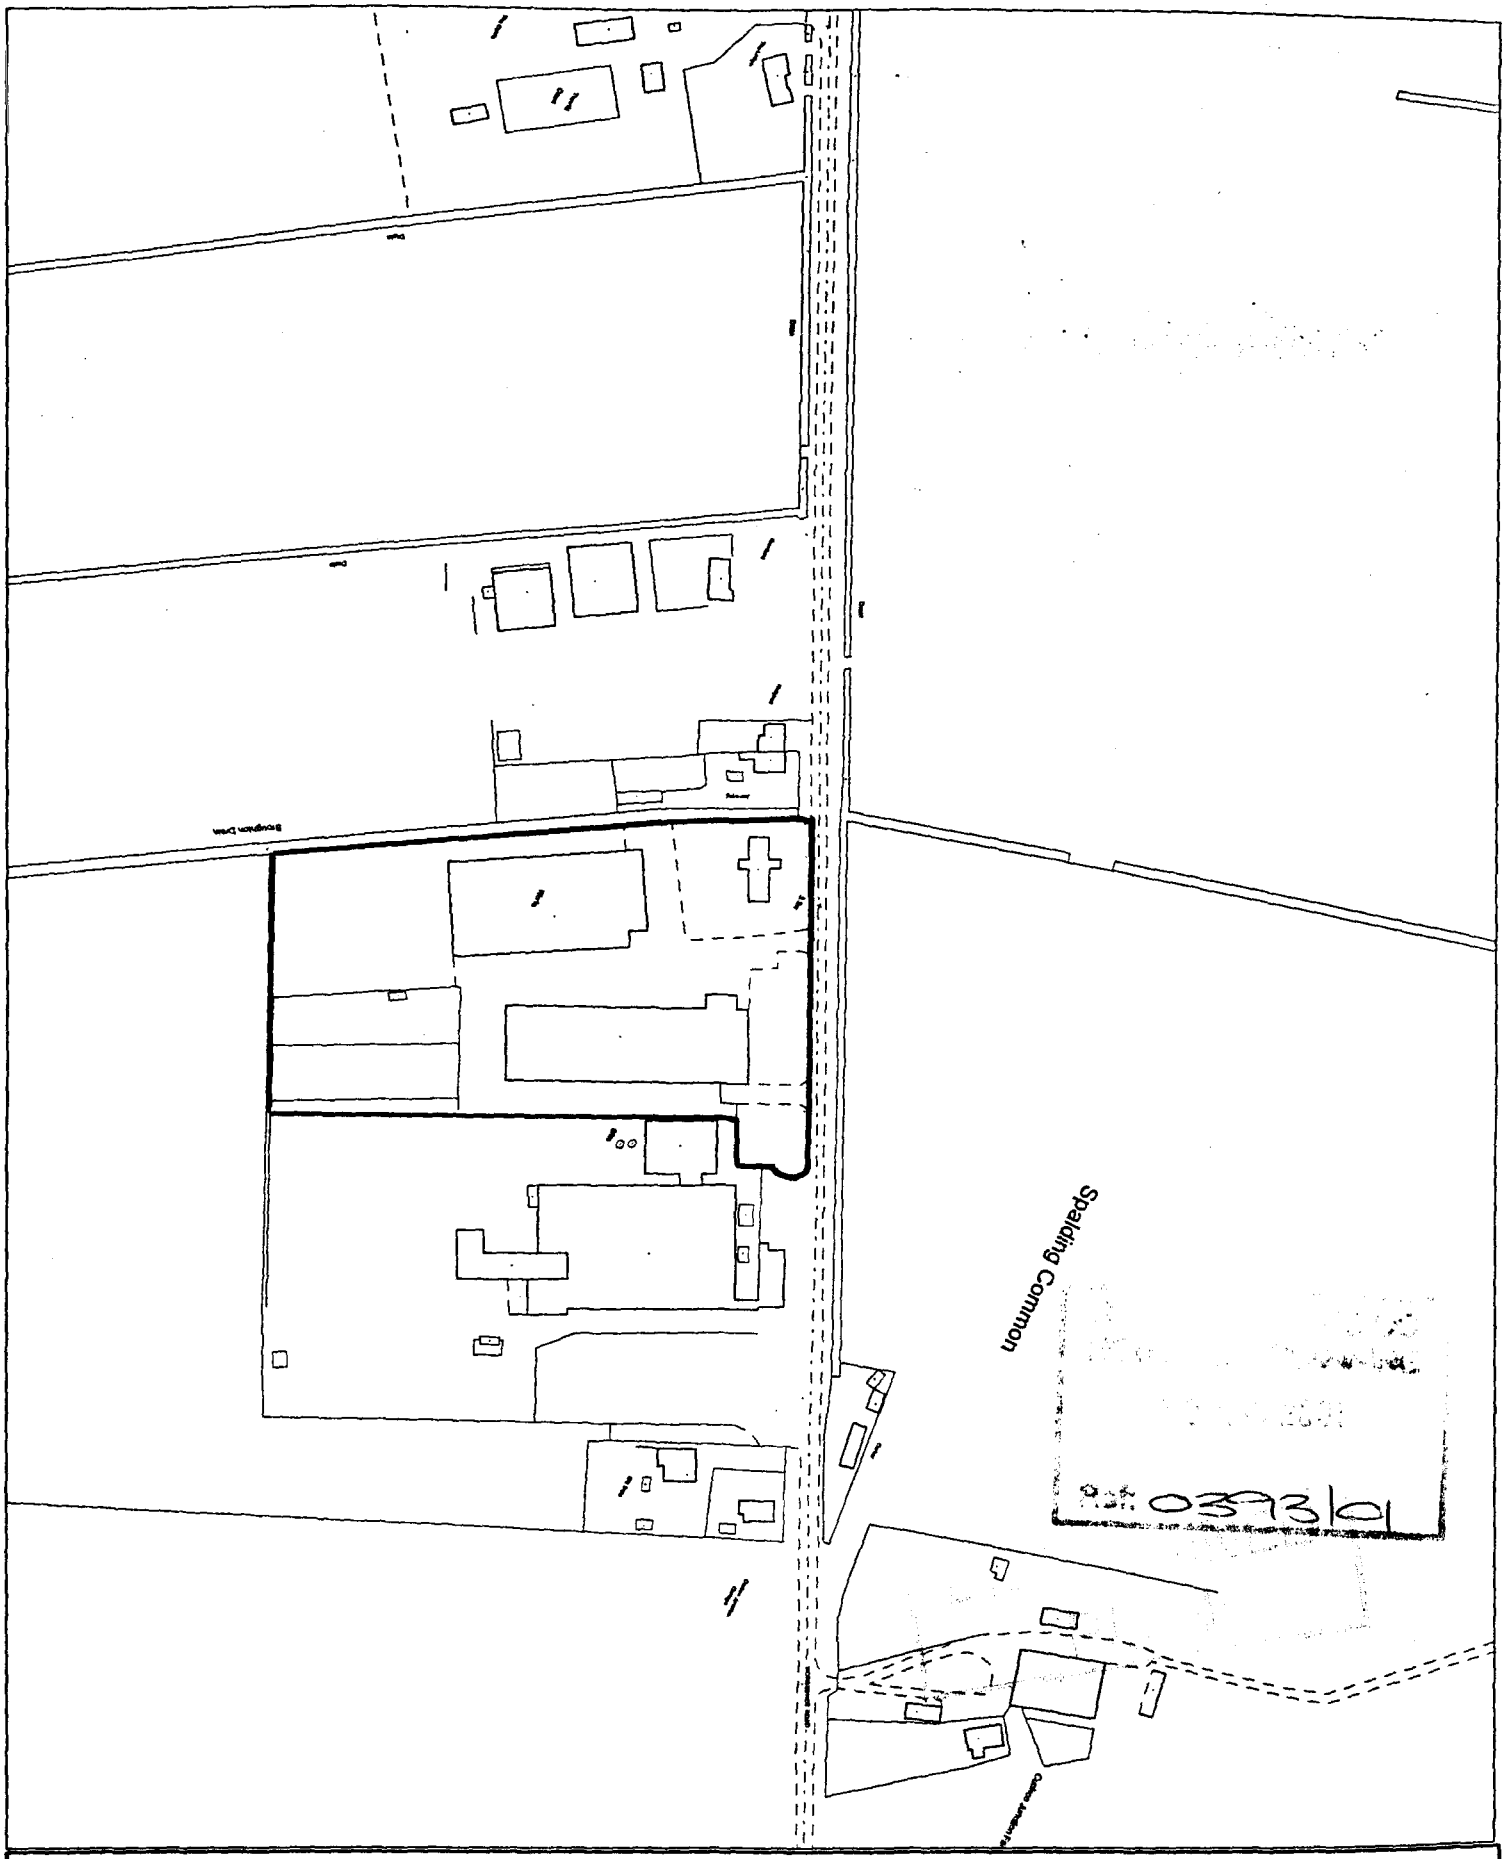


This copy has been produced specifically for the map return scheme purposes only. No further copies may be made.

Scale: 1:2500

Council Offices, Priory Road, Spalding, Lincolnshire PE11 2XE

This map is reproduced from Ordnance Survey material with permission of Ordnance Survey on behalf of Her Majesty's Stationery Office (c) Crown copyright. Unauthorised reproduction infringes Crown copyright and may lead to prosecution or civil proceedings. South Holland District Council LA079413 2001

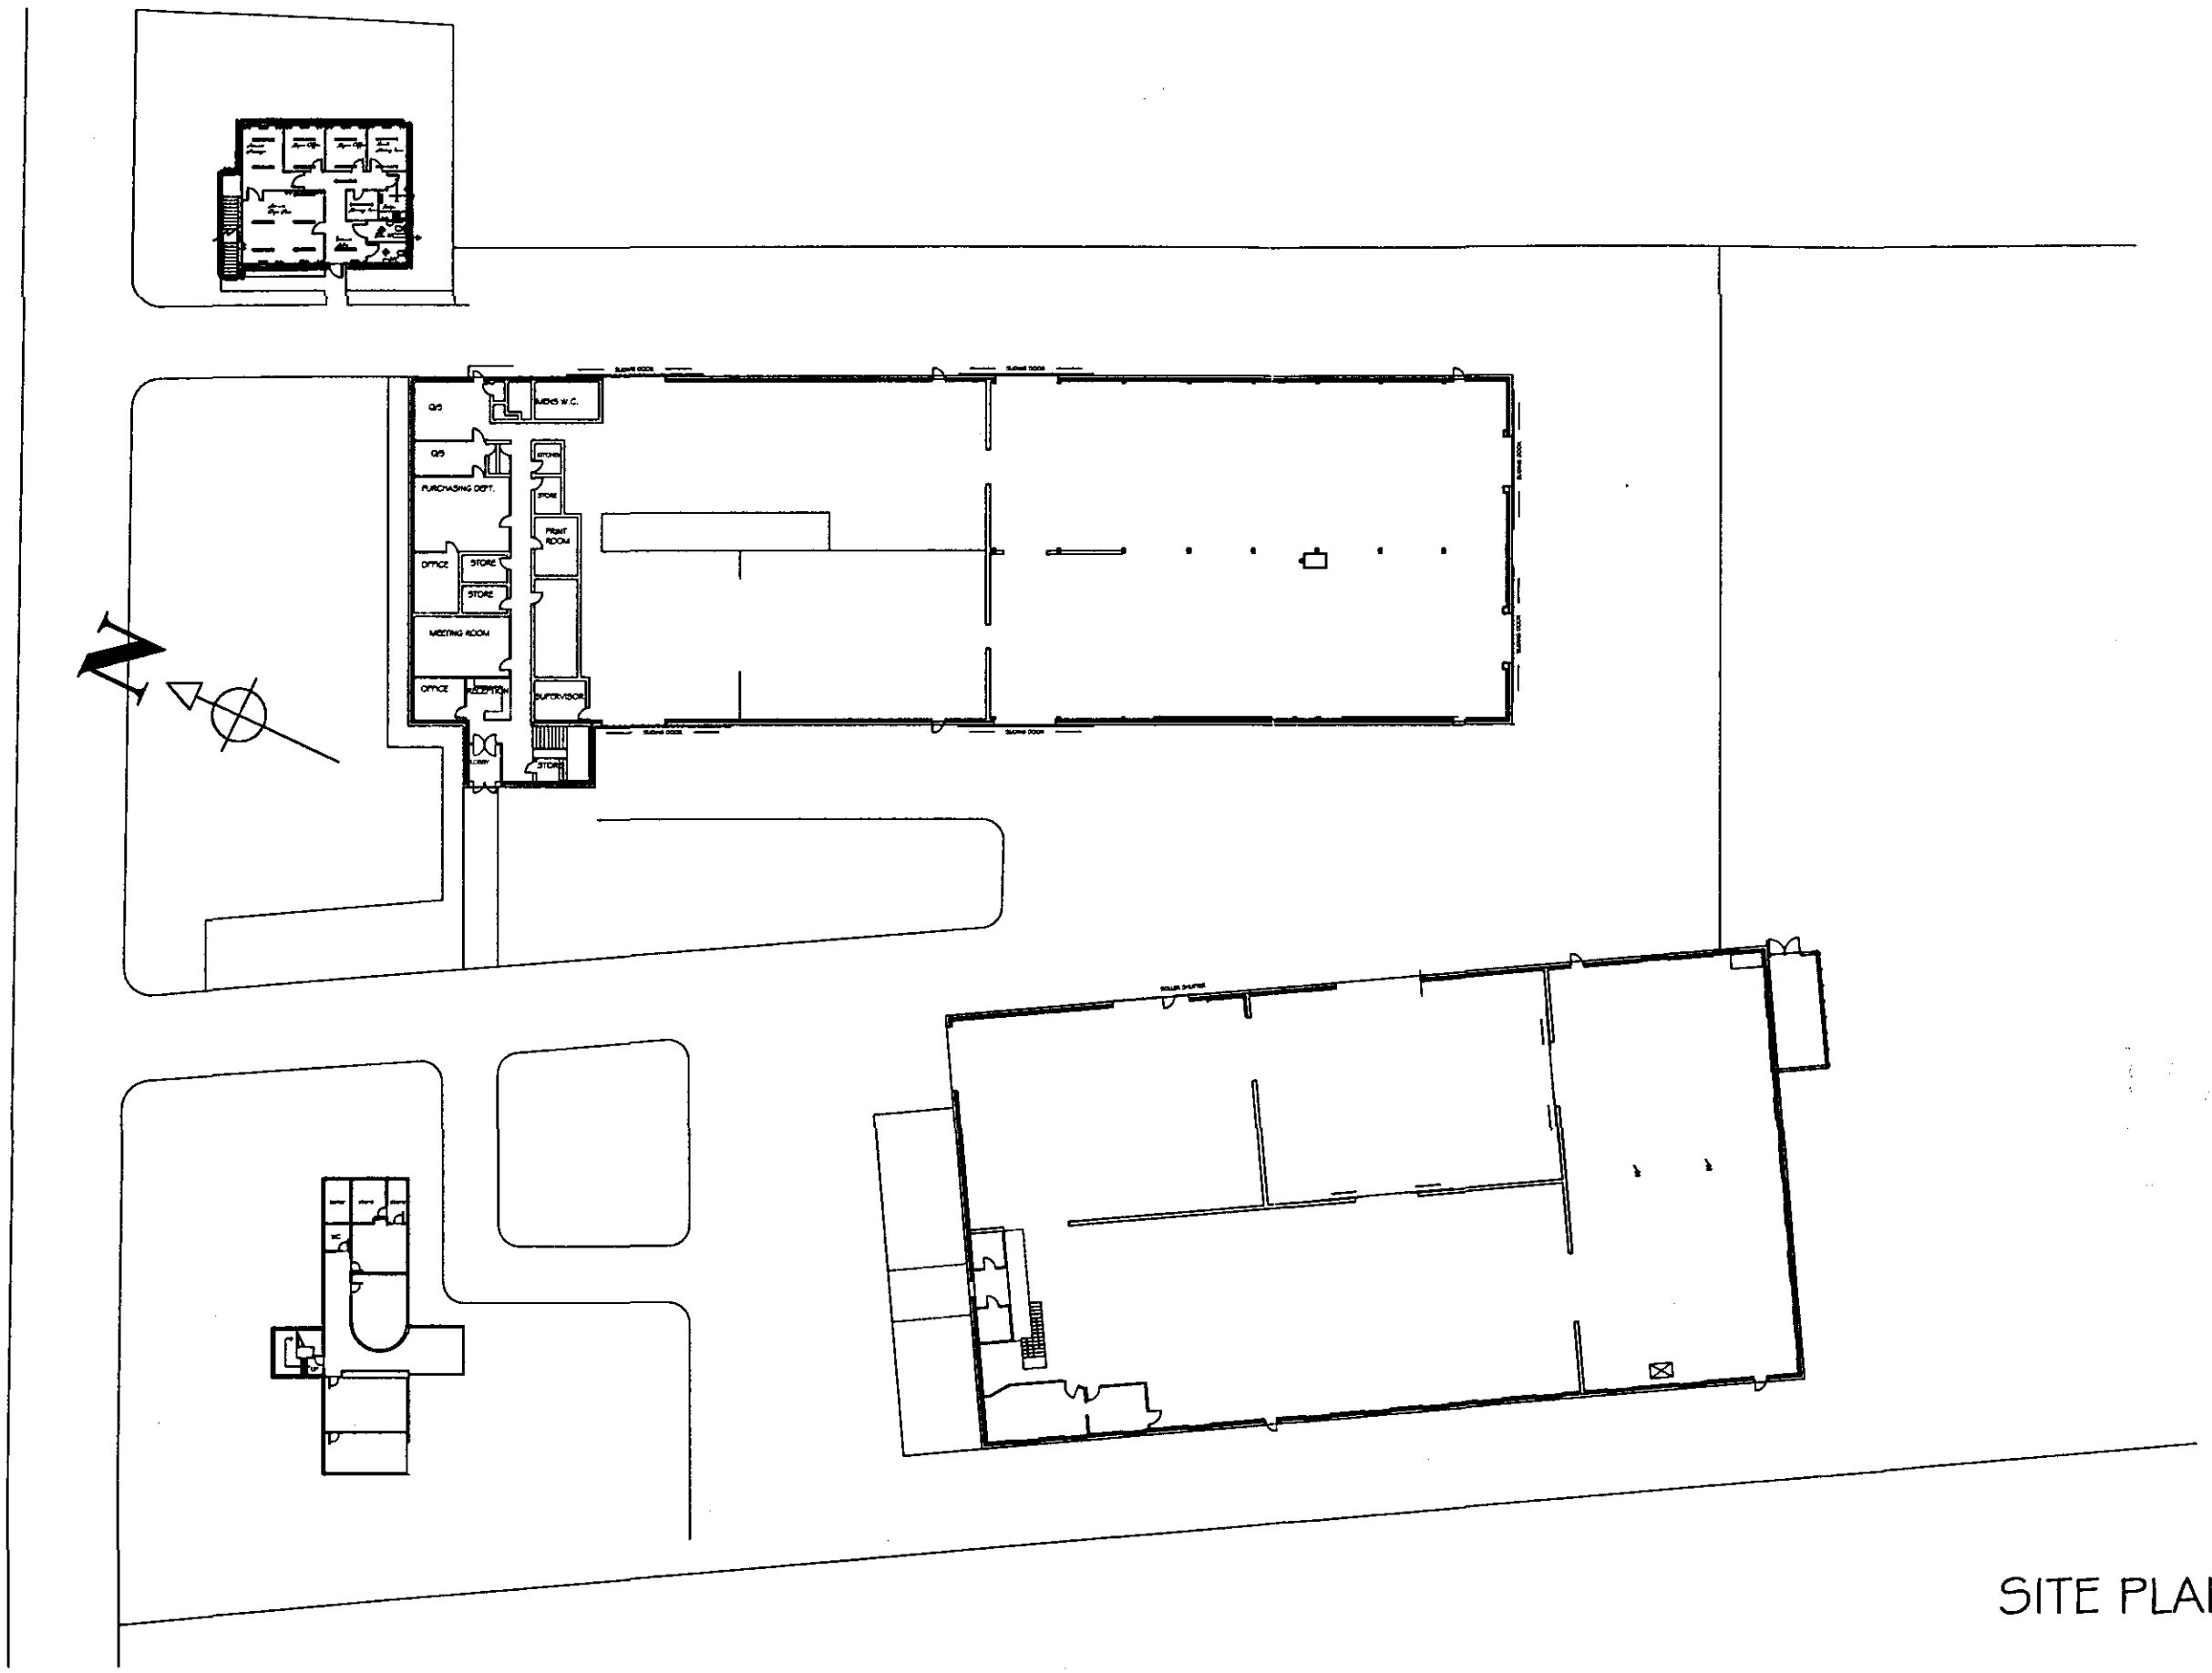

0393/01

SITE PLAN SCALE 1:500


contano aluminium limited
HORSESHOE RD
SPALDING LINCS
PE11 3JB
TEL: (01775)724351
FAX: (01775)760414

JOB TITLE	DRAWING No	CAL-SITE 001	REV	
DRAWING TITLE: CONTANO SITE PLAN	SCALE 1 : 500	DATE MAR '01	DRAWN BY FT	


Do not scale off this drawing. All discrepancies to be reported to Portakabin Limited.

© Portakabin Limited 2000
This drawing is the property of Portakabin Limited, it must not be copied or reproduced or divulged to anyone without written permission.


Rev.	Date		By
A	23.03.01	ELEVATIONS AMENDEDTO SUIT REVISIONS TO LAYOUT SEE DRAWING HD2334/02A	J.B.

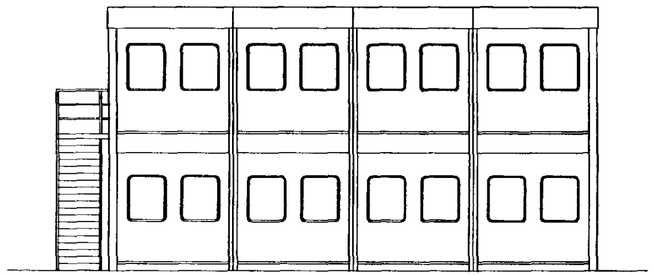


East Elevation

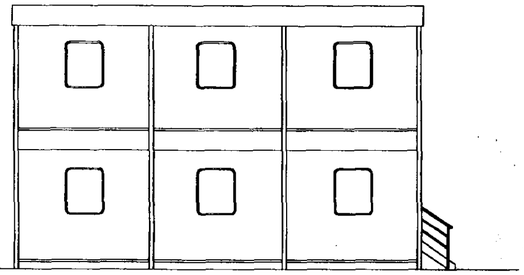

North Elevation

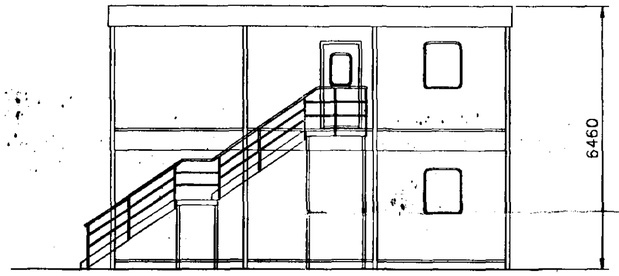

South Elevation

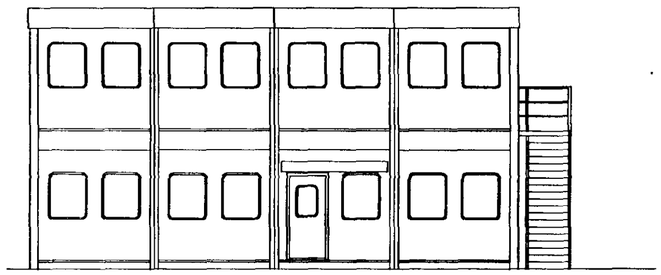

West Elevation

EXTERNAL COLOUR SCHEME

Walls	– Silk Grey	nearest BS ref 10 A 05
Vertical wall trim	– Silk Grey	nearest BS ref 10 A 05
Bottom wall trims	– White	nearest BS ref 00 E 55
Long wall fascias (covering wall)	– Silk Grey	nearest BS ref 10 A 05
Long wall fascia (covering beam)	– White	nearest BS ref 00 E 55
Short wall composite fascia	– Slate Grey	nearest BS ref 18 B 25
Roof	– White	nearest BS ref 00 E 55
External skirt	– Silk Grey	nearest BS ref 10 A 05
Columns, external corners	– Slate Grey	BS 4800 18 B 25
Columns, intermediate	– Grey	BS 4800 00 A 05
Windows	– Blue Grey	BS 4800 18 B 29
Doors:		
Insulated door	– Slate grey	nearest BS ref 18 B 25

Ref: 03931/01
30 MAR 2001

Duplex®
Building System

Portakabin Limited Huntington York YO32 9PT
Telephone 01904 611655 Fax 01904 611644

Project: Proposed Office Accommodation

Client: Contano Aluminium

Title: Elevation Drawing


Date	Drawn
12.03.01	jh

Scale: 1:100 @ A2


Drg. No.	Rev.
HD/2334/03	A

DE

Do not scale off this drawing. All discrepancies to be reported to Portakabin Limited.

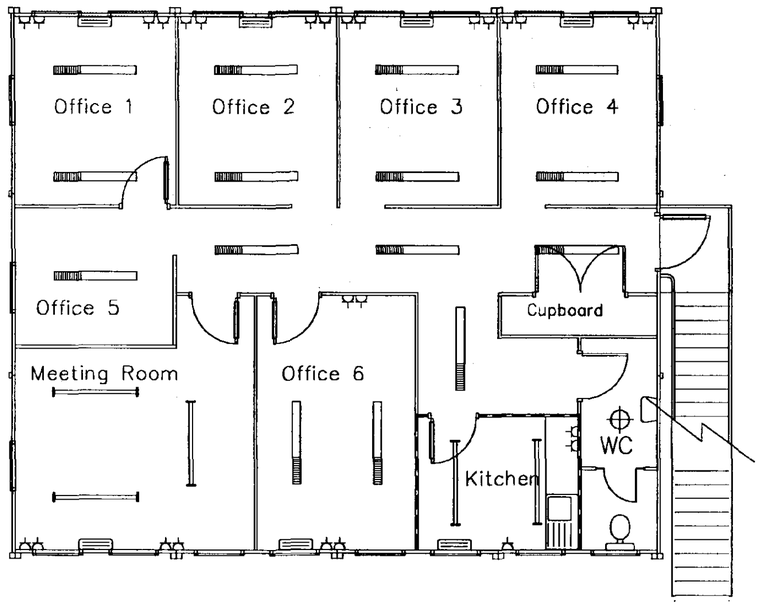

First Floor
Total Area 113.138m^2

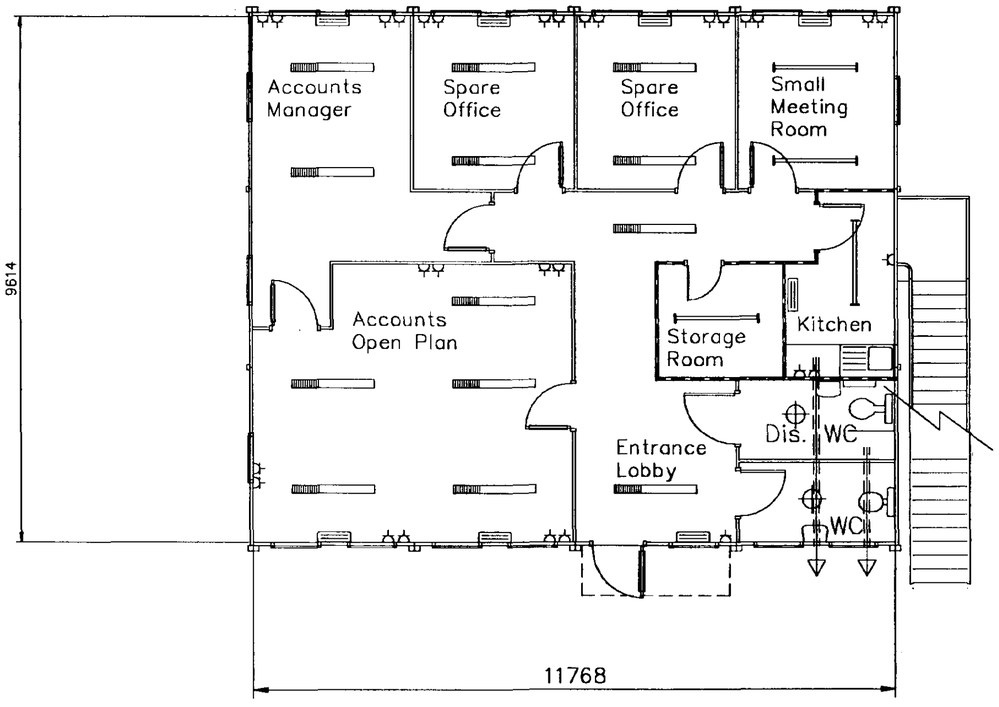

Ground Floor
Total Area 113.138m^2

Category 2 light fitting
58watt single fluorescent light
2kW wall mounted convector heater
13amp single socket outlet
Consumer unit
Extractor fan

© Portakabin Limited 2000
This drawing is the property of Portakabin Limited, it must not be copied or reproduced or divulged to anyone without written permission.

Rev.	Date		By
A	23.03.01	EXT. STAIRCASE RE-POSITIONED. LAYOUT AMENDED TO SUIT	J.B.

Duplex®
Building System

Portakabin Limited Huntington York YO32 9PT
Telephone 01904 611655 Fax 01904 611644

Project: Proposed Office Accommodation

Client: Contano Aluminium

Title: Plan Layout

Date	Drawn
08.03.01	jh

Scale: 1 : 75 @ A2

Drg. No.	Rev.
HD/2334/02	A

Ref. 03/36/FUL
DETAILED PLAN