
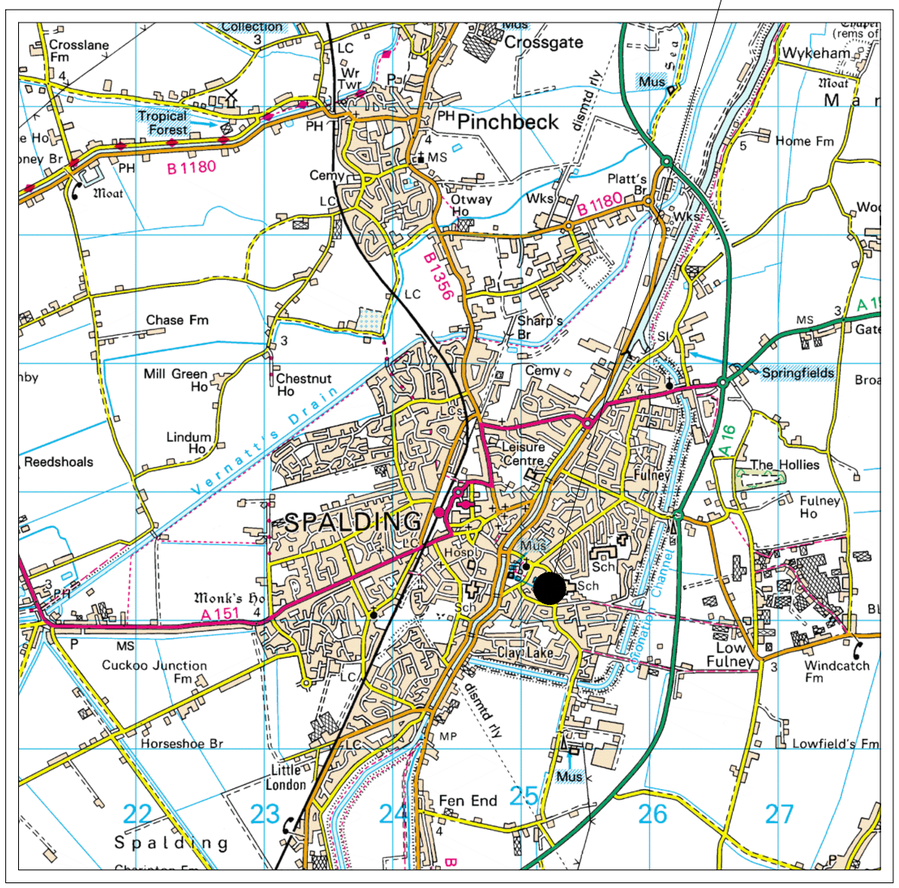


LOCATION PLAN

SCALE 1:1250

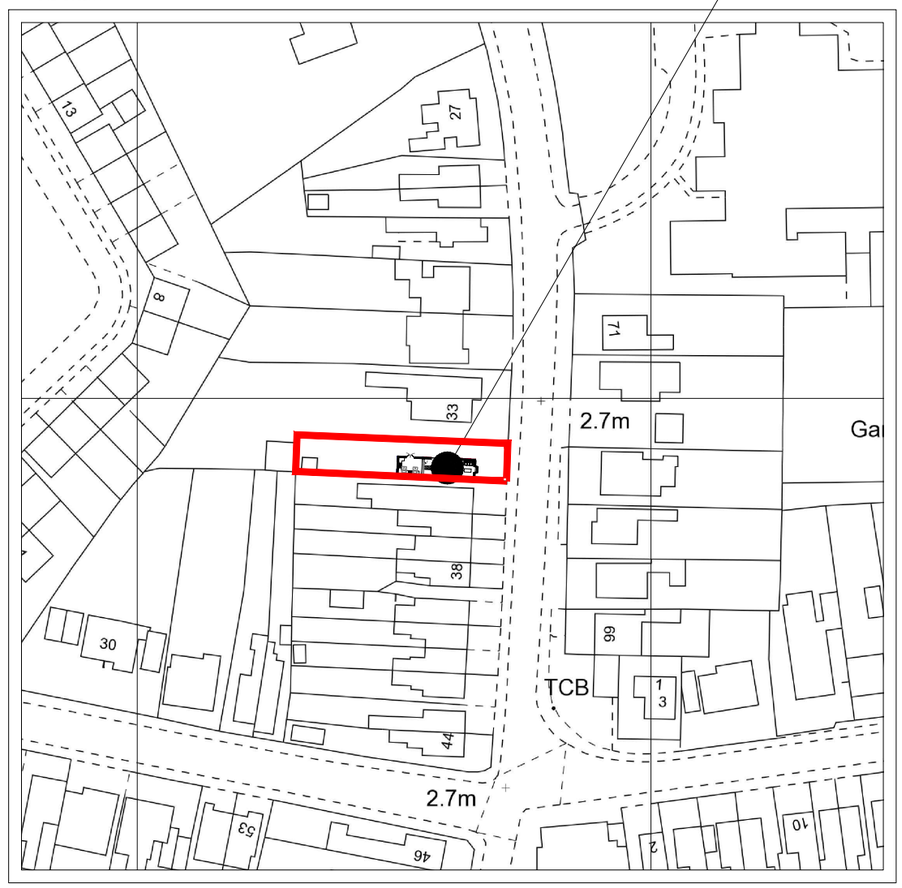

BLOCK PLAN

SCALE 1:500



FRONT OF PROPERTY

SCALE N.T.S



ARIAL STREET VIEW

SCALE N.T.S



REAR OF PROPERTY

SCALE N.T.S

COPYRIGHT NOTICE: ALL PREPARED DESIGNS, DRAWINGS SPECIFICATIONS & PHOTOGRAPHS ARE THE PROPERTY OF LOGIC DEZIGN. ALL SUCH DESIGNS AND INFORMATION ARE SUBMITTED IN CONFIDENCE AND ARE NOT TO BE PASSED TO OR DISCUSSED WITH A THIRD PARTY WITHOUT PRIOR CONSENT FROM LOGIC DEZIGN.

REV.	DESCRIPTION	DATE	CHK.	APR.
A	DRAFT ISSUE	24.03.19		

ARCHITECTURAL SERVICES
87 KIRKBY ROAD
BARWELL, LEICS.
LE9 8FR

WWW.LOGICDEZIGN.CO.UK
S.DAVENPORT@LOGICDEZIGN.CO.UK
SALES@LOGICDEZIGN.CO.UK
TEL:-01455651151


CLIENT:-	MR & MRS KIRK
ADDRESS:-	34 STONEGATE, SPALDING, LINCOLNSHIRE, PE11 2PH
SUBJECT:-	LOCATION / BLOCK PLAN
DWG No:-	LD0004/PL/001

A3

LOCATION / BLOCK PLANS


SCALE N.T.S

LOGIC DEZIGN
ARCHITECTURAL SERVICES

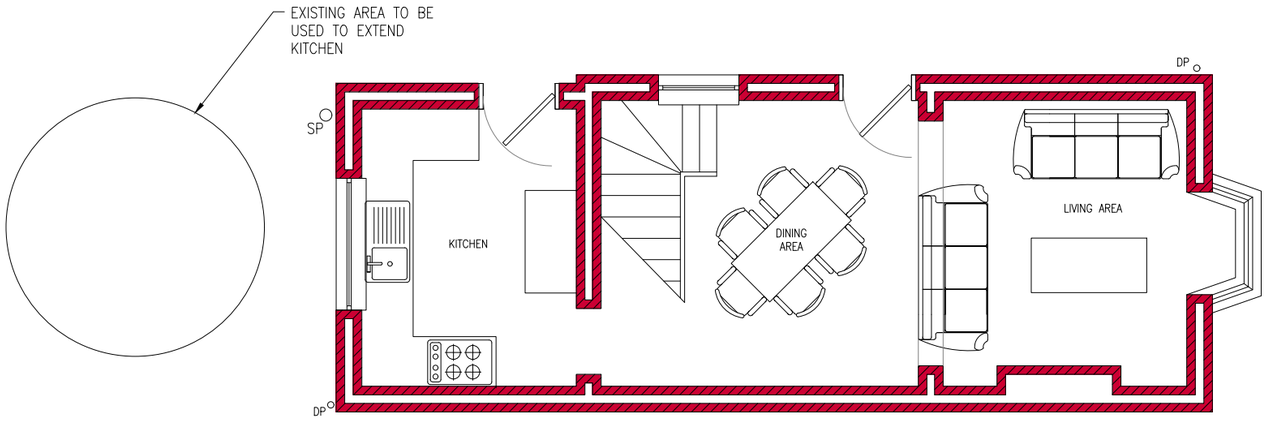

PROPOSED GROUND FLOOR LAYOUT

SCALE 1:100

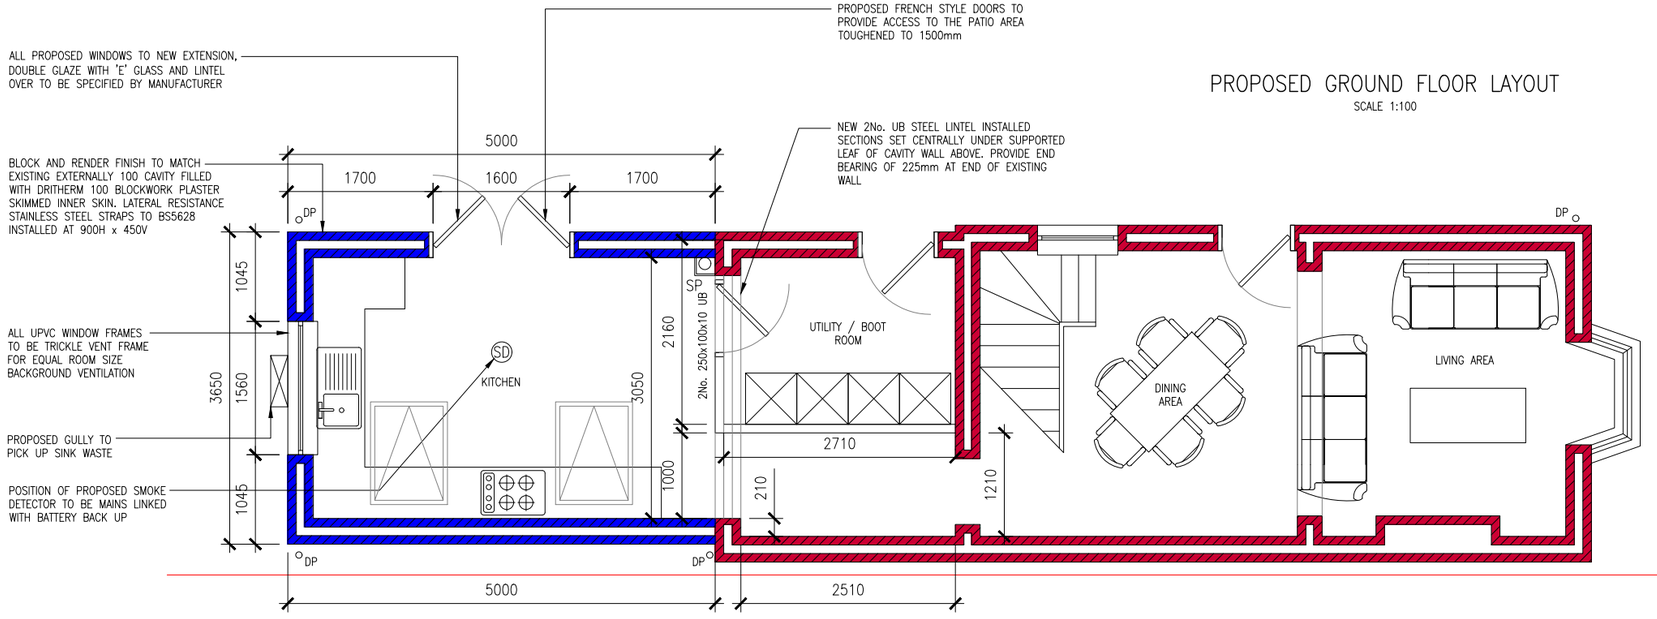

PROPOSED GROUND FLOOR LAYOUT

SCALE 1:100

COPYRIGHT NOTICE: ALL PREPARED DESIGNS, DRAWINGS SPECIFICATIONS & PHOTOGRAPHS ARE THE PROPERTY OF LOGIC DEZIGN. ALL SUCH DESIGNS AND INFORMATION ARE SUBMITTED IN CONFIDENCE AND ARE NOT TO BE PASSED TO OR DISCUSSED WITH A THIRD PARTY WITHOUT PRIOR CONSENT FROM LOGIC DEZIGN.

REV.	DESCRIPTION	DATE	CHK.	APR.
A	DRAFT ISSUE	24.03.19		

ARCHITECTURAL SERVICES
87 KIRKBY ROAD
BARWELL, LEICS.
LE9 8FR

WWW.LOGICDEZIGN.CO.UK
S.DAVENPORT@LOGICDEZIGN.CO.UK
SALES@LOGICDEZIGN.CO.UK
TEL:-01455651151

CLIENT:-	MR & MRS KIRK
ADDRESS:-	34 STONEGATE, SPALDING, LINCOLNSHIRE, PE11 2PH
SUBJECT:-	FLOOR PLANS
DWG No:-	LD0002/PL/002

A3

EXISTING & PROPOSED GROUND FLOOR LAYOUT


SCALE 1:100

LOGIC DEZIGN
ARCHITECTURAL SERVICES



EXISTING FRONT ELEVATION

SCALE 1:100

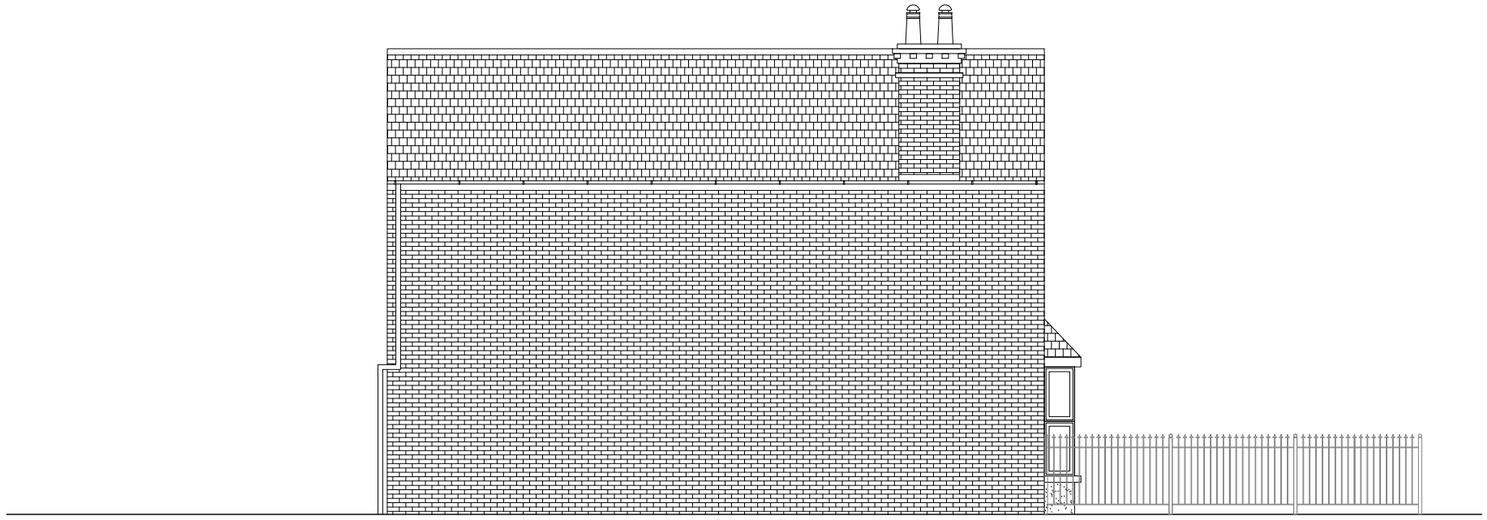


EXISTING SIDE ELEVATION

SCALE 1:100



PROPOSED FRONT ELEVATION

SCALE 1:100

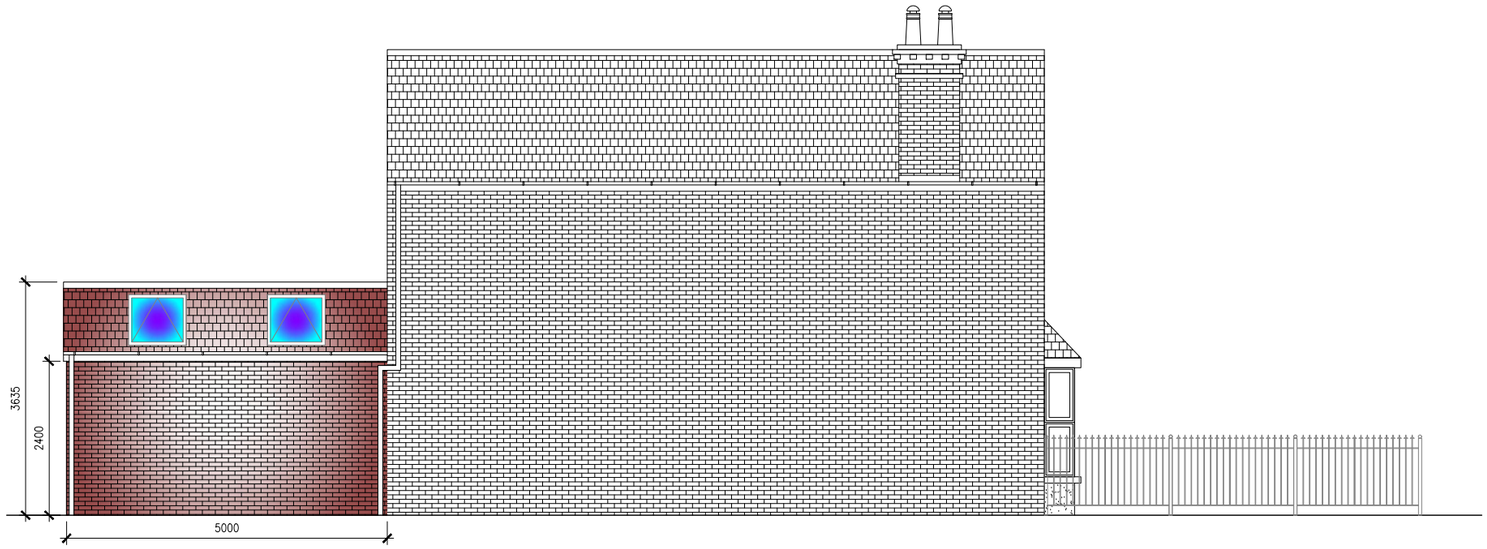

PROPOSED SIDE ELEVATION

SCALE 1:100

COPYRIGHT NOTICE: ALL PREPARED DESIGNS, DRAWINGS SPECIFICATIONS & PHOTOGRAPHS ARE THE PROPERTY OF LOGIC DEZIGN. ALL SUCH DESIGNS AND INFORMATION ARE SUBMITTED IN CONFIDENCE AND ARE NOT TO BE PASSED TO OR DISCUSSED WITH A THIRD PARTY WITHOUT PRIOR CONSENT FROM LOGIC DEZIGN.

REV.	DESCRIPTION	DATE	CHK.	APR.
A	DRAFT ISSUE	24.03.19		

ARCHITECTURAL SERVICES
87 KIRKBY ROAD
BARWELL, LEICS.
LE9 8FR

WWW.LOGICDEZIGN.CO.UK
S.DAVENPORT@LOGICDEZIGN.CO.UK
SALES@LOGICDEZIGN.CO.UK
TEL:-01455651151


CLIENT:-	MR & MRS KIRK
ADDRESS:-	34 STONEGATE, SPALDING, LINCOLNSHIRE, PE11 2PH
SUBJECT:-	ELEVATIONS
DWG No:-	LD0004/PL/003

A3

EXISTING & PROPOSED ELEVATIONS

SCALE 1:100

LOGIC DEZIGN
ARCHITECTURAL SERVICES

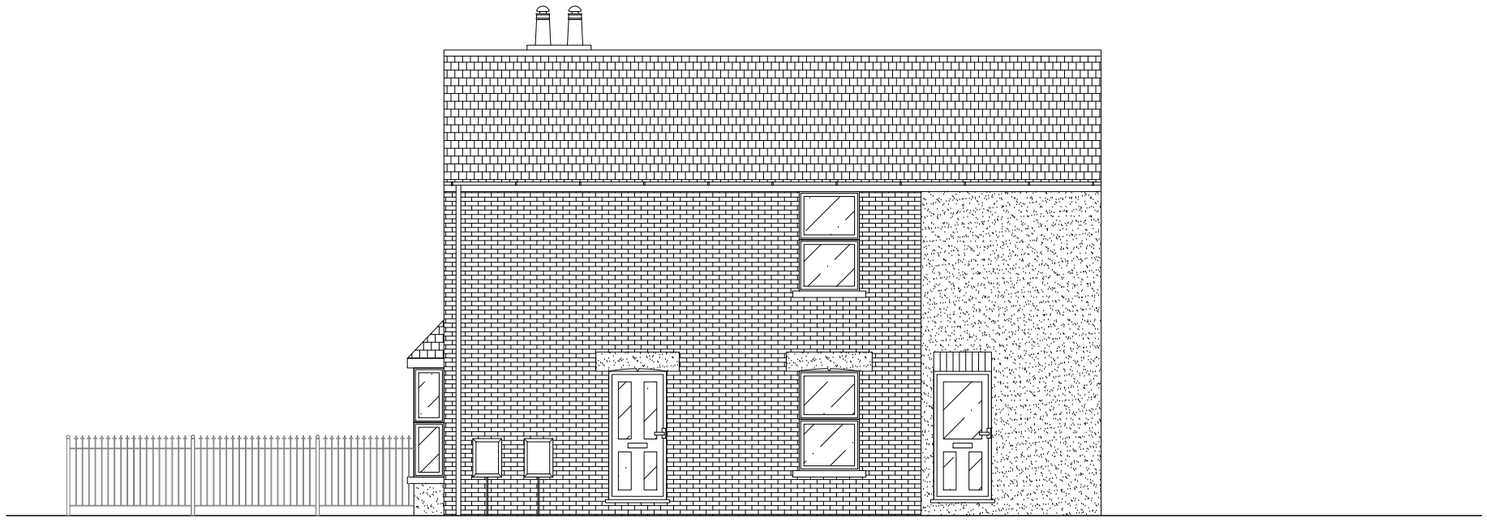


EXISTING SIDE ELEVATION

SCALE 1:100




EXISTING REAR ELEVATION

SCALE 1:100

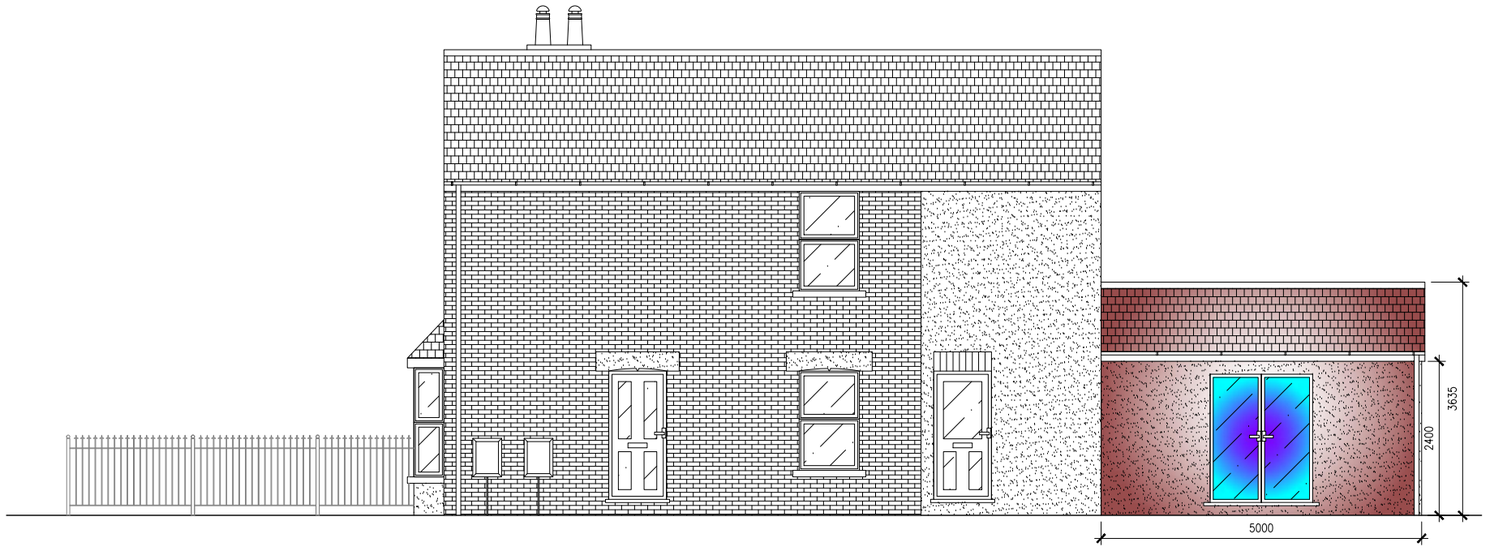

PROPOSED SIDE ELEVATION

SCALE 1:100

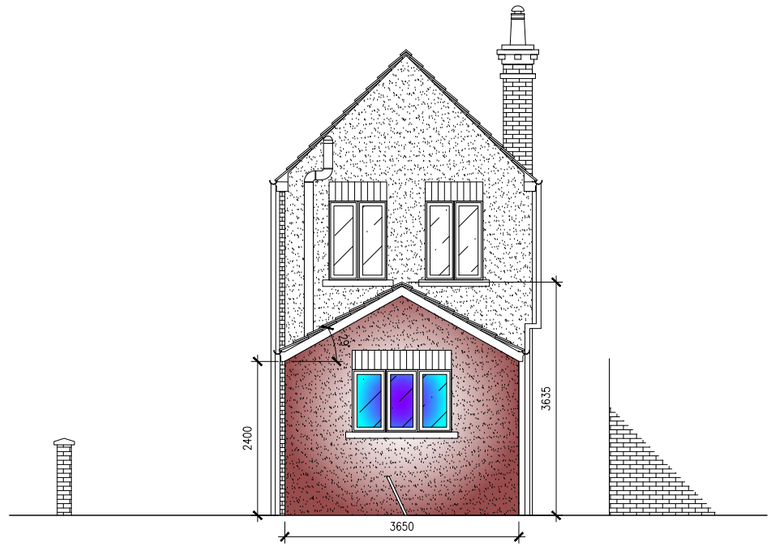

PROPOSED REAR ELEVATION

SCALE 1:100

COPYRIGHT NOTICE: ALL PREPARED DESIGNS, DRAWINGS SPECIFICATIONS & PHOTOGRAPHS ARE THE PROPERTY OF LOGIC DEZIGN. ALL SUCH DESIGNS AND INFORMATION ARE SUBMITTED IN CONFIDENCE AND ARE NOT TO BE PASSED TO OR DISCUSSED WITH A THIRD PARTY WITHOUT PRIOR CONSENT FROM LOGIC DEZIGN.

REV.	DESCRIPTION	DATE	CHK.	APR.
A	DRAFT ISSUE	24.03.19		

ARCHITECTURAL SERVICES
87 KIRKBY ROAD
BARWELL, LEICS.
LE9 8FR

WWW.LOGICDEZIGN.CO.UK
S.DAVENPORT@LOGICDEZIGN.CO.UK
SALES@LOGICDEZIGN.CO.UK
TEL:-01455651151

CLIENT:-	MR & MRS KIRK
ADDRESS:-	34 STONEGATE, SPALDING, LINCOLNSHIRE, PE11 2PH
SUBJECT:-	ELEVATIONS
DWG No:-	LD0004/PL/004

A3

EXISTING & PROPOSED ELEVATIONS

SCALE 1:100

LOGIC DEZIGN
ARCHITECTURAL SERVICES

PROPOSED FOUNDATIONS

PROPOSED FOUNDATION SIZES TO BE 1m MIN DEPTH AND 600mm WIDE WILL BE SUBJECT TO GROUND INVESTIGATION PRIOR TO WORKS ESPECIALLY IN REGARDS TO THE NEIGHBOURING PROPERTY, TO BE CARRIED OUT BY THE CONTRACTOR. DETAILS TO BE IN ACCORDANCE WITH NHBC GUIDE LINES. FOUNDATION ARE ALSO TO EXCEED THE INVERT LEVEL OF ALL SEWAGE WORKS ETC.

FLOOR CONSTRUCTION

1) 150mm OF TYPE ONE HARDCORE WHACKERED DOWN TO FORM SUB BASE
2) 50mm SAND BLINDING TO BE LAID OVER FOR DPM PROTECTION
3) 1 LAYER OF DPM TO BE LAID ON TOP LINKING INTO DPC ABOVE EXTERNAL GROUND LEVEL
4) 100mm LAYER OF CELOTEX INSULATION TO INCREASE THERMAL RESISTANCE TO CORRECT U VALUE OF 0.22
5) SEPERATION MEMBRANE TO BE LAID ON TOP OF INSULATION AS PER MANUFACTURERS SPECIFICATIONS FOR DETERIATION PROTECTION.
6) BEAM AND BLOCK FLOOR LAID OVER
7) 30mm OF CELOTEX TO BE INSTALLED AROUND PERIMETER OF FLOOR CONSTRUCTION TO ILIMINATE COLD SPOTS

WALL CONSTRUCTION

1) FACING BLOCKS AND RENDER TO MATCH EXISTING EXTERNALLY
2) 100mm CAVITY FILLED WITH 100mm FULL FILL DRITHERM INSULATION PANELS STANDARD SIZE KEEPING U VALUE TO BELOW 0.3
3) 100mm 7.3N/mmsq STANDARD CELCON BLOCKWORK
4) PLASTER SKIMMED INNER SKIN OR 12.5mm PLASTERBOARD ON DABS INTERNALLY
5) LATERAL RESISTANCE STRAPS USED THROUGH OUT MASONARY BRICK & BLOCK WORK TO BS5628
6) PROVISION OF DAMP PROOF COURSE TO ALL EXTERNAL WALLS TO RESIST PASSAGE OF MOISTURE WITH DPM LINKED ON TOP
7) WALL CAVITY TO BE FILLED WITH LEAN CONCRETE MIX AND TO FINISH 225mm BELOW DPC LEVEL
8) APPROPIATE SIZED CAVITY CLOSER TO BE USED TO REDUCE THE PASSAGE OF MOISTURE BELOW DPC LEVEL

ROOF CONSTRUCTION

CONTRACTOR TO REQUEST CALCULATIONS FOR JOISTS CARRIED OUT BY MANUFACTER, RESULTS TO BE SUMITTED TO BUILDING CONTROL INSPECTOR FOR APPROVAL. SECURED TO WALL PLATE USING GALVANISED MILD STEEL TRUSS CLIPS. ROOF TO BE WIND BRACED TO BS5268.

LINTELS

CONTRACTOR TO REQUEST CALCULATIONS FOR LINTELS CARRIED OUT BY MANUFACTER, RESULTS TO BE SUMITTED TO BUILDING CONTROL INSPECTOR FOR APPROVAL.

SMOKE / HEAT DETECTION

SMOKE DETECTORS AND ALARM SYSTEM TO BE IN ACCORDANCE WITH BS5839-6:2004 MAINS LINKED WITH BATTERY BACK UP. POSITION WHERE SIGNIFIED "SD" AND SHOULD BE FITTED WITHIN 7 ½ METERS OF DOORS LEADING INTO HABITABLE ROOMS AT ALL LEVELS. ALSO HEAT DETECTOR SIGNIFIED "HD" POSITIONED IN KITCHEN.

STUDWORK WALLS

INTERNAL WALLS TO CONSIST OF 100x50mm STUDWORK FRAME WITH 12.5mm PLASTERBOARD COVERING AND SKIM TO EITHER SIDE WITH 100mm CAVITY QUILTING BETWEEN TO REDUCE TO PASSAGE OF SOUND BETWEEN ROOMS, SEE STRUCTURAL CALCULATIONS FOR FURTHER SPECIFICATIONS TO PART E

KITCHEN VENTILATION

NEW EXTRACTION FAN TO BE INSTALLED TO EXTERNALL WALL EXTRACTING 60 LITRES PER SECOND WITH 15min OVERRUN. INSTALL IN THE SUB-FLOOR BRICKWORK BY REMOVAL OF ONE FULL BRICK AND PART REMOVAL OF ADJACENT BRICKS ABOVE AND BELOW.

SURFACE WATER SOAKAWAY

SURFACE WATER TO BE REMOVED VIA EXISTING SEWAGE SYSTEM

ROOF INSULATION

1) TILED TO MATCH EXISTING
2) HARCON VPU BREATHABLE ROOFING FELT
3) 50mm AIR VOID
4) 90mm CELOTEX INSULATION
5) TRISO SUPER 10 INSTALLED USING COUNTER BATTENS
6) 25mm AIR VOID
7) 12.5mm PLASTERBOARD AND SKIM

PROPOSED WINDOWS / DOORS

ALL PROPOSED EXTENSION WORK TO HAVE NEW PVC WINDOWS

SEWAGE / MANHOLES / DRAINAGE LINES

THE INVERT LEVEL OF PROPOSED INSPECTION CHAMBER TO MATCH THAT OF EXISTING WITH 100mmø PVC DUCTING ON BEDDED 'P' GRAVEL

SEE PROPOSED / EXISTING SITE LAYOUT FOR LOCATION OF MANHOLE, DRAINAGE LINES.

PROPOSED DRAINAGE LINES ARE TO BE OF 100mm PVC PIPING ON 'P' GRAVEL FROM GULLY LOCATIONS AT BASE OF VERTICAL GUTTERING DOWN PIPES TO EXISTING SEWAGE SYSTEM

BUILDING NOTES / SPECIFICATIONS

1) THE REQUIREMENTS OF THE PARTY WALL ACT 1996 MUST BE IMPLEMENTED

2) HORIZONTAL AND VERTICAL DPC TO ALL OPENINGS.

3) ALL PLUMBING TO BS5572. SHOWER, WASH HAND BASIN, BATH ETC TO BE FITTED WITH DEEP SEAL TRAPS.

4) ALL ELECTRICS TO BS 7671. AT LEAST ONE LAMP TO BE OF A TYPE TO GIVE A LUMENANCE EFFICIENCY GREATER THAN 40 LUMENS PER CIRCUIT WATT.

5) ALL NEW STEELWORK TO BE PAINTED WITH 2No. LAYERS OF INTUMESCENT PAINT.

6) ALL DOORS SPECIFIED "FD" TO BE 1/2 HR FIR DOORS (DO NOT INCREASE THE SIZE OF THERE REBATES, USE INTUMESCENT TAPE STUCK TO DOORS OR CASINGS TO GIVE A SNUG TIGHT AND FIRE PROTECTION).

7) SMOKE DETECTORS AND ALARM SYSTEM TO BE IN ACCORDANCE WITH BS5839-6:2004. POSITION WHERE SIGNIFIED "SD" AND SHOULD BE FITTED WITHIN 7 ½ METERS OF DOORS LEADING INTO HABITABLE ROOMS AT ALL LEVELS.

8) IN POSITIONS IN WHICH FLOOR JOISTS RUN PARALLEL TO JOISTS, DOUBLE UP FLOOR JOISTS DIRECTLY BELOW NEW WALLS.

9) BUILDING INSPECTOR MAY ASK FOR THE EXTERNAL WALLS TO BE UPGRADED THERMALLY. IF SO STICK 50 CELOTEX TO WALLS WITH PROP. ADHESIVE THEN SCREW AND GLUE 40x25 SC3 TIMBERS AT 450mm CTRS TO WALL. 9.5mm PLASTERBOARD AND PLASTER SKIM. (PLEASE TAKE NOTE OF No.11 ABOVE).

FIRE PROTECTION TO STEEL BEAMS / LINTELS

STEEL BEAMS SHALL BE PROTECTED WITH 12.5mm THICK FIRELINE BOARD FIXDE TO GYPLINER ENCASE (OR SIMILAR) TO GIVE 30mins FIRE RESISTANCE.

GLAZING / FRAMES

ALL PROPOSED GLAZING TO BE OF THERMOSTAR GLAZING PROVIDING (U=1.4 W/msqK*), INCLUDES 24mm DOUBLE GLAZING WITH 4mm FLOAT INNER WITH LOW 'E' COATING, 16mm ARGON GAS FILLED CAVITY AND 4mm TOUGHENED INNER AND OUTER PANES.

ALL PROPOSED uPVC WINDOW FRAMES TO INCLUDE DOUBLE OPENINGS GIVING $\frac{1}{20}$ RAPID VENTILATION AND WITH 8000mmsq TRICKLE VENTS FOR BACKGROUND VENILATION.

EXISTING LOUNGE CURRENTLY MEETS RAPID VENTILATION REQUIREMENTS AND WITH FITTED TRICKLE VENTS FOR BACKGROUND VENTILATION. AREA OF BUILD IS NOT BEING ALTERED AND SO NO UPGRADE WILL BE NESSESSARY.

THE GLAZING IN THE DOOR(S) AND/OR SIDE PANELS TO A HORIZONTAL DISTANCE OF 300mm FROM THE DOOR AND TO A MINIMUM HEIGHT OF 1500mm ABOVE FLOOR LEVEL WILL BE LAMINATED OR TOUGHENED GLASS COMPLYING WITH BS6206; 1981. PART N.

CONTRACTOR SHOULD CHECK PLAN ON SITE AT QUOTATION STAGE AND BEFORE COMMENCEMENT OF WORK. ANY ERRORS, OMISSIONS OR DESIGN CHANGES REQUIRED SHOULD BE REPORTED IMMEDIATELY TO ENABLE PLANS TO BE SUBMITTED TO THE LOCAL ORTHORITIES.

ALL WORK SHOWN ON PLAN, OR ANY DEVIATIONS FROM DESIGN OR MATERIALS SPECIFIED, SHOULD COMPLY WITH CURRENT BUILDING REGULATIONS, PLANNING REQUIREMENTS, BRITISH STANDARDS AND CODES OF PRACTICE.

ELECTRICAL INSTALLATION AND HEATING NOT SHOWN UNLESS SPECIFICALLY REQUESTED.

CLIENT SHOULD CHECK THAT WORK SHOWN ON PLAN DOES NOT CONTRAVENE OR AFFECT COVENANTS OR ENCROACH ANY BOUNDARIES. IT IS THE RESPONSIBILITY OF THE CLIENT TO CHECK ANY MATTERS REGARDING TITLE OF THE LAND.

NO WORK SHOULD BE STARTED UNTIL APPROVALS OR NOTICES HAVE BEEN OBTAINED FROM THE LOCAL AUTHORITIES.

ELECTRICS

ALL ELECTRICS ARE TO BE DESIGNED AND INSTALLED BY A COMPETANT PERSON AND COMPLETION CERTIFICATE TO BE ISSUED BY THE APPROPIATE MONITORING BODY

STRUCTURAL CALCULATIONS

NOTE:- STRUCTURAL CALCULATIONS ARE TO BE READ IN CONJUNCTION WITH THE DRAWINGS AND BUILDER IS TO VIEW FULLY READ UNDERSTAND PRIOR TO ANY CONSTRUCTION WORKS. ANY AND ALL QUERIES ARE TO BE SUBMITTED TO LOGIC DEZIGN BEFORE ANY WORKS ARE UNDERTAKEN.

SANITARY PLUMBING

ALL WASTE PIPES ARE TO BE OF 40mmø PVC DUCTING. SEDIMENT TRAPS ARE TO BE STANDARD BOTTLE TRAPS AND HAVE A DEPTH OF 75mm UNLESS LARGER IS REQUIRED AFTER BEING DETERMINED ON SITE.

COPYRIGHT NOTICE: ALL PREPARED DESIGNS, DRAWINGS SPECIFICATIONS & PHOTOGRAPHS ARE THE PROPERTY OF LOGIC DEZIGN. ALL SUCH DESIGNS AND INFORMATION ARE SUBMITTED IN CONFIDENCE AND ARE NOT TO BE PASSED TO OR DISCUSSED WITH A THIRD PARTY WITHOUT PRIOR CONSENT FROM LOGIC DEZIGN.

REV.	DESCRIPTION	DATE	CHK.	APR.
A	DRAFT ISSUE	24.03.19		

ARCHITECTURAL SERVICES
87 KIRKBY ROAD
BARWELL, LEICS.
LE9 8FR

WWW.LOGICDEZIGN.CO.UK
S.DAVENPORT@LOGICDEZIGN.CO.UK
SALES@LOGICDEZIGN.CO.UK
TEL:-01455651151

CLIENT:-	MR & MRS KIRK
ADDRESS:-	34 STONEGATE, SPALDING, LINCOLNSHIRE, PE11 2PH
SUBJECT:-	CONSTRUCTION NOTES
DWG No:-	LD0004/PL/005

A3

CONSTRUCTION NOTES
SCALE N.T.S.

LOGIC DEZIGN
ARCHITECTURAL SERVICES