

PROPOSED FAST FOOD OUTLET


SCALE :- 1:50

6 THE CRESENT
SPALDING

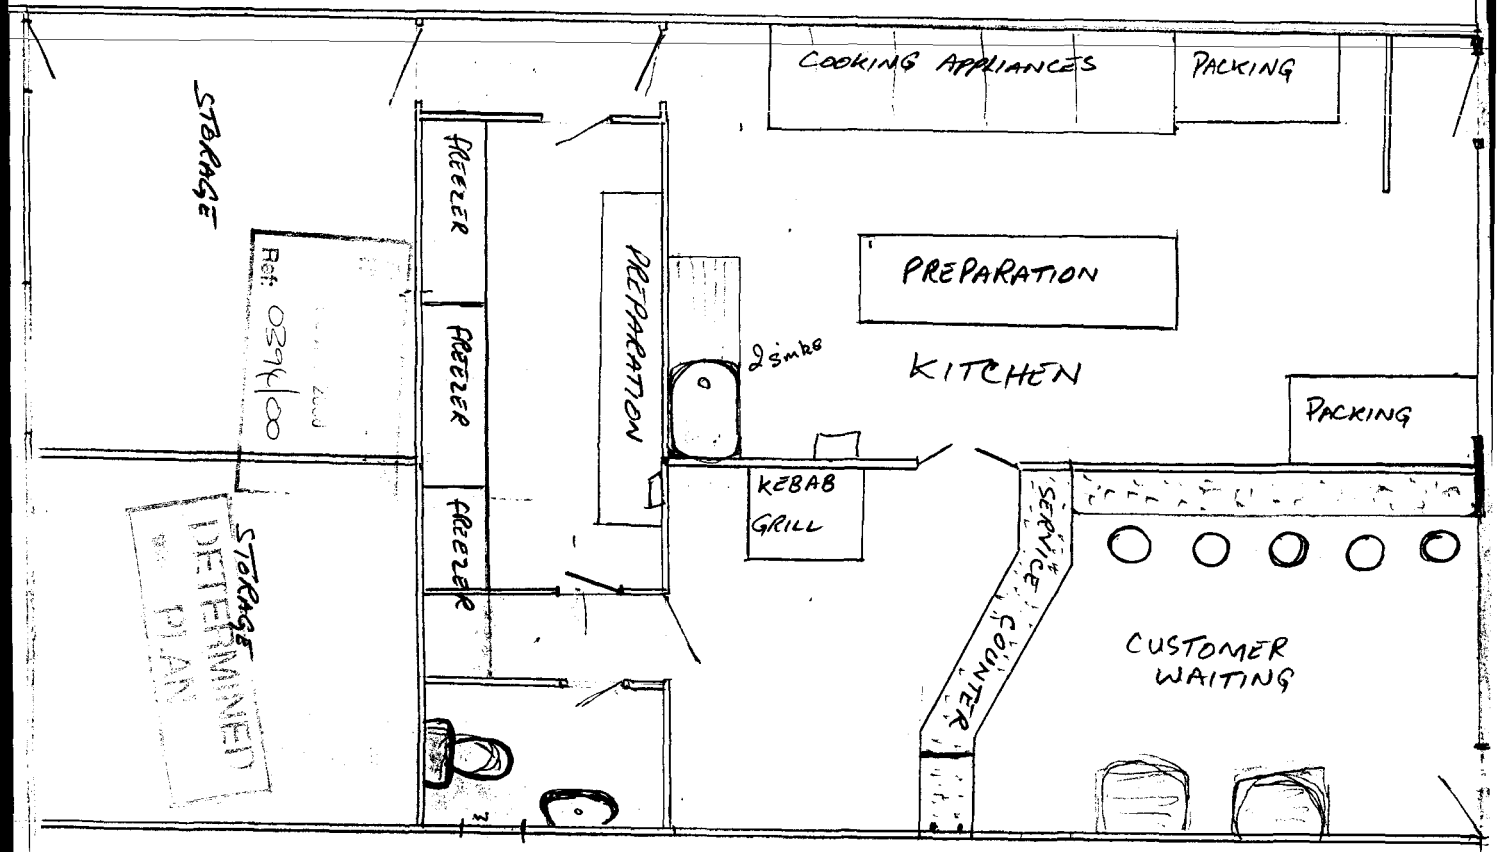

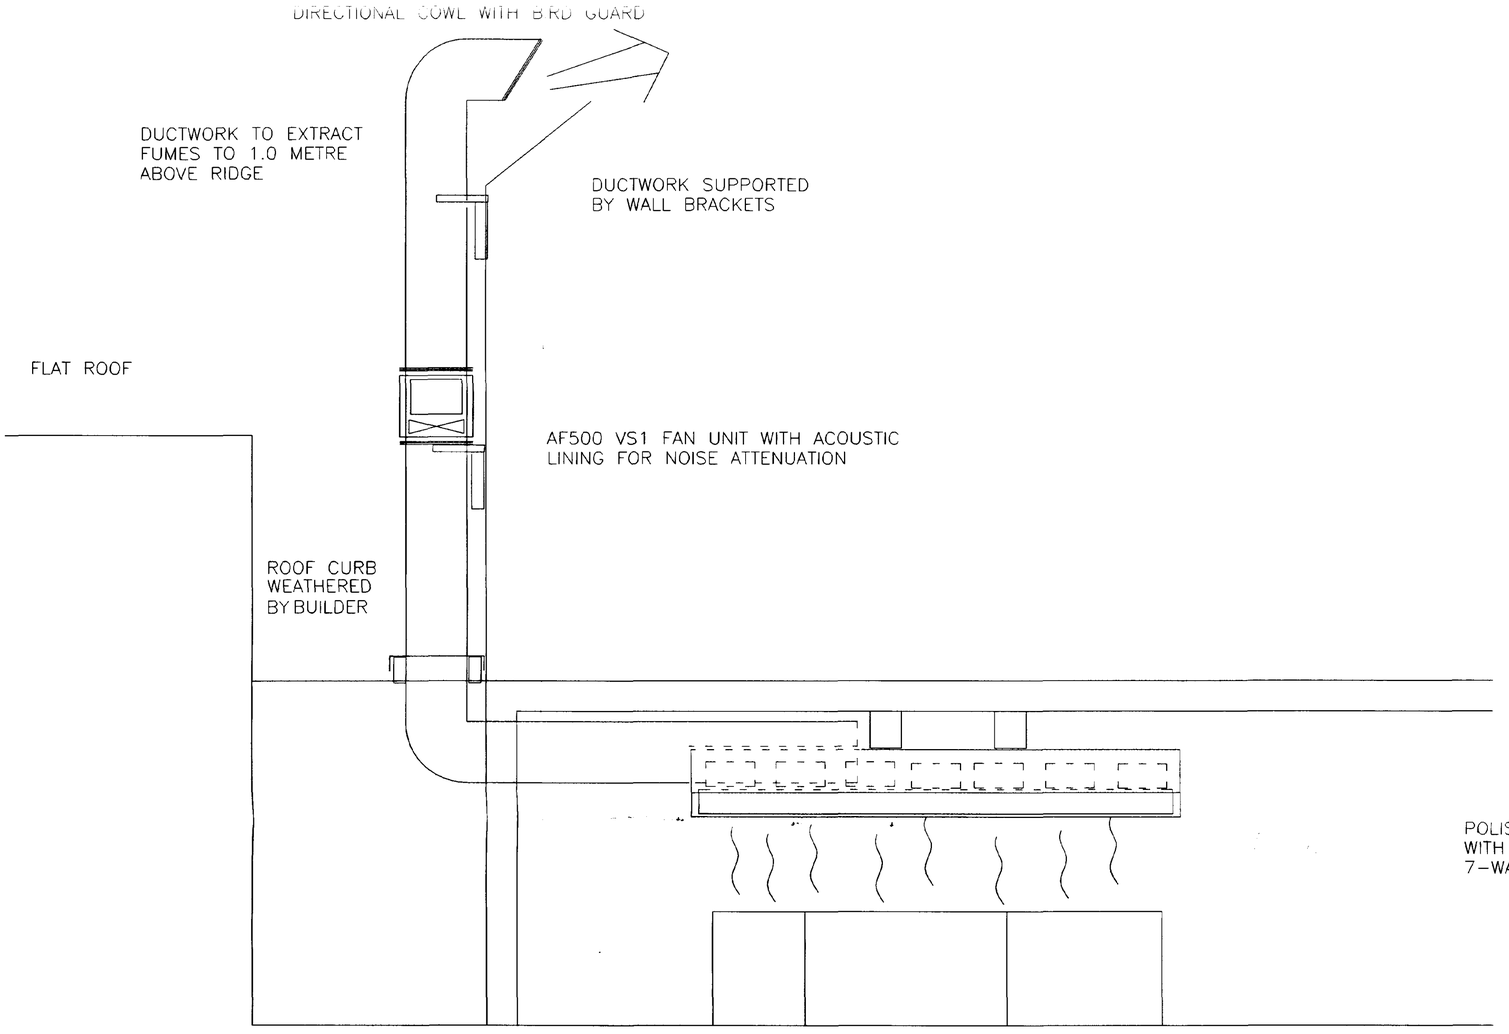

FRONT ELEVATION

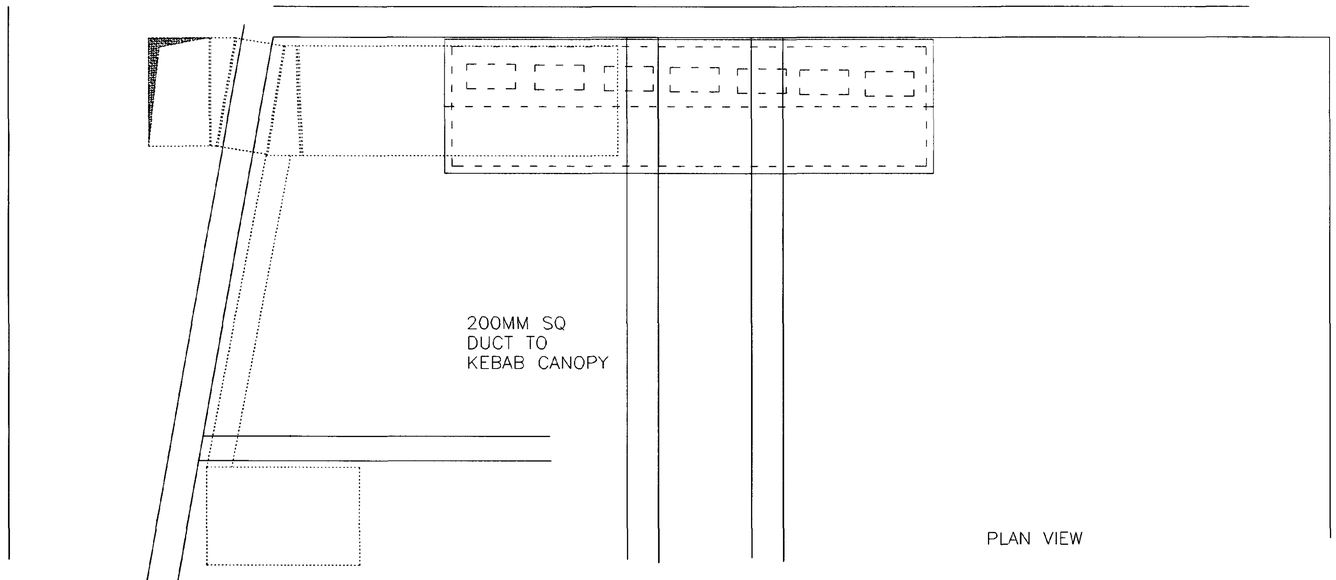

PLAN VIEW

HOUSING & PLANNING
05 APR 2000
Ref: 03940

DETERMINED
PLANNING

REV B 3/4/00 DUCTWORK STACK TO RISE ABOVE RIDGE

SCOTT
Heating & Ventilation Ltd.
Unit 20 Brookside, Glatton Road, Sawtry, Huntingdon, Cambs. PE17 5SB
T: (01487) 831 735 F: (01487) 832 465

KITCHEN CANOPY AND EXTRACTION SYSTEM AT 6 CRESCENT, SPALDING

SCALE: 1:25 | 3/4/2000

DRG. NO : D2/4646/B